


Elevation Key

- 1
- Black stained vertical timber cladding
- 2
- Chamfered black stained timber fins
- 3
- Flint blocks
- 4
- Stone coping
- 5
- Polycor or similar brick
- 6
- Triple glazed timber/aluminium composite window. RAL TBC
- 7
- Timber louvres with natural timber finish
- 8
- Solid timber door with triple glazed side light
- 9
- Triple glazed timber/aluminium composite sliding door. RAL TBC
- 10
- Triple glazed timber/aluminium composite door. RAL TBC
- 11
- Brick bench to entrance porch
- 12
- Polycor brick surround to entrance porch
- 13
- Black rainwater hopper/ gutter and downpipe
- 14
- Reclaimed Arleseey brick wall
- 15
- Reclaimed Arleseey brick chimney with horizontal stone detailing
- 16
- Timber pergola with natural finish
- 17
- Black metal balustrade
- 18
- Black corrugated metal roofing
- 19
- Green roof
- 20
- PV panels

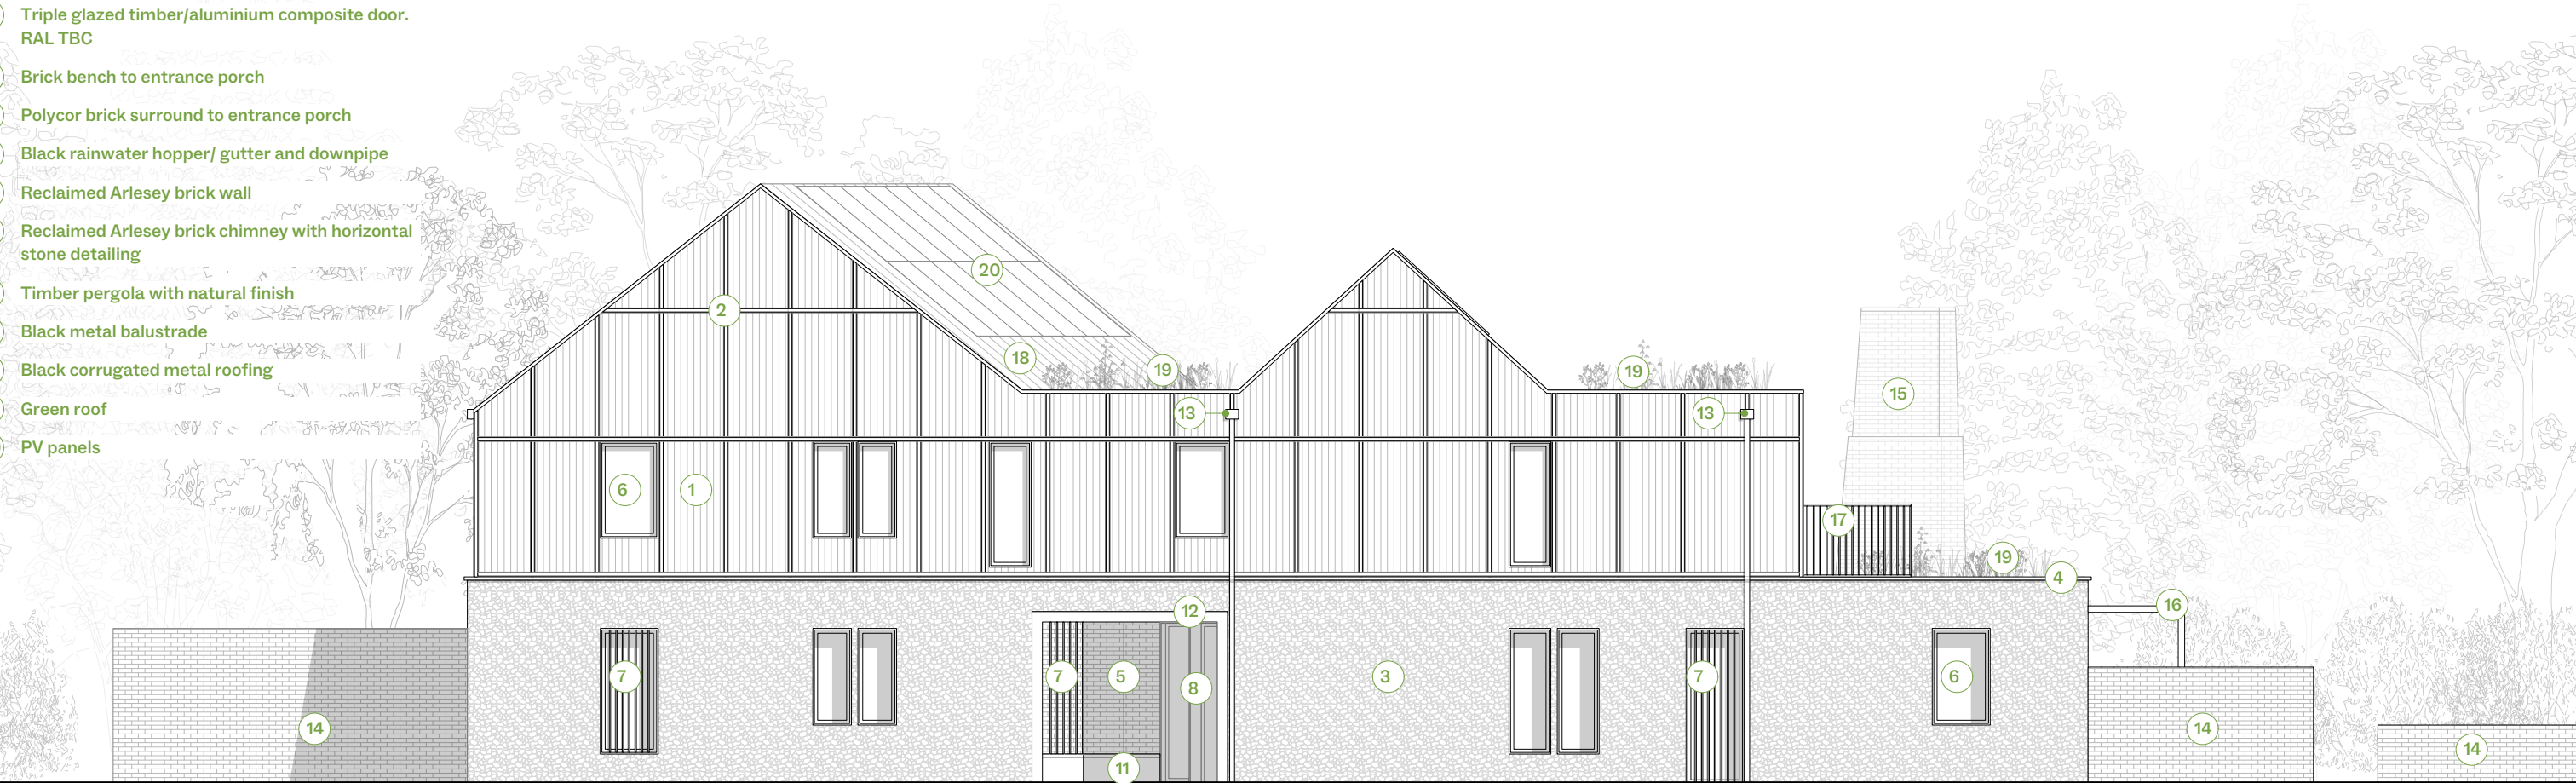

Proposed West Elevation
Scale: 1:100



Key

1. Contractors should not scale from this drawing. Use figured dimensions only.
2. All dimensions to be checked on-site before construction proceeds and prior to the fabrication of any component.
3. Any discrepancies shall be brought to the attention of Studio Bark for resolution before construction commences.
4. Structural and services information shown is indicative only. Refer to consultants' drawings for details and setting out.
5. All work and materials in accordance with current applicable statutory legislation and to comply with all relevant codes of practice and British standards.
6. Copyright is vested in Studio Bark and these drawings should not be copied or reproduced without the express written consent of Studio Bark.
7. Studio Bark confirm that that any structural, waterproofing and damp proofing elements are undertaken by specialists appointed directly by the insured's clients.

Rev	Date	Description	Drawn	Check

Chalkstream House			Status		Planning	
Proposed West Elevation						
Job Ref	Date	Scale	Paper Size	Drawing No.		Rev
A270	Sep 25	1:100	A3	2100		