


0m 2m 4m 6m 8m 10m  
Scale 1:200

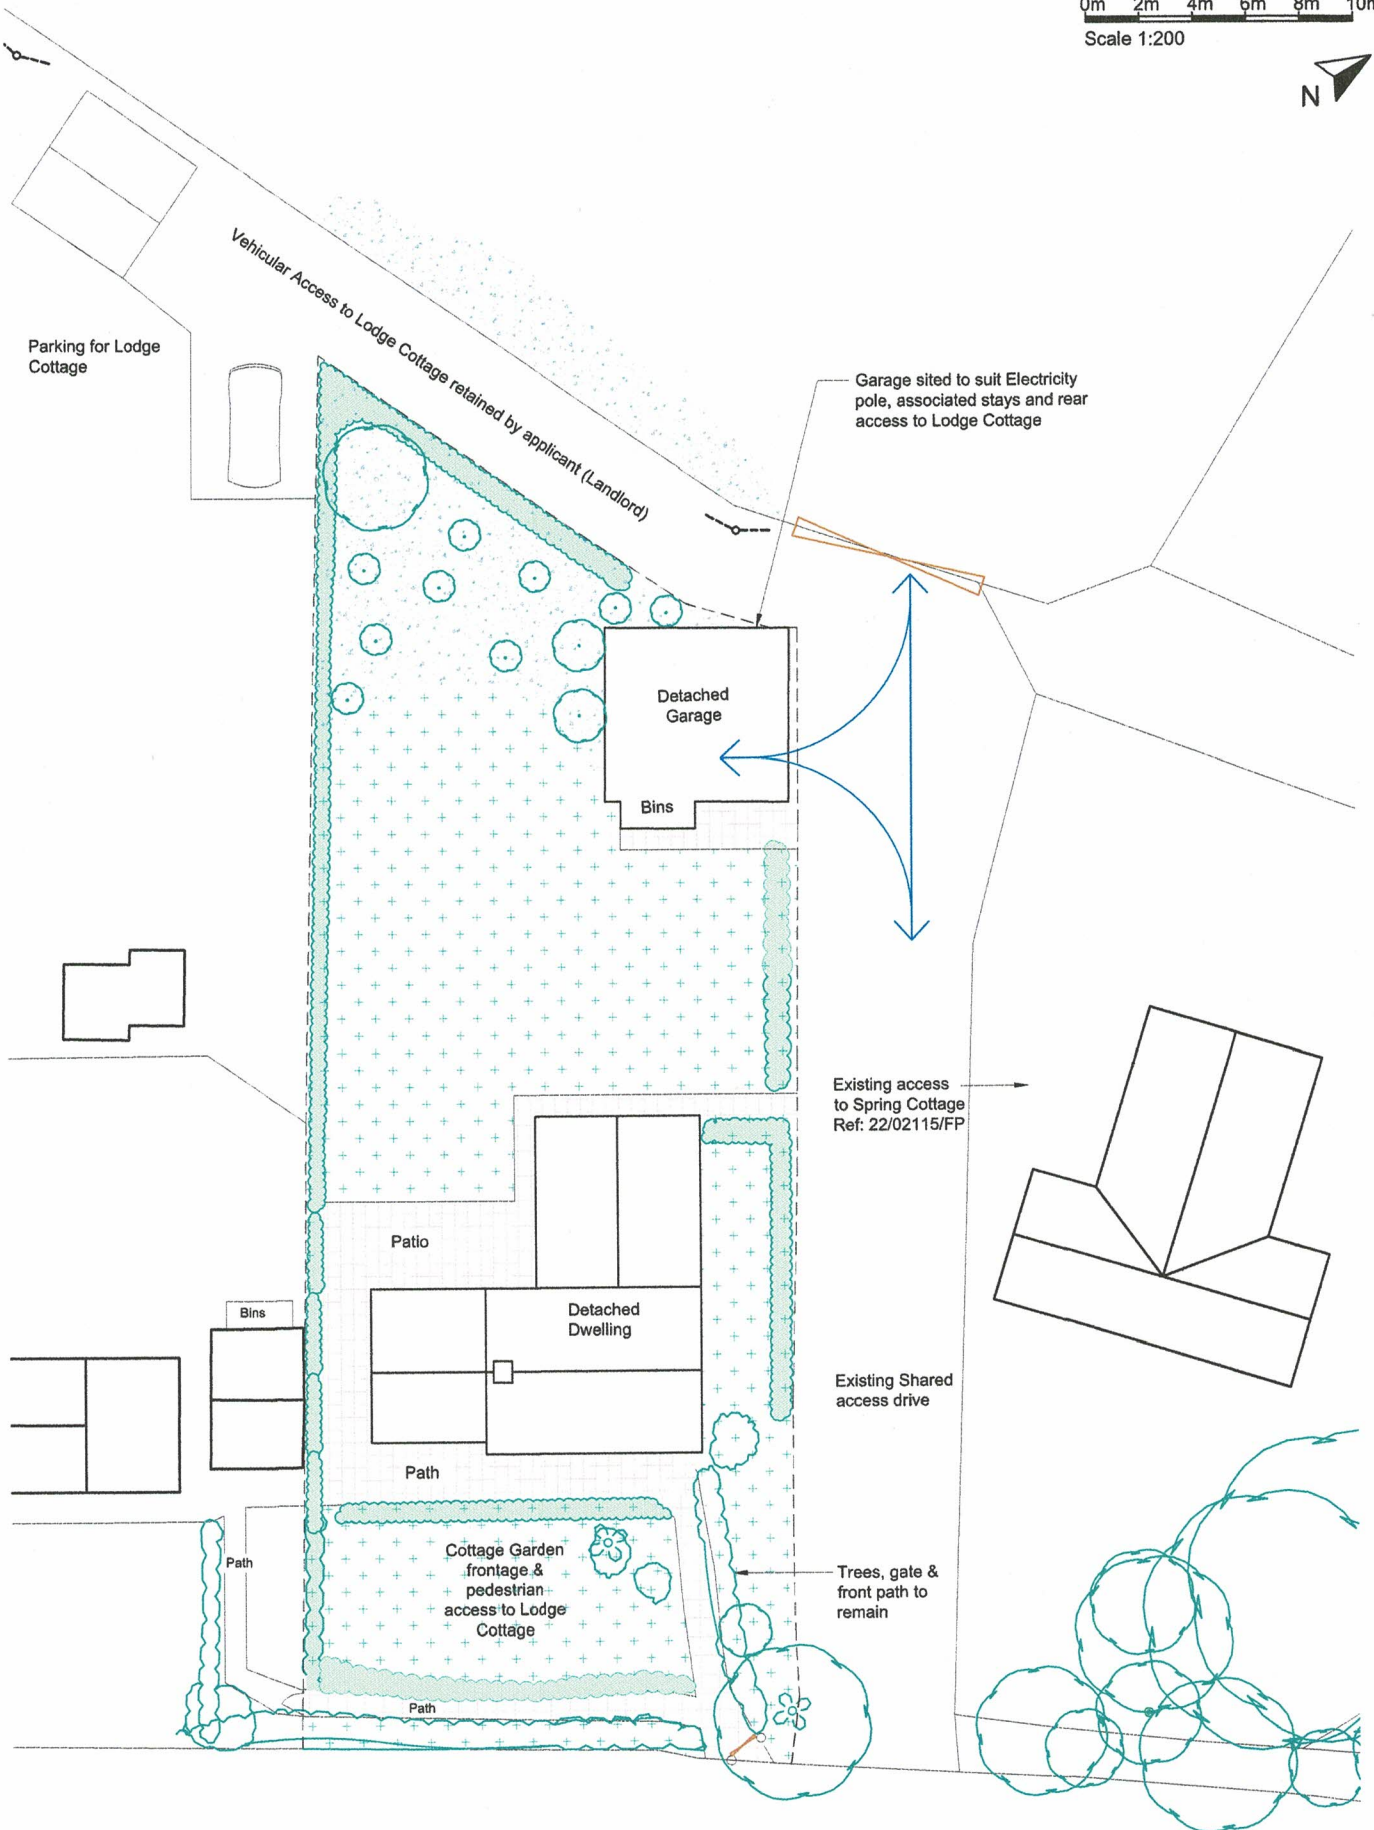

|                                                                    |  |                           |                  |
|--------------------------------------------------------------------|--|---------------------------|------------------|
| <b>COLIN EADES &amp; AMY MOSS</b>                                  |  | Client : Mr Andy Bartlett |                  |
| Project: New Dwelling, Land to the North of Lodge Cottage, Newnham |  | Scale : 1:200 @ A3        |                  |
| Drawing : Proposed Site Plan                                       |  | Date : Dec 2024           | Drwg No . AB 03B |