


Bike Shelter Floor Plan

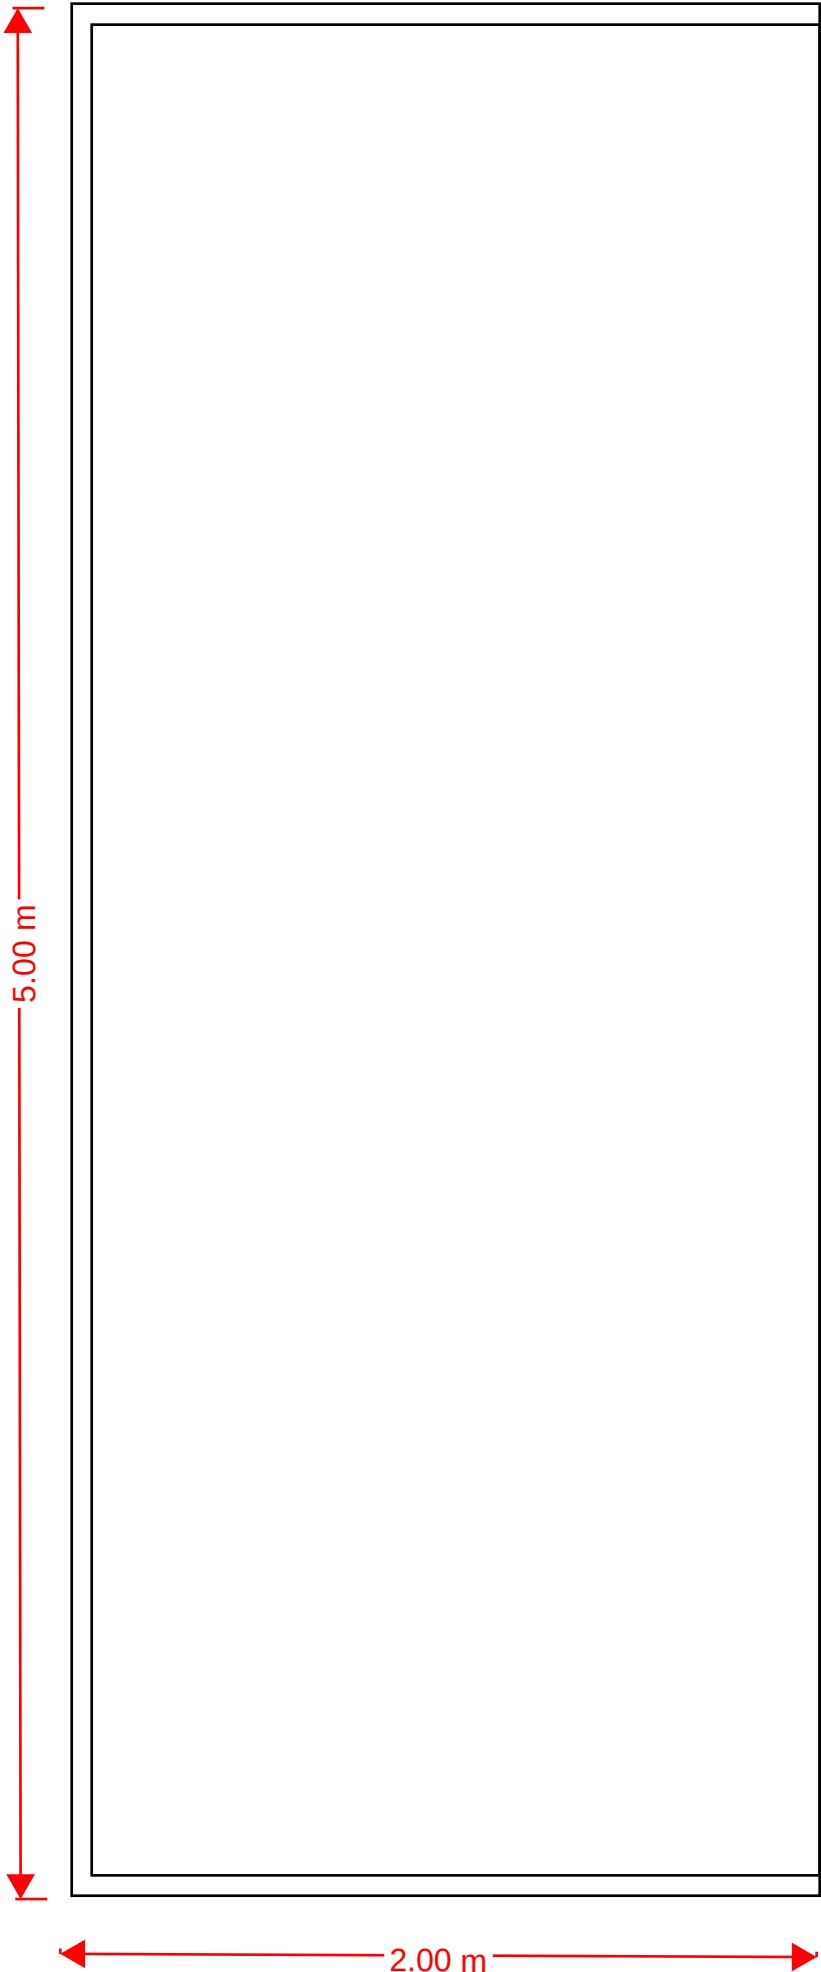

Scale 1:20

