




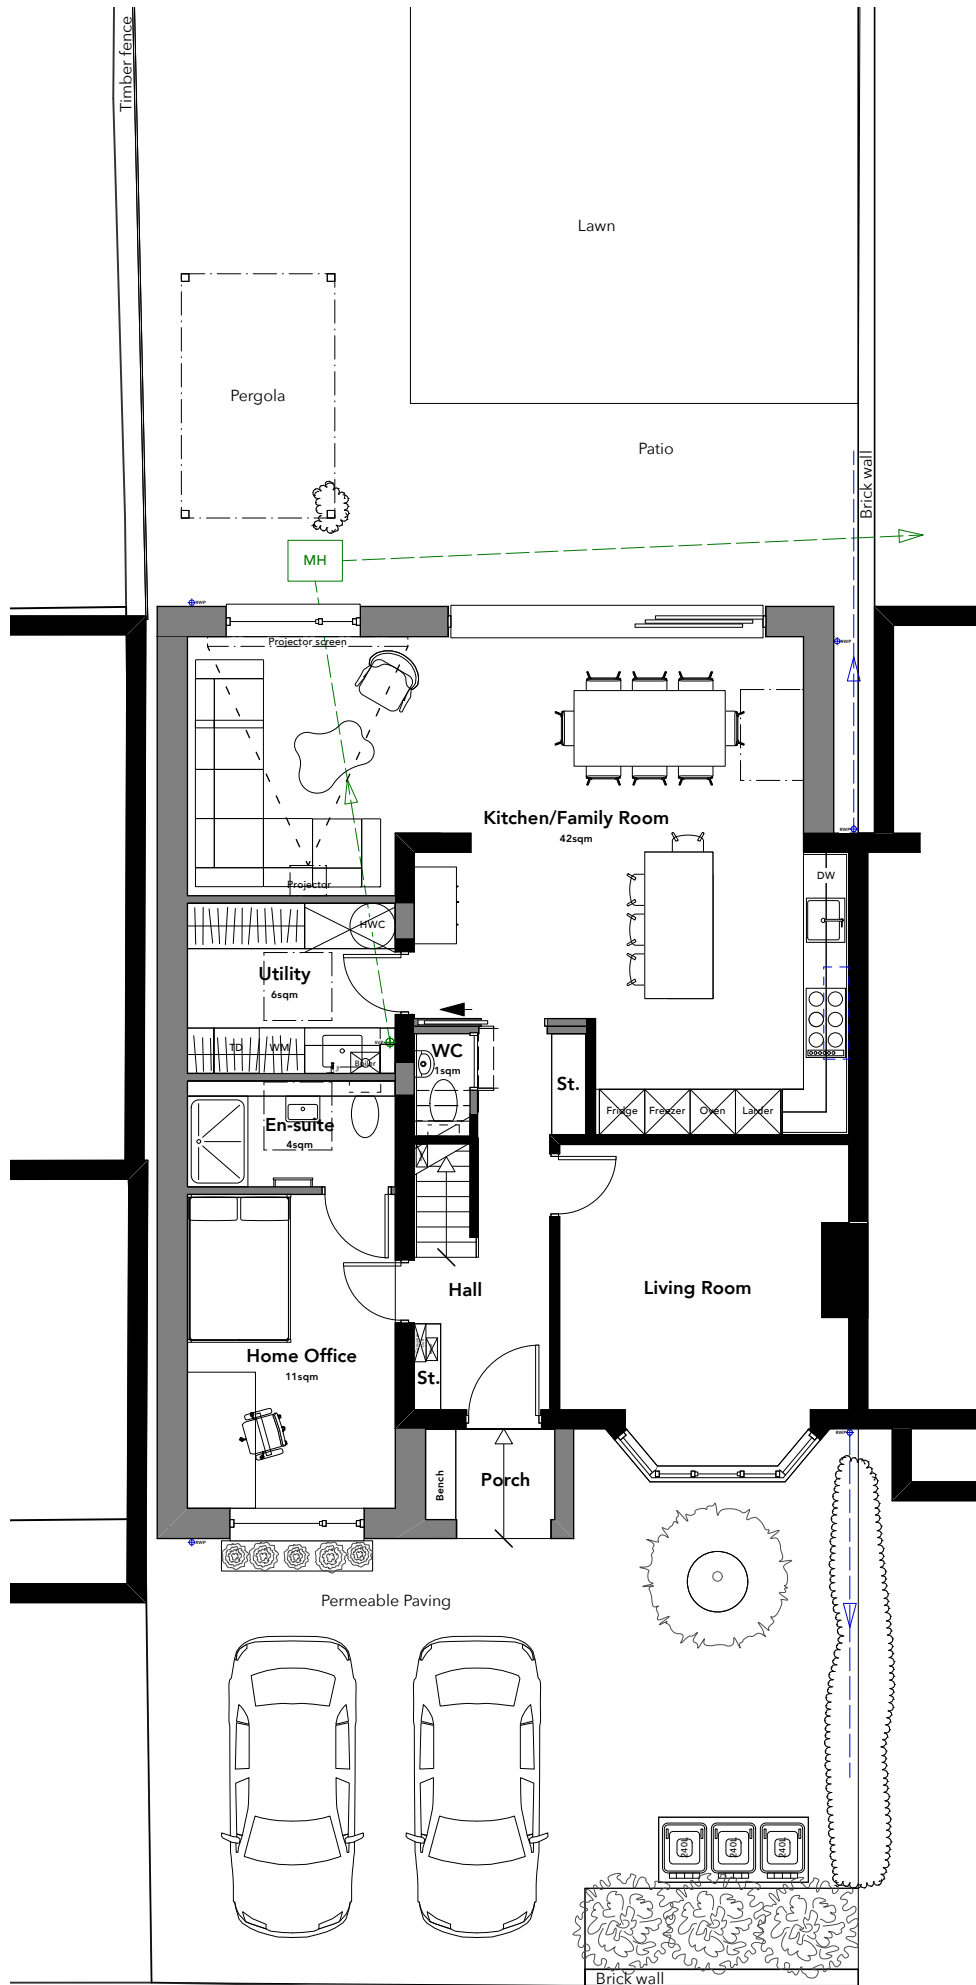

1. Ground Floor
1:100

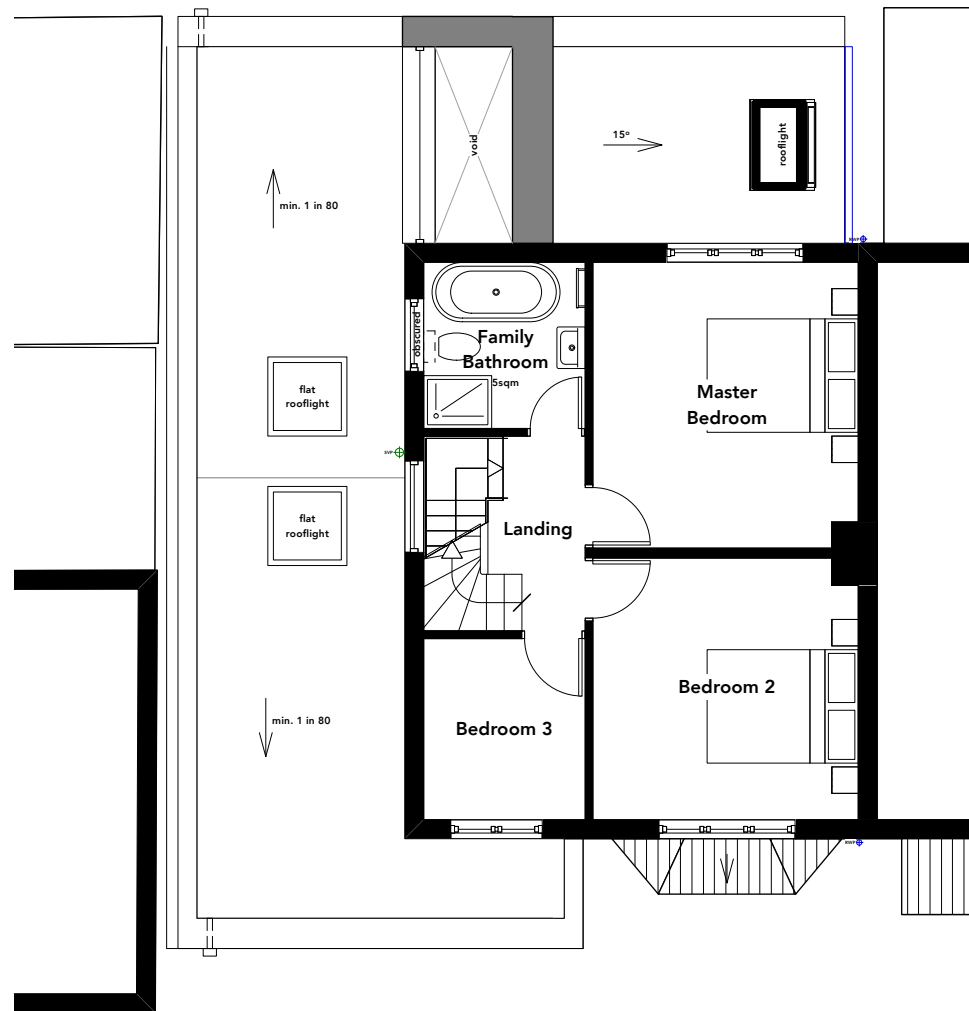

2. First Floor
1:100

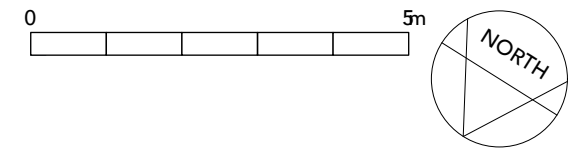

Notes:

P3 28/07/2025 KD For planning
P2 04/07/2025 KD Client requested updates



12 STORMONT ROAD

Proposed Floor Plans 1

Drawing No: HA2503-HPY-00-ZZ-DR-A-00103
Scale @ A3: 1:100

Purpose: Planning Approval Status: S2
Drawn: KD Checked: KD Revision: P3

Client: Ella & George Warren
Address: 12 Stormont Road, Hitchin,
Hertfordshire, SG5 1SJ

This drawing is the copyright of Happy Architects Ltd. and should not be reproduced in whole or in part without their written permission.
HA2503-HPY-00-ZZ-M3-A-00101.vwx