
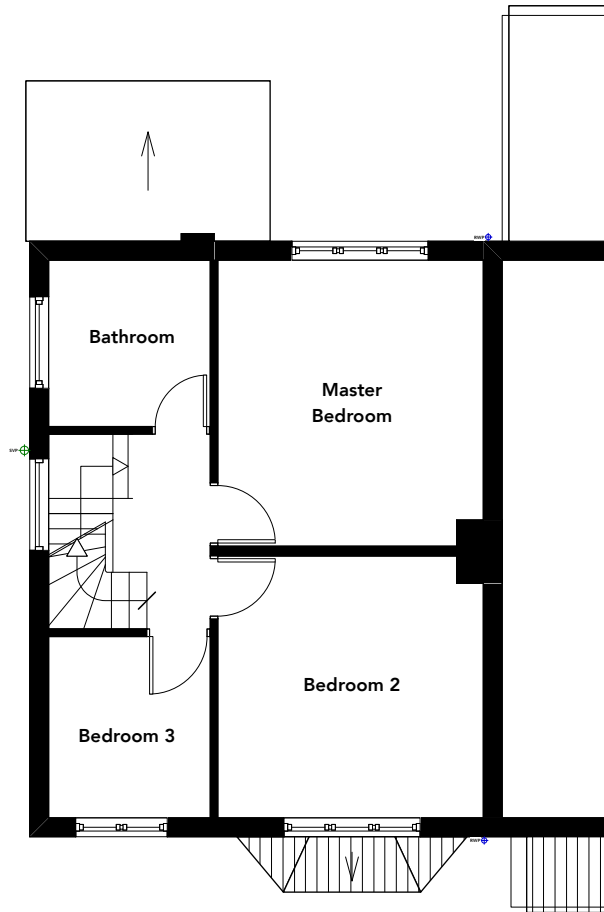
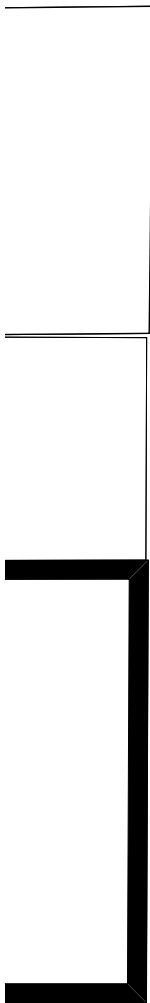


Notes:

P2 28/07/2025 KD For Planning
P1 04/06/2025 KD Preliminary issue

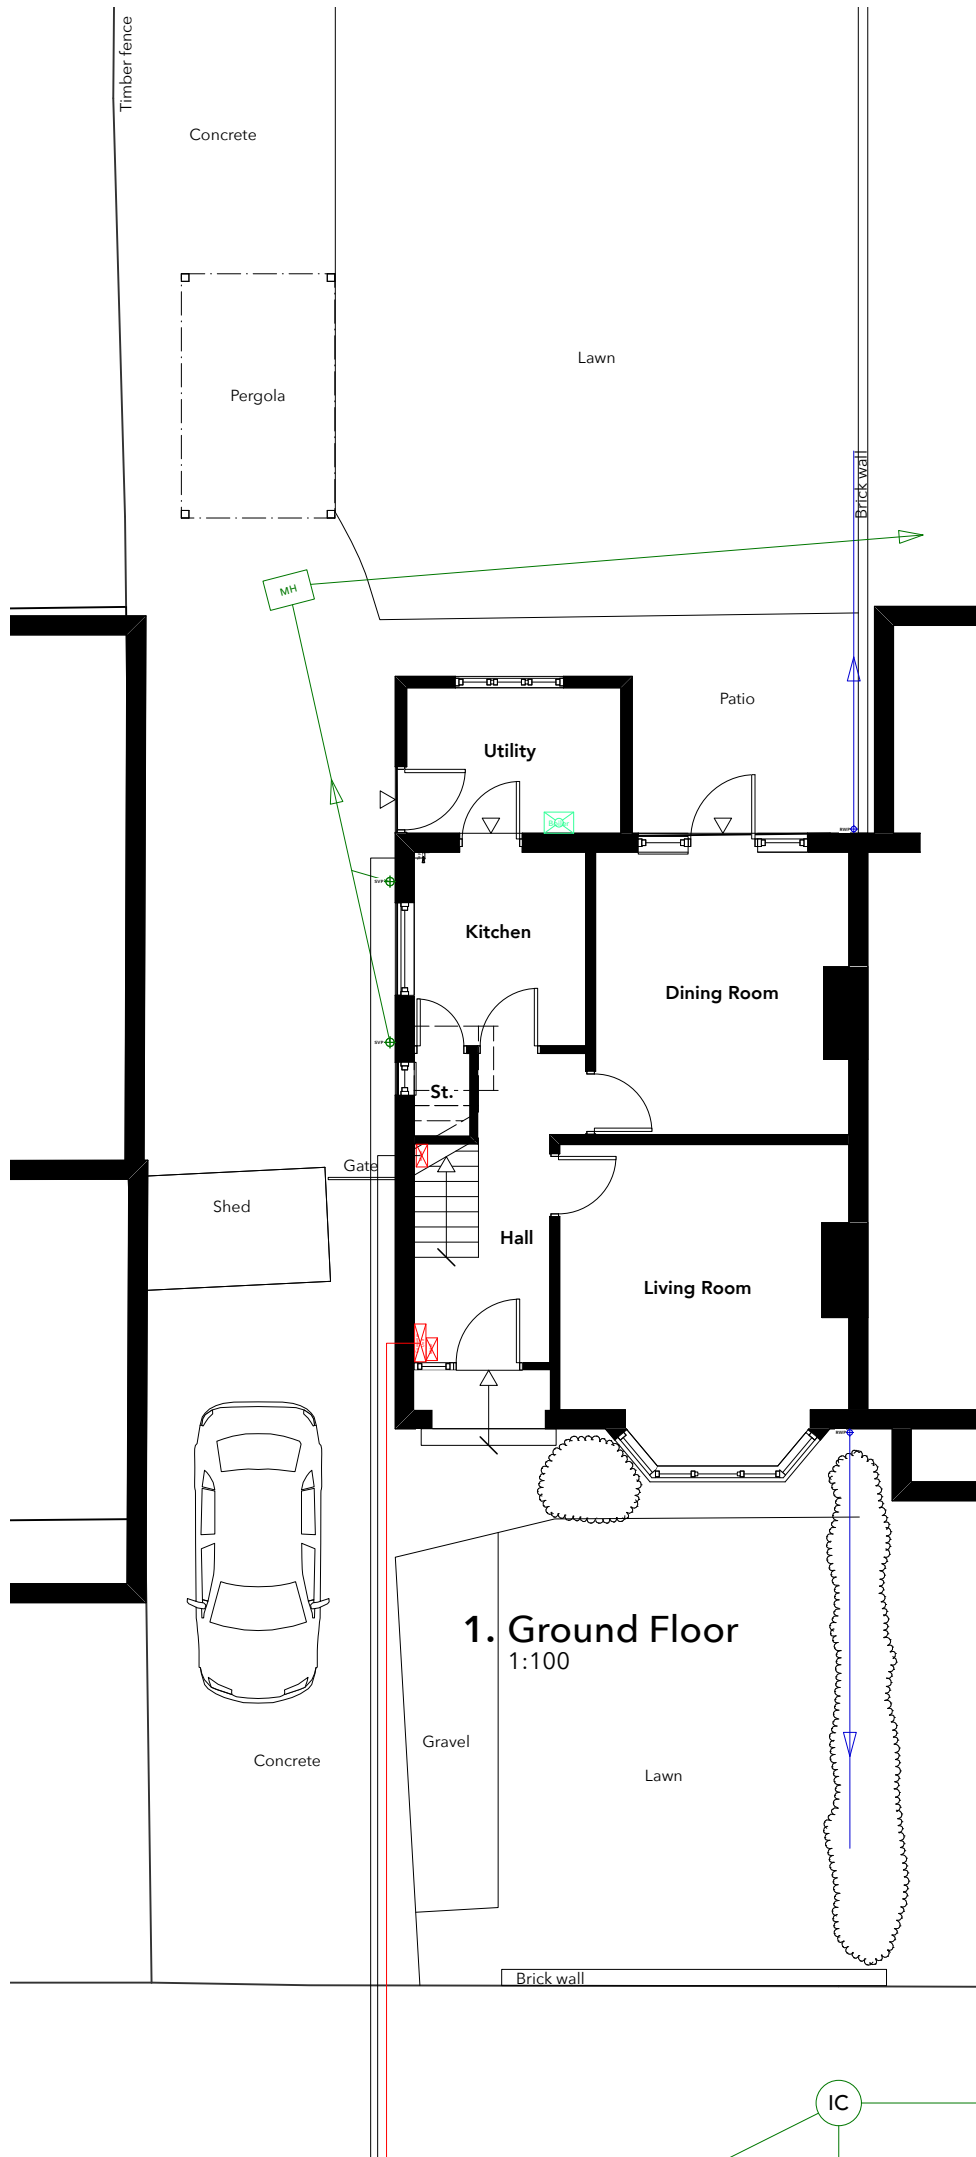

HAPPY ARCHITECTS LTD

0114 4000 427
hello@happyarchitects.co.uk

12 STORMONT ROAD

Existing Floor Plans 1

Drawing No: HA2503-HPY-00-ZZ-DR-A-00003
Scale @ A3: 1:100

Purpose: For Information Status: S2
Drawn: KD Checked: KD Revision: P2

Client: Ella & George Warren
Address: 12 Stormont Road, Hitchin,
Hertfordshire, SG5 1SJ

This drawing is the copyright of Happy Architects Ltd. and should not be reproduced in whole or in part without their written

HA2503-HPY-00-ZZ-M3-B-00001.vwx