


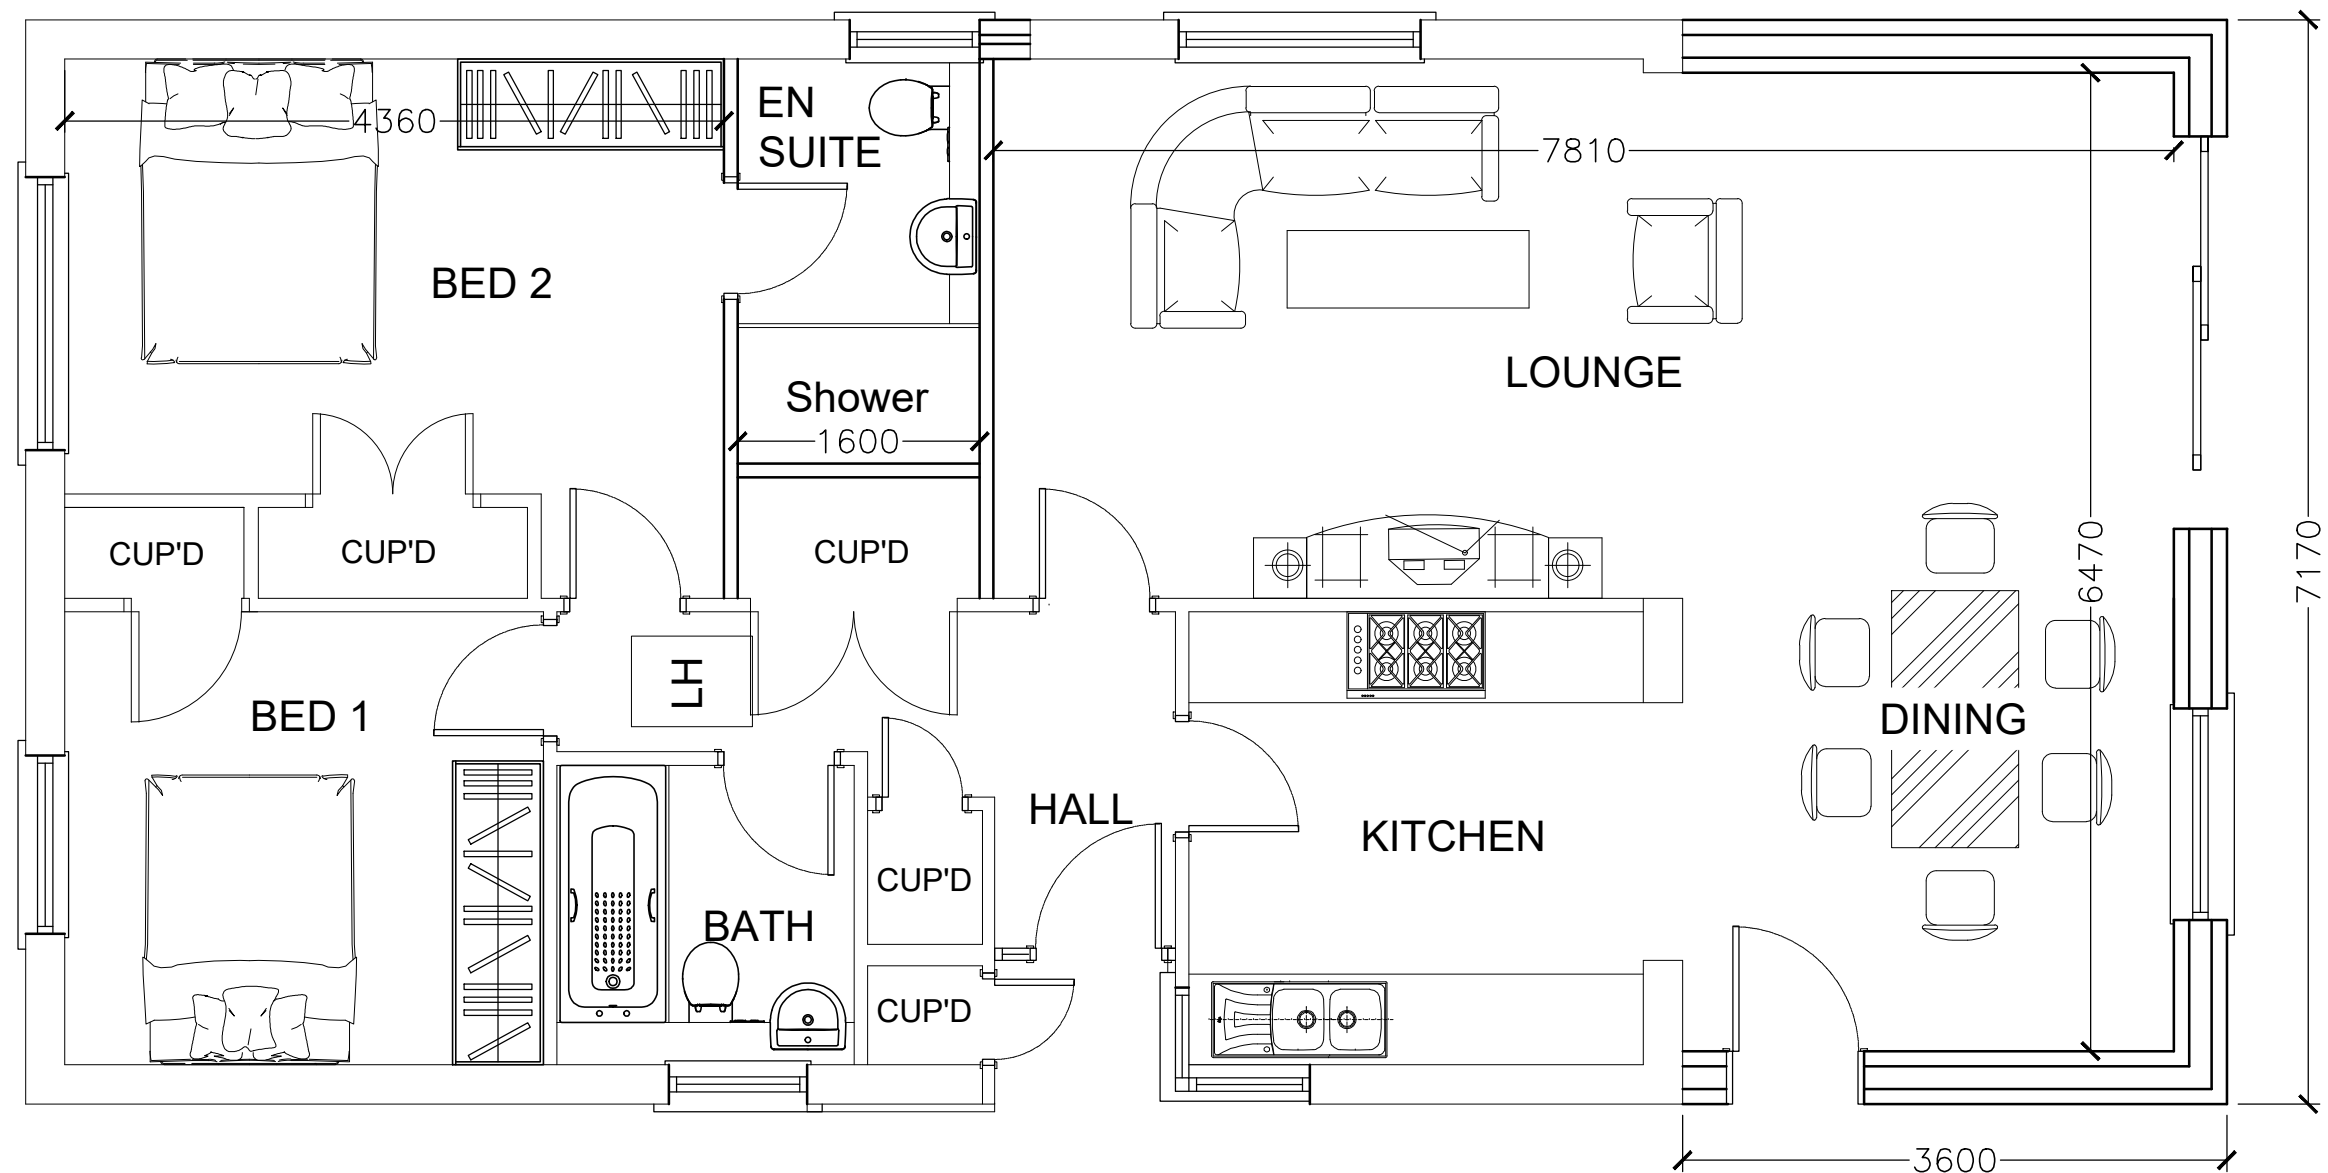

PROPOSED FLOOR PLAN (1:50)

NOTES AND REVISIONS

No dimensions are to be scaled from this drawing. All stated dimensions must be verified on site. Lobs Design must be advised of any discrepancies.
This drawing must be read together with the specification/Bill of Materials and related drawings.

This drawing is for the purpose of obtaining Planning & Building Regulations Approval only. Should the contractor use them to build from then they assume full responsibility for the design.

B PLAN REORIENTED
A AMENDED TO CLIENTS COMMENTS.

KL 05.08.25
KL 31.07.25

REV DESCRIPTION

DRWN DATE

REV DESCRIPTION

DRWN DATE

0 1000 2000 3000 4000 5000mm

1:50

Client
36 Farthing Drive
L.G.C. Herts SG6 2TR

Project
Single Story Rear Extension &
Internal Alterations

Drawing Title
Proposed Floor Plan

Scale As Shown	Date July 2025	Drawn KRL	Checked
Project No LD738	Drawing No P02	Revision B	



LGCHF Garden City
Heritage Awards
Winning Designer

Lobs Design

Architectural Services
Devonshire B.C.
Works Road,
Letchworth Garden City
Hertfordshire, SG6 1GJ
T: 01462 488212
M: 07960 006077
E: info@lobs-design.co.uk