



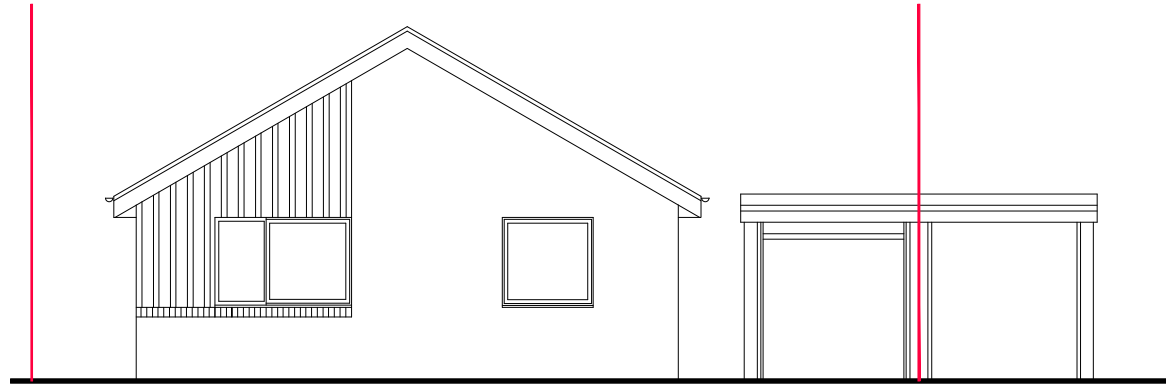

FRONT ELEVATION

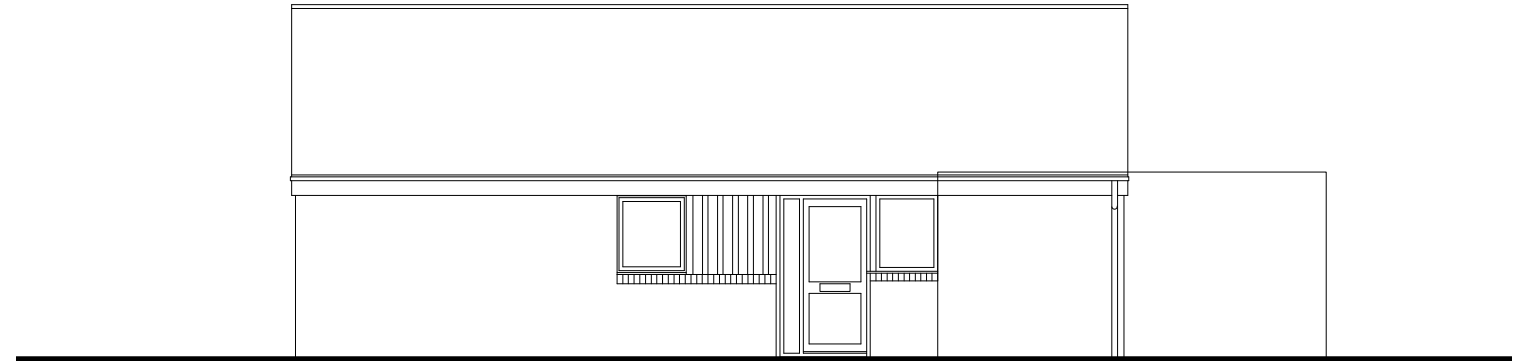


SHADED AREA = OUTLINE
OF EXISTING GARAGE

ELEVATION TO No: 37



REAR ELEVATION

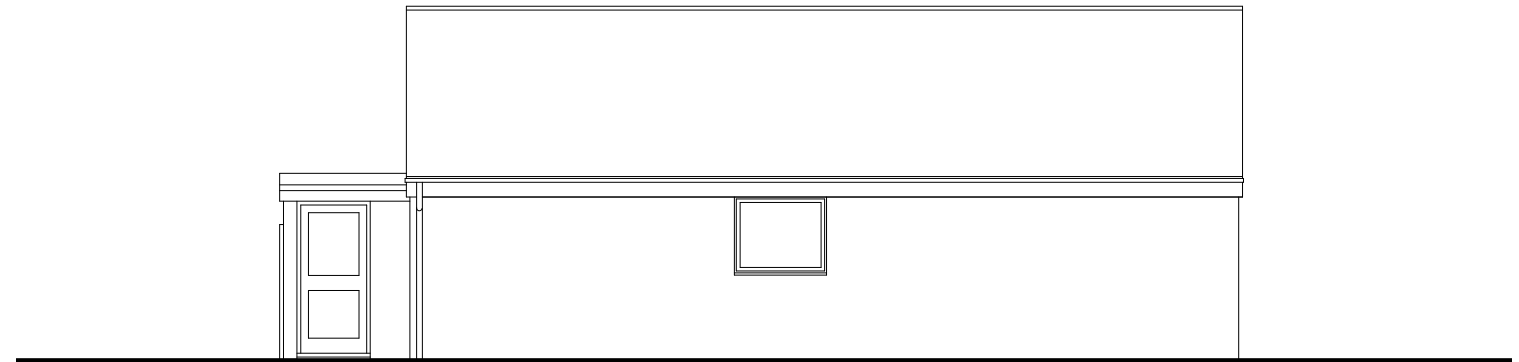

ELEVATION TO No: 35

ELEVATIONS (1:100)

NOTES AND REVISIONS

No dimensions are to be scaled from this drawing. All stated dimensions must be verified on site. Lobs Design must be advised of any discrepancies.
This drawing must be read together with the specification/Bill of Quantities and related drawings.

This drawing is for the purpose of obtaining Planning & Building Regulations Approval only. Should the contractor use them to build from then they assume full responsibility for the design.

A		SCALE AMENDED		ipl	05.08.25	-	-	-	-
REV	DESCRIPTION	DRWN	DATE	REV	DESCRIPTION	DRWN	DATE		

02.04.06.08.10m

1:100

Client		Drawing Title	
36 Farthing Drive		Elevations	
L.G.C. Herts SG6 2TR		Existing	
Project		Scale	Date
Single Story Rear Extension & Internal Alterations		As Shown	July 2025
Project No	Drawing No	Drawn	Checked
LD738	E03	KRL	
		Revision	
		A	



Lobs Design
Architectural Services
Devonshire B.C.
Works Road,
Letchworth Garden City
Hertfordshire, SG6 1GJ
T: 01462 488212
M: 07960 006077
E: info@lobs-design.co.uk