


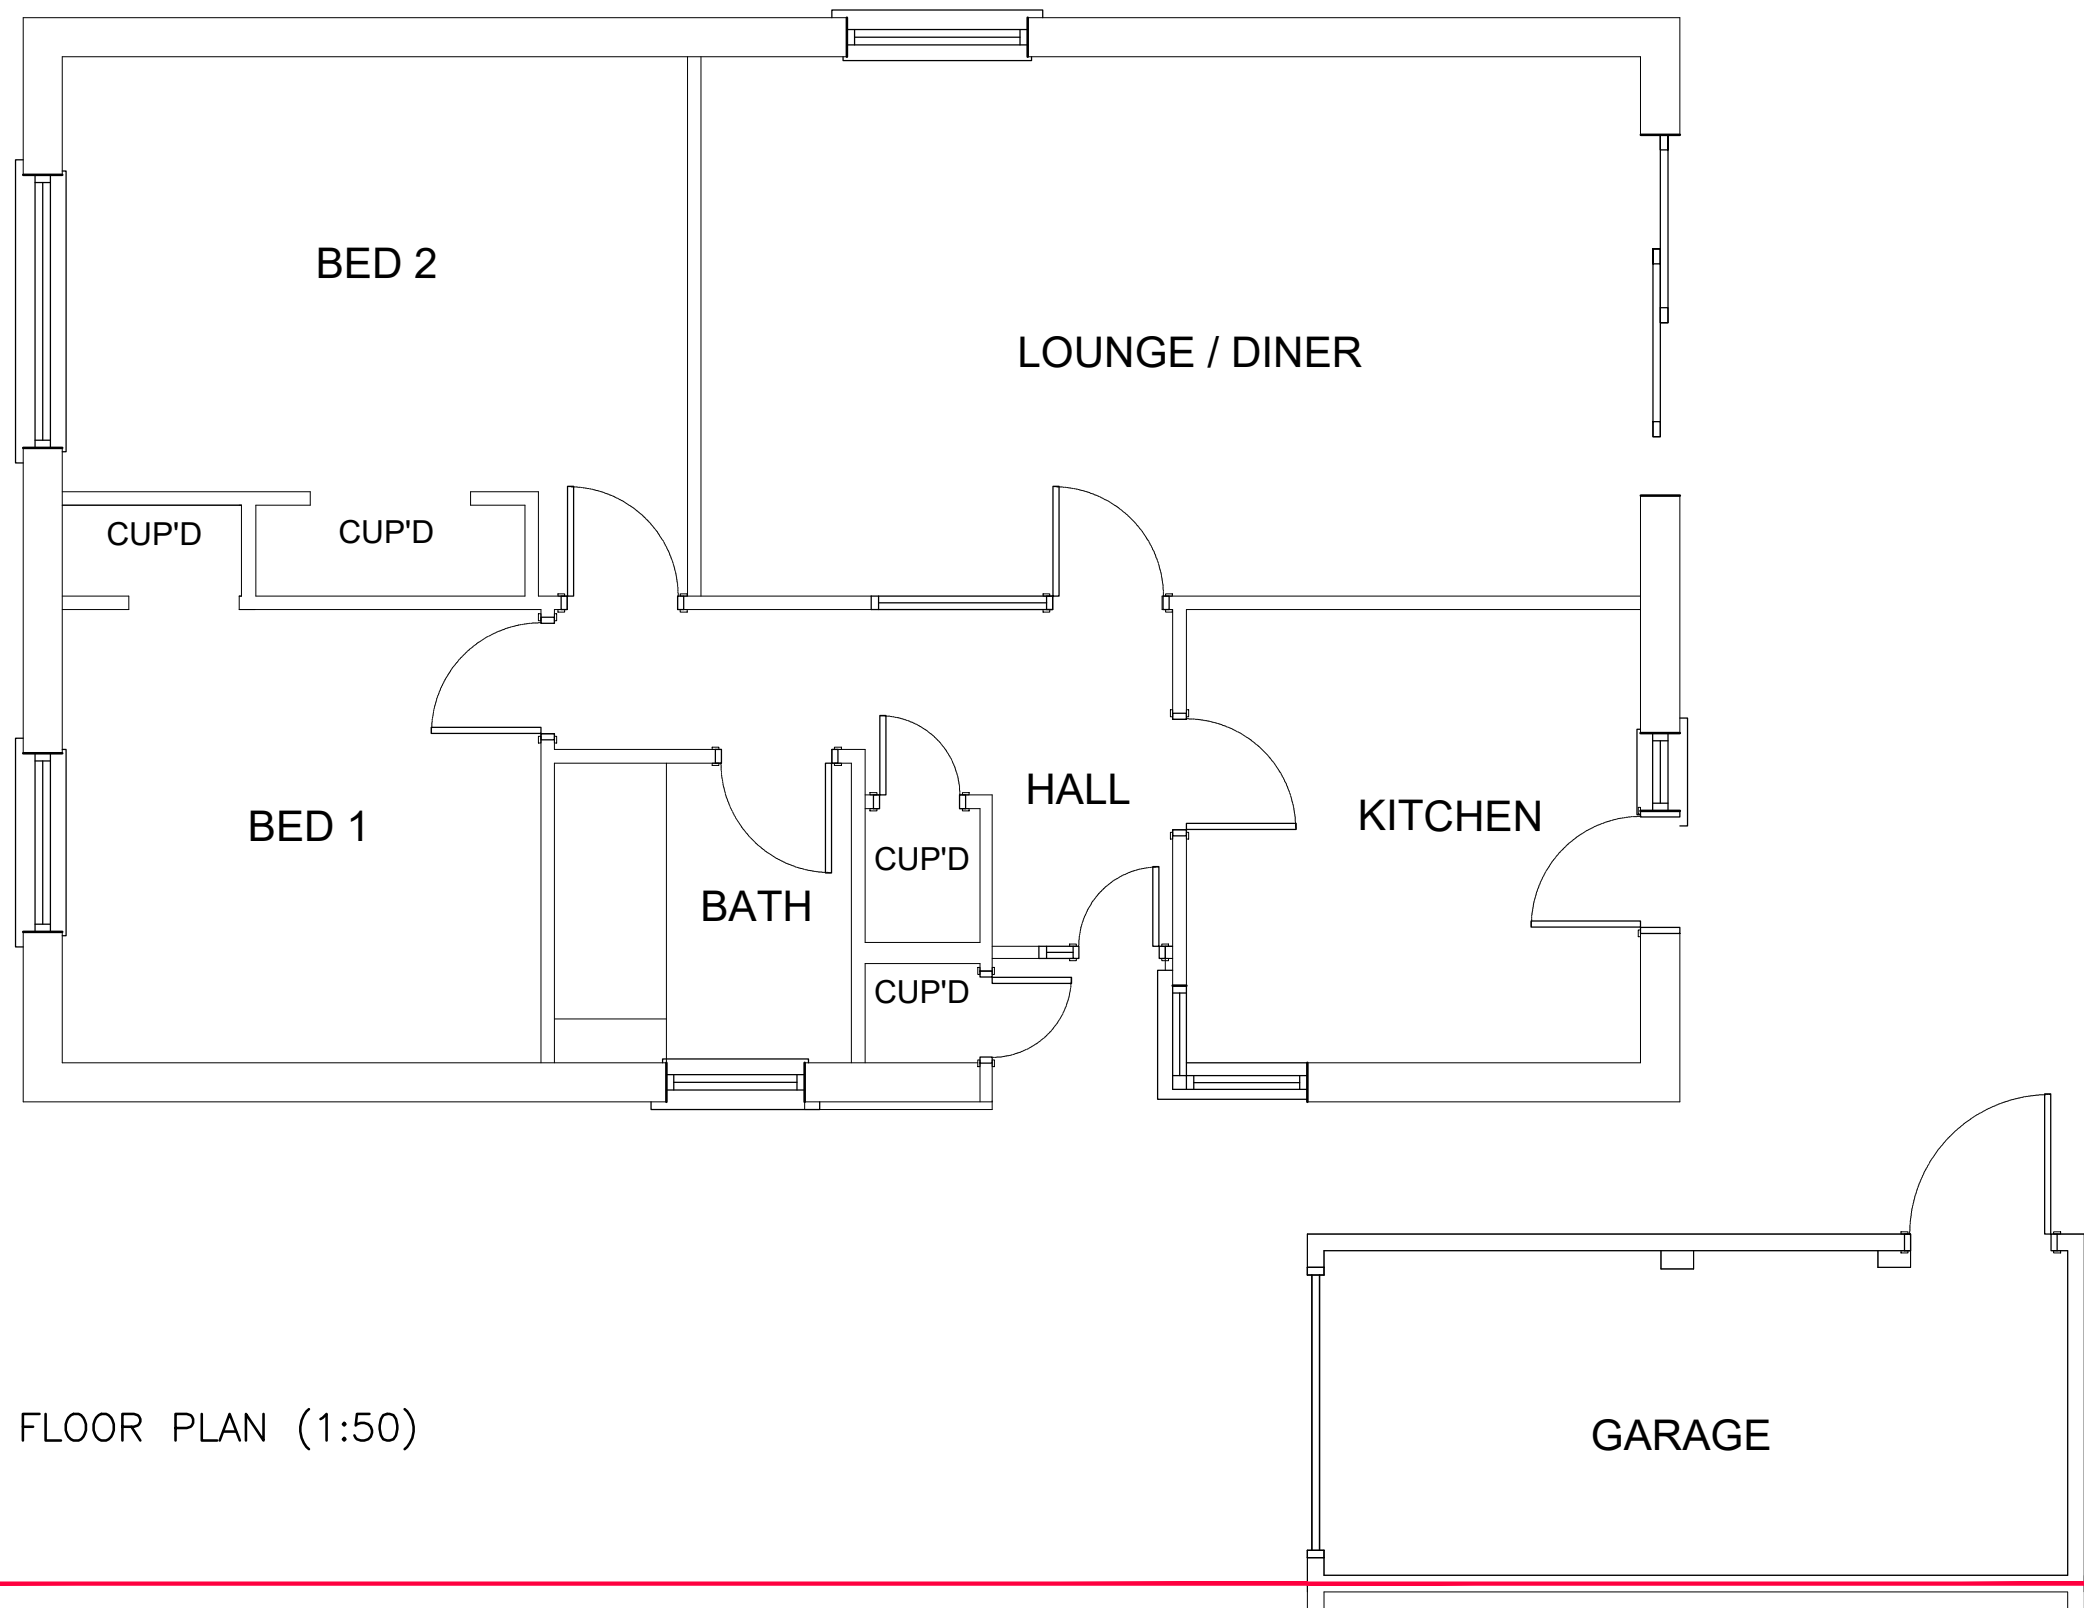

FLOOR PLAN (1:50)

NOTES AND REVISIONS


No dimensions are to be scaled from this drawing. All stated dimensions must be verified on site. Lobs Design must be advised of any discrepancies.
This drawing must be read together with the specification/Bill of Quantities and related drawings.

This drawing is for the purpose of obtaining Planning & Building Regulations Approval only. Should the contractor use them to build from then they assume full responsibility for the design.

A SCALE AMENDED AND REORIENTED		ipl	05.08.25	-	-	-	-
REV	DESCRIPTION	DRWN	DATE	REV	DESCRIPTION	DRWN	DATE
0 1000 2000 3000 4000 5000mm							
1:50							

Client	36 Farthing Drive L.G.C. Herts SG6 2TR
Project	Single Story Rear Extension & Internal Alterations

Drawing Title Floor Plan			
Scale	Date	Drawn	Checked
As Shown	July 2025	KRL	
Project No	Drawing No	Revision	
LD738	E02	A	

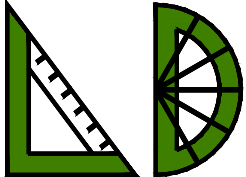

Lobs Design
Architectural Services
Devonshire B.C.
Works Road,
Letchworth Garden City
Hertfordshire, SG6 1GJ
T: 01462 488212
M: 07960 006077
E: info@lobs-design.co.uk

LGCHF Garden City
Heritage Awards
Winning Designer