




FRONT ELEVATION (1:100)



REAR ELEVATION (1:100)

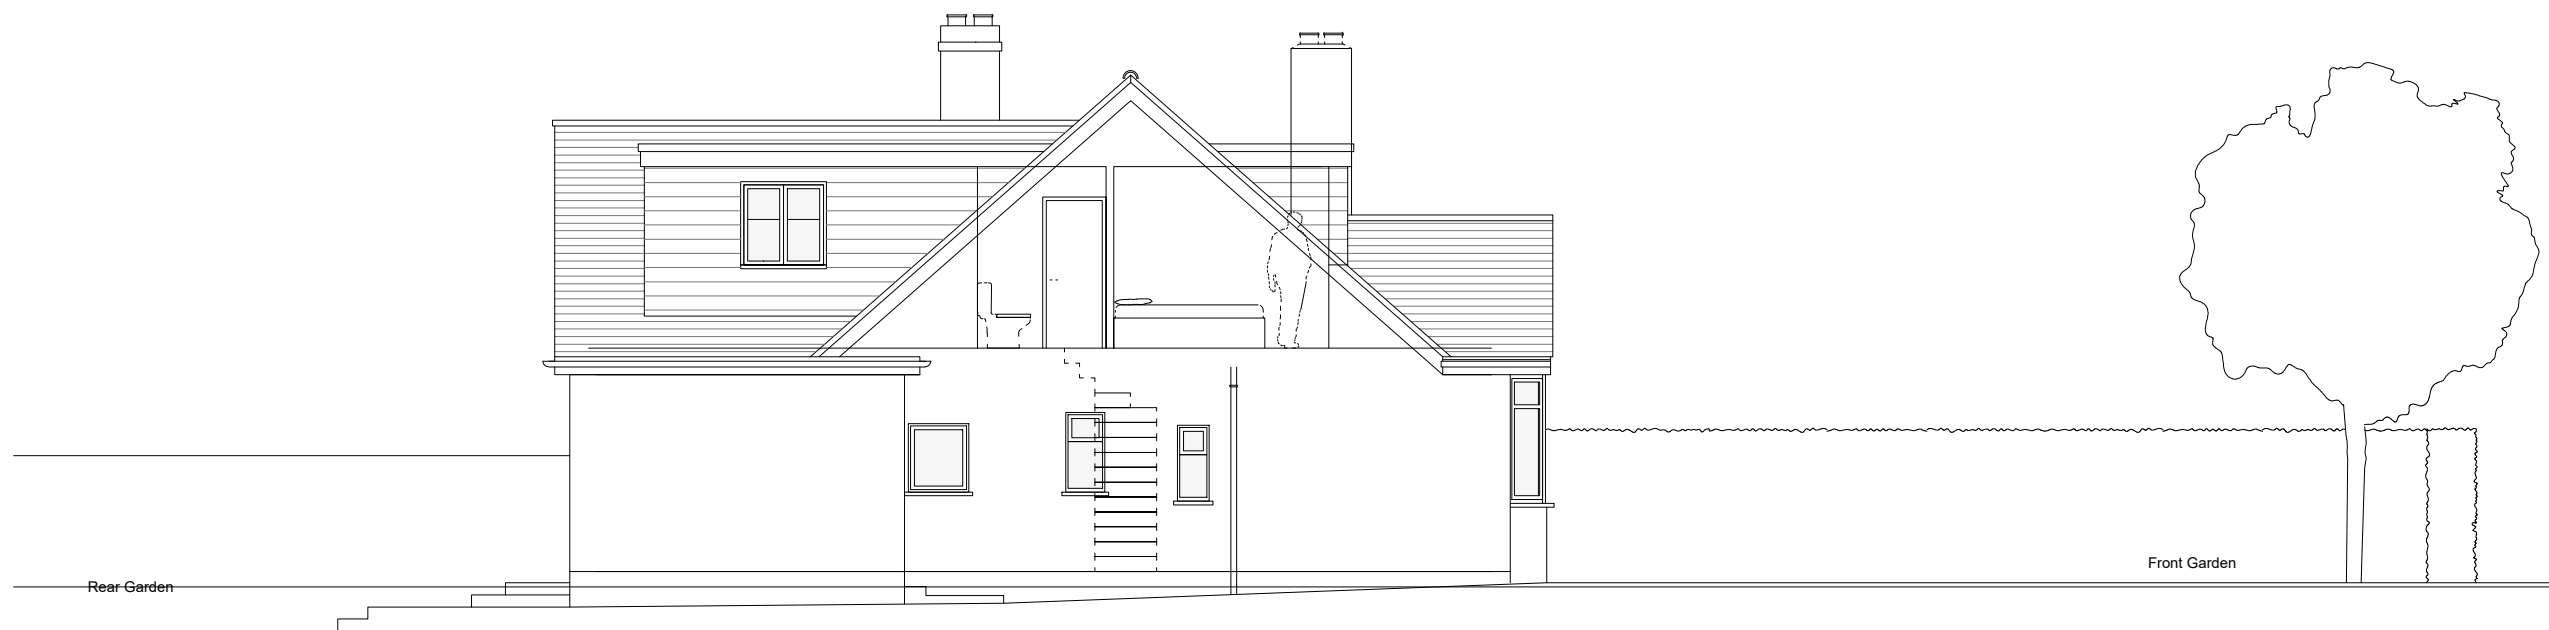

SIDE ELEVATION TO No. 71 (1:100)



NOTES AND REVISIONS No dimensions are to be scaled from this drawing. All stated dimensions must be verified on site. Lobs Design must be advised of any discrepancies. This drawing must be read together with the specification/Bill of Quantities and related drawings. This drawing is for the purpose of obtaining Planning & Building Regulations Approval only. Should the contractor use them to build from then they assume full responsibility for the design.					Client 73 Willian Road Hitchin SG4 0LS		Drawing Title Front, Side & Rear Elevations			
					Project Single Story Rear Extension & Internal Alterations		Scale As Shown	Date Sept 2024	Drawn KRL	Checked
							Project No LD740	Drawing No E03	Revision	
REV	DESCRIPTION	DRWN	CHKD	DATE						



Lobs Design

Architectural Services
Devonshire B.C.
Works Road,
Letchworth Garden City
Hertfordshire, SG6 1GJ
T: 01462 488212
M: 07960 006077
E: info@lobs-design.co.uk

LGCHF Garden City
Heritage Awards
Winning Designer