


1 Proposed West Elevation  
1 : 50



2 Proposed North Elevation  
1 : 50

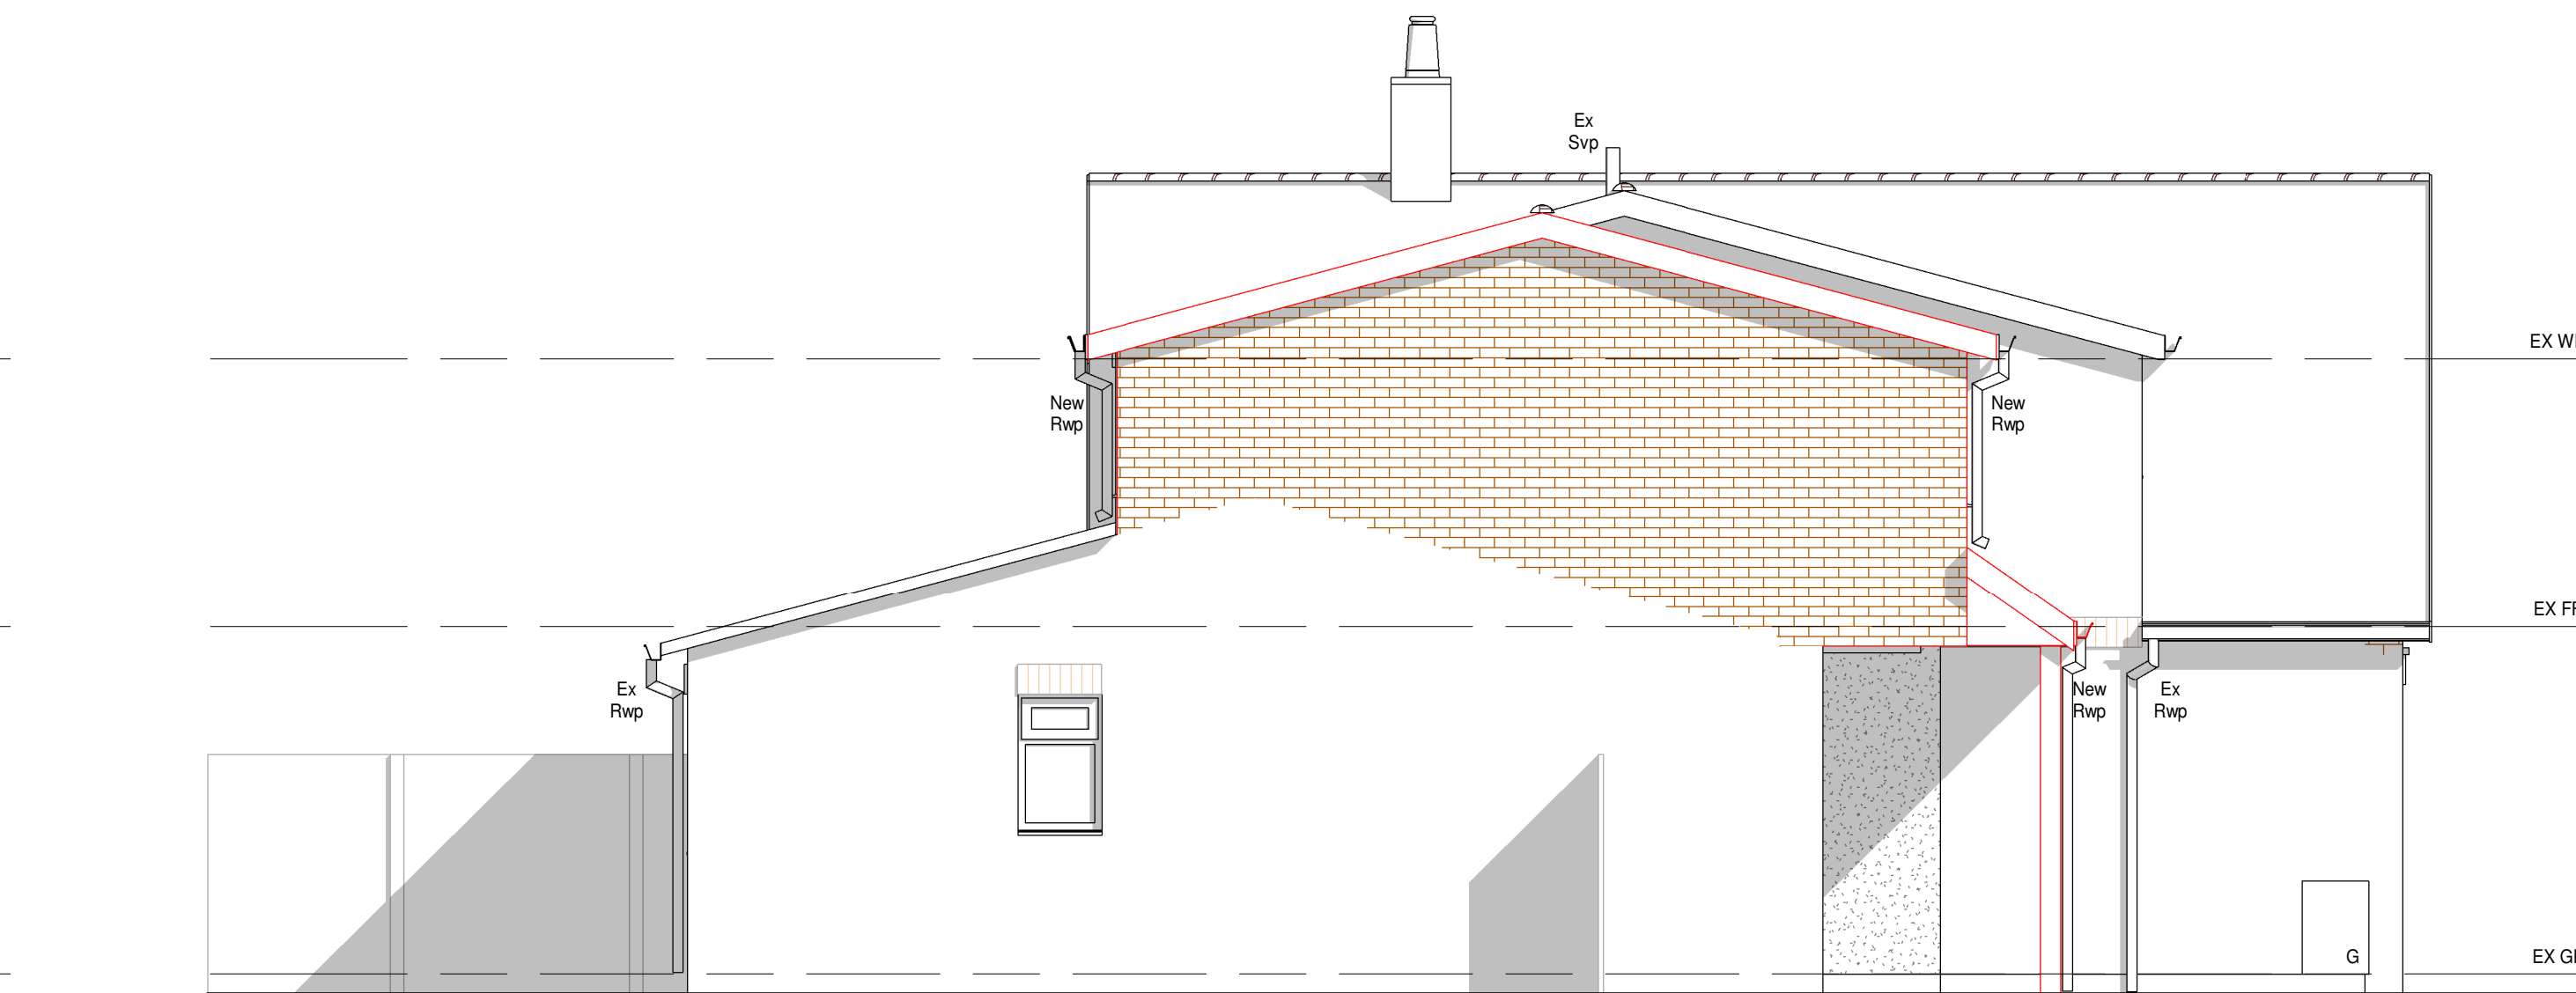

3 Proposed East Elevation  
1 : 50

#### MATERIALS

**Walls**  
Existing Face Brick and Render  
Proposed Face Brick and Render to Match Existing

**Roof**  
Existing Concrete Interlocking Tile  
Proposed Concrete Interlocking Tile to Match

**Windows**  
Existing White UPVC Windows  
Proposed White UPVC Windows to Match

**Doors**  
Existing UPVC doors  
Proposed Composite Front Door

#### KEY PLAN

Site Boundary


Proposed Face Brick

Proposed Render

Proposed Roof Tiles

Landscaping

Driveway

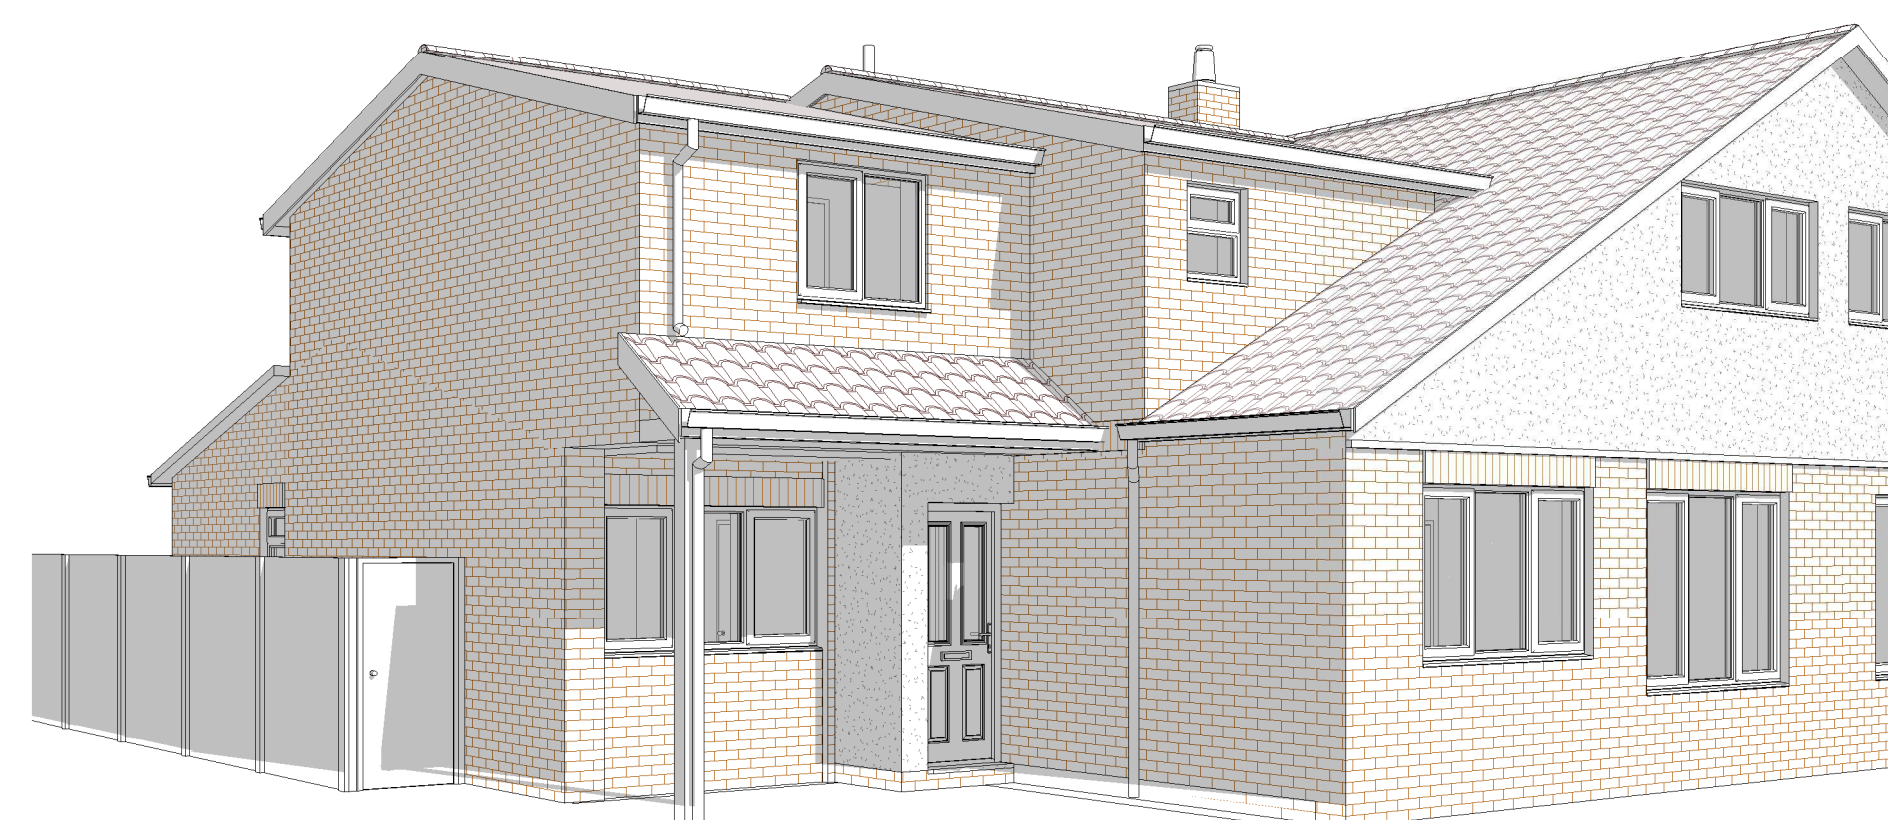

4 3D View



HOME EXTENSION TEAM

4 Brand Street, Hitchin, Hertfordshire, SG5 1HX  
Tel: (01462) 440099 E-mail: hitchin@het.co.uk

CLIENT:  
Mrs Stone & Mr Powell

PROJECT:  
172 Wymondley Road  
Hitchin  
Hertfordshire  
SG4 9QL

DRAWING TITLE:  
Proposed First Floor Extension,  
Including Porch to Front

Proposed Elevations & 3D View.

|                  |                     |               |                   |
|------------------|---------------------|---------------|-------------------|
| SCALE:<br>1 : 50 | DATE:<br>11/03/2025 | DRAWN:<br>GLH | CHECKED:<br>DC/TB |
|------------------|---------------------|---------------|-------------------|

|                         |      |
|-------------------------|------|
| DWG. NO.<br>HET-1829/02 | REV. |
|-------------------------|------|