





1 Front Elevation - Proposed
1 : 50

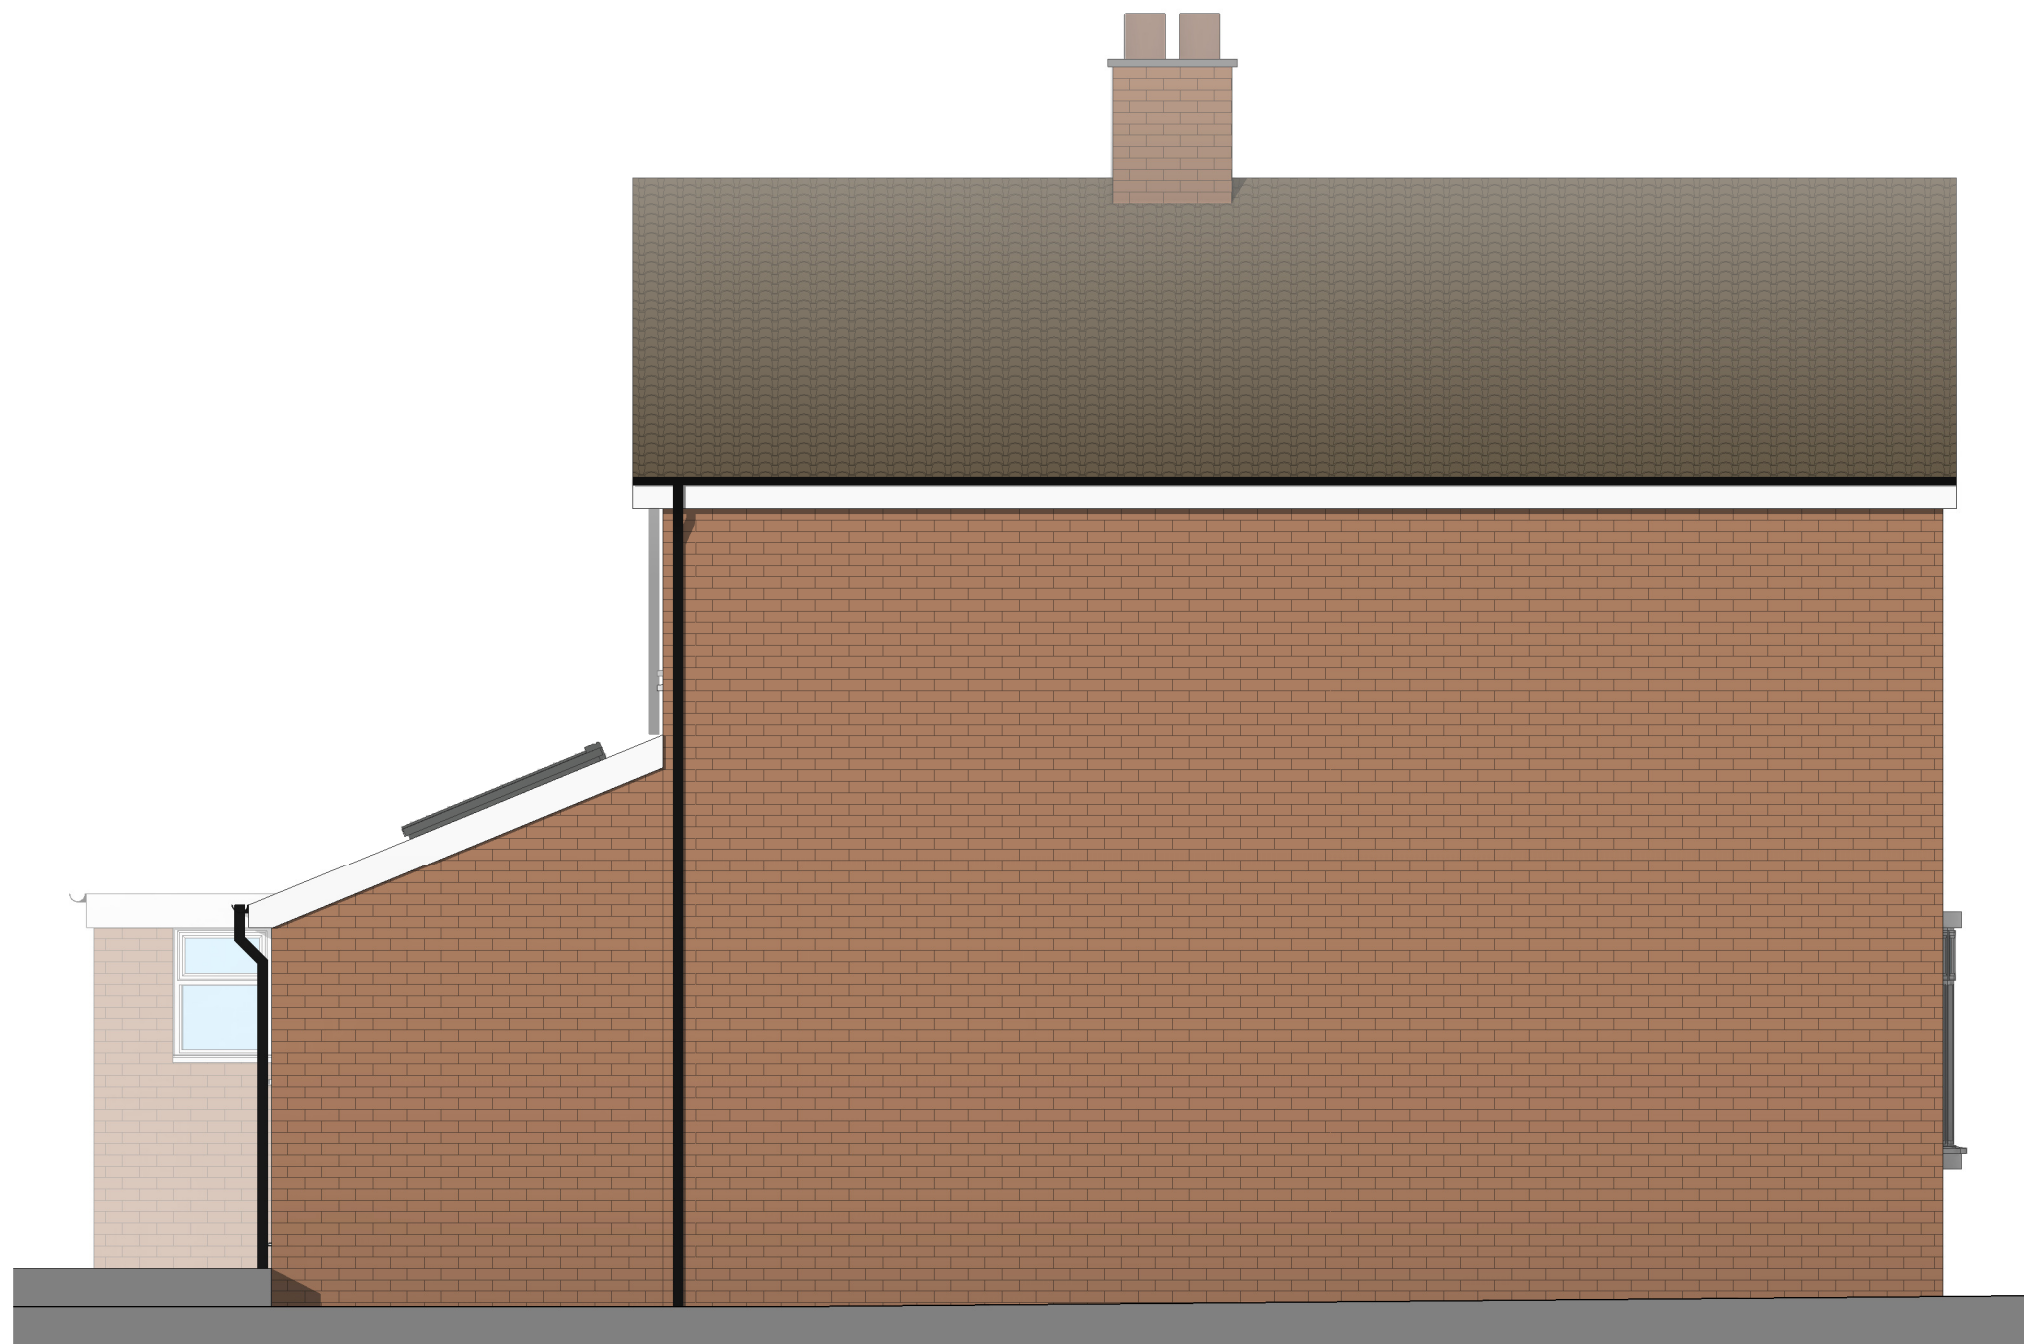

2 Side 1 Elevation - Proposed
1 : 50



3 Rear Elevation - Proposed
1 : 50

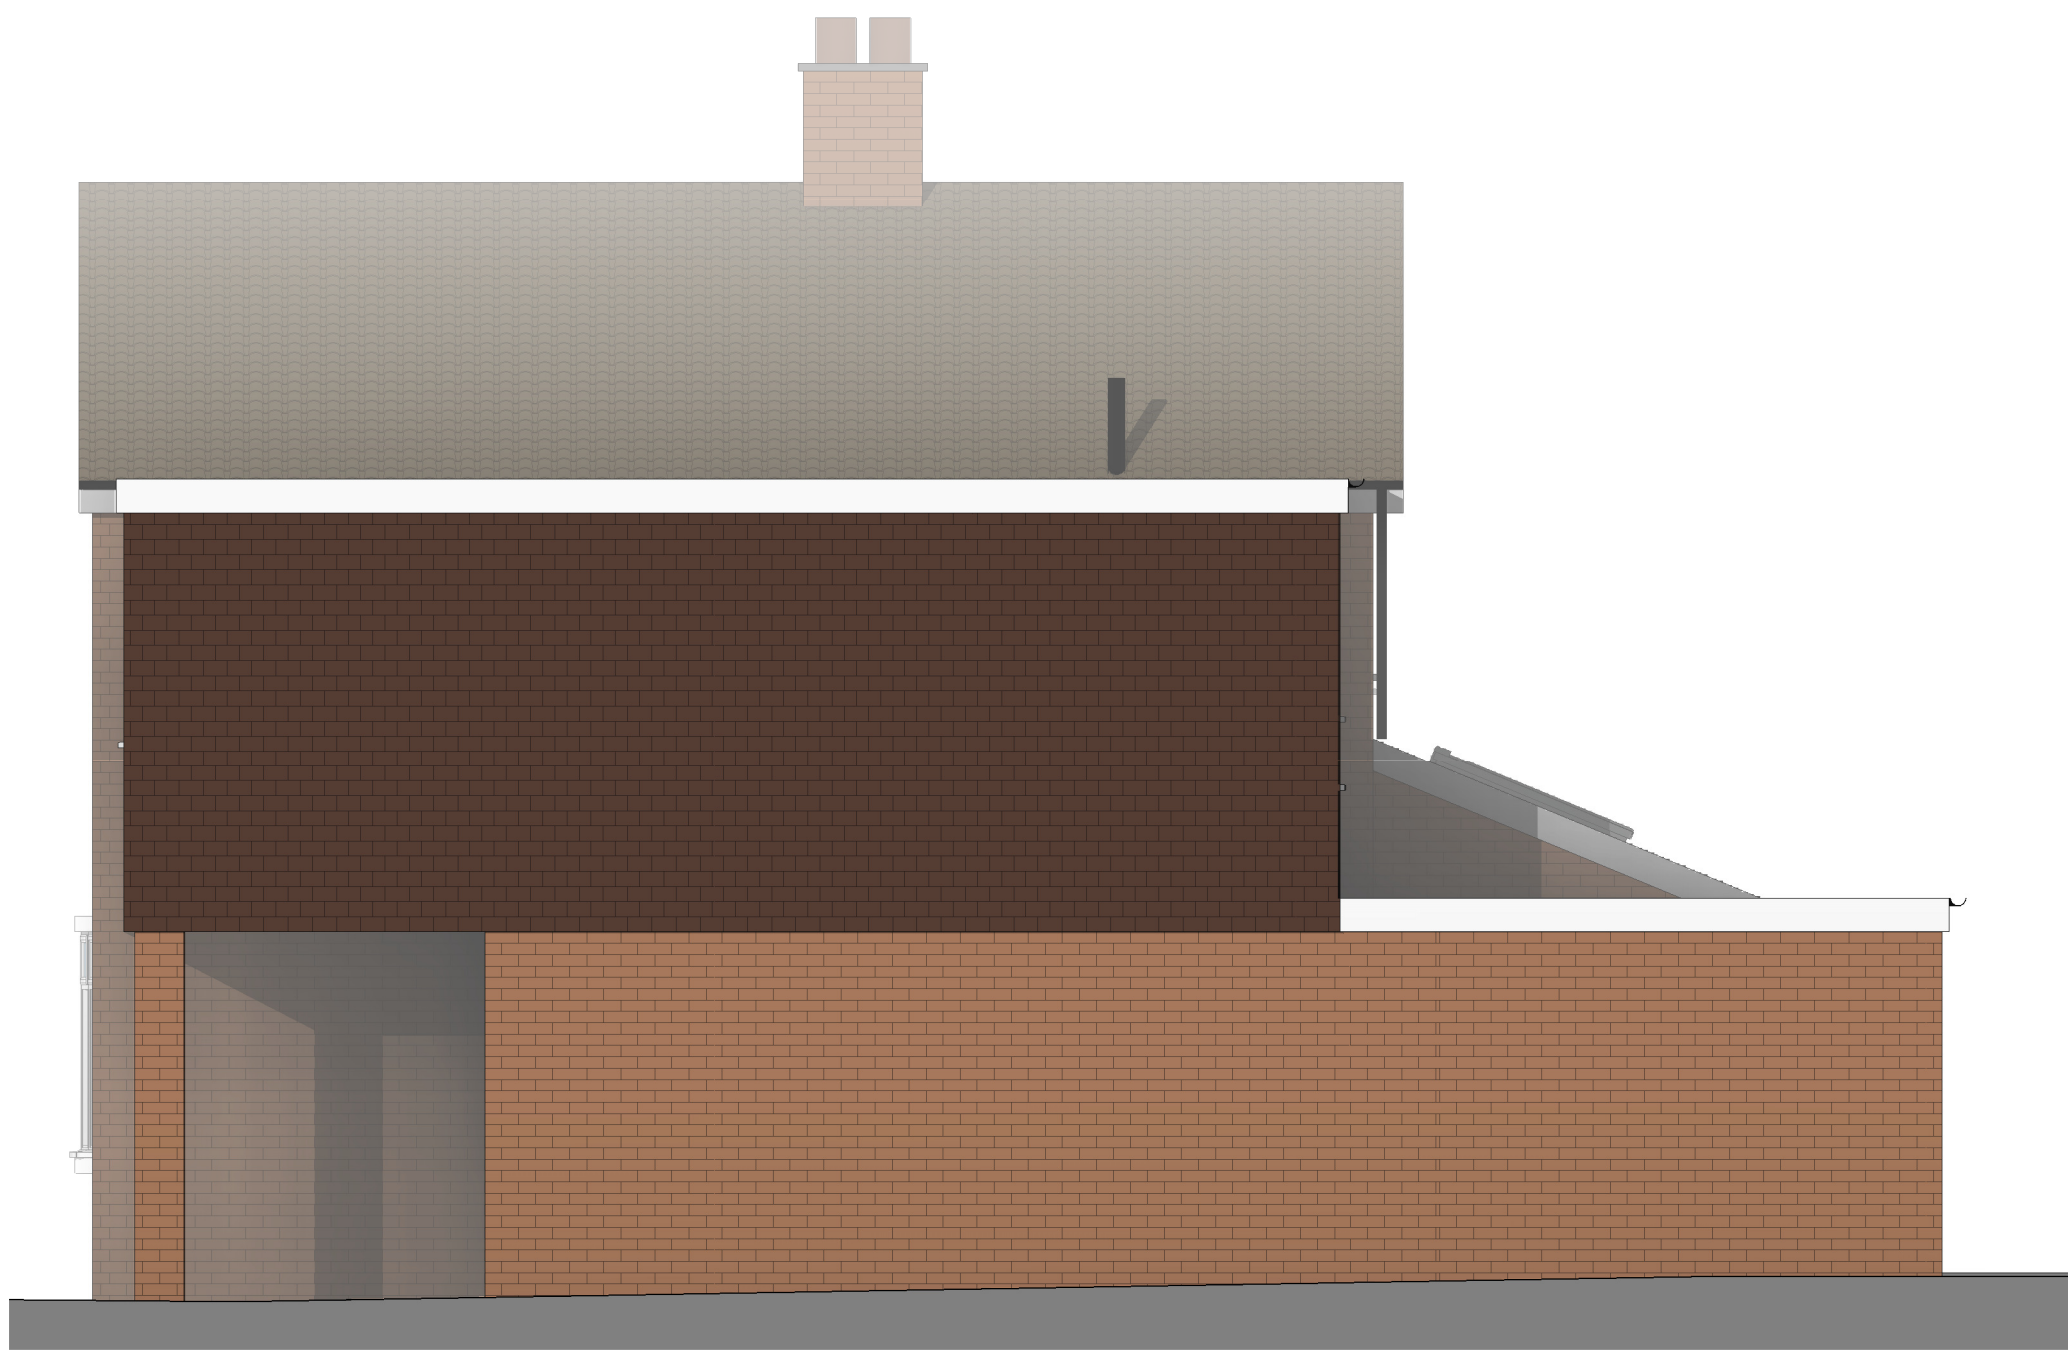

4 Side 2 Elevation - Proposed
1 : 50

EXTERNAL MATERIALS:	
External Walls	- Facing brick to match existing
Flat Roof	- Dark grey EPDM membrane
Pitched Roof	- Interlocking concrete roof tiles
Fascia	- UPVC
Windows	- UPVC
Rooflight	- Velux MK08
Doors	- UPVC
Bifold Doors	- Powder coated aluminium
Rainwater Goods	- UPVC

0 1 to 50 5m				
Rev	Date	Details	Drawn	Checked

Issued for: PLANNING

Project/Client:	Project No:
17 Stotfold Road	Project Number
	Dwg No:
	A106
	Rev:
Drawing:	Scale:
Proposed Elevations	1 : 50 @A1
	Drawn By: Date:
	Author
	Checked By: Date:
	Checker

