



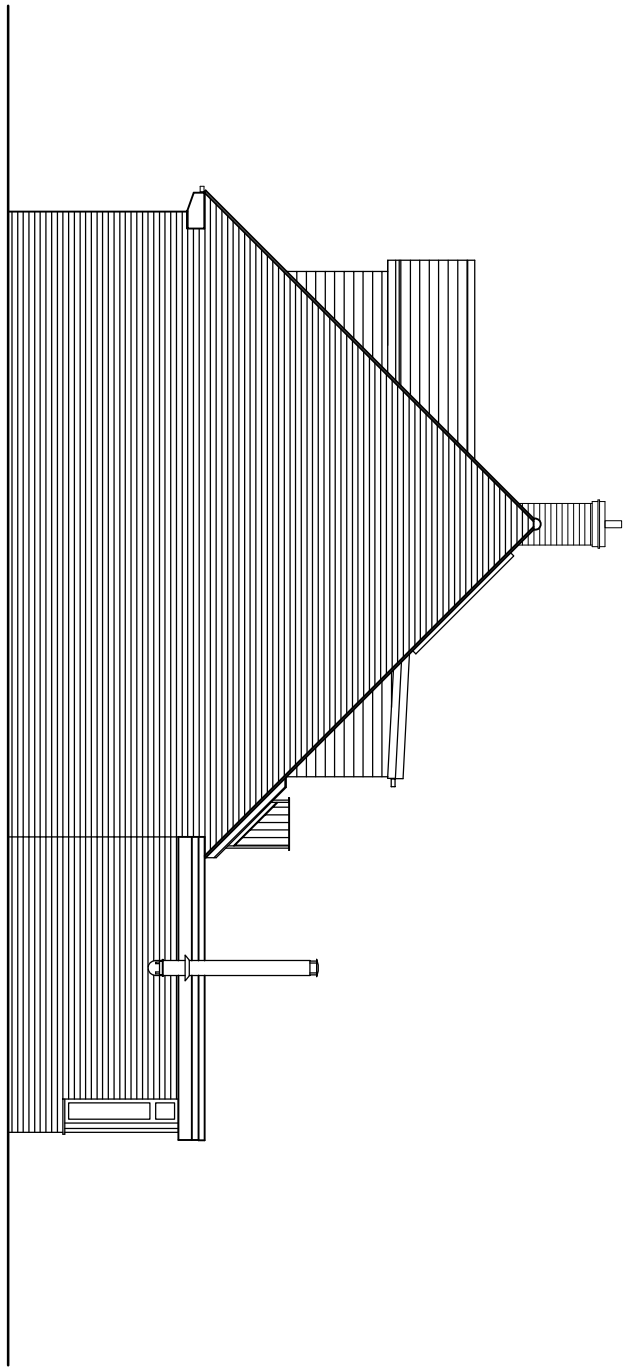


EXISTING SIDE SOUTH EAST ELEVATION

Scale 1:100 0 1 2.5 5 10m

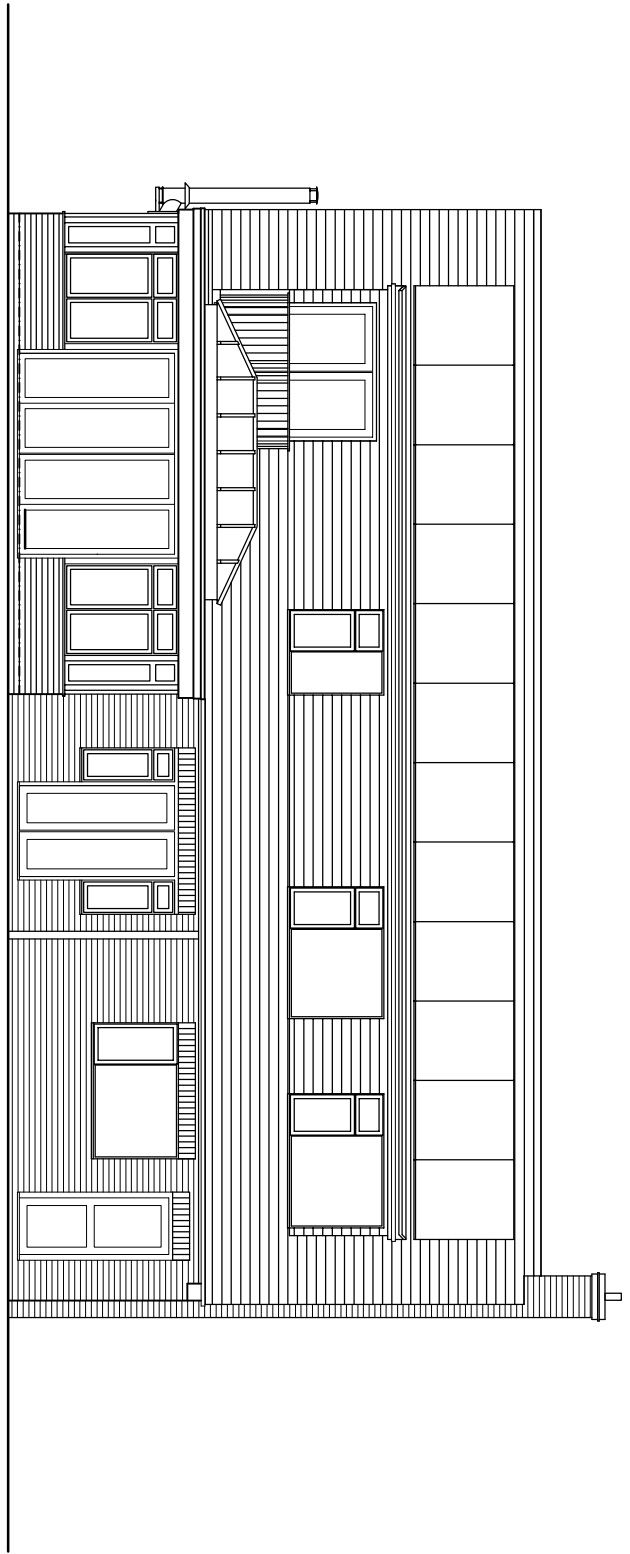

EXISTING SIDE NORTH WEST ELEVATION

Scale 1:500 0 5 12.5 25 50m

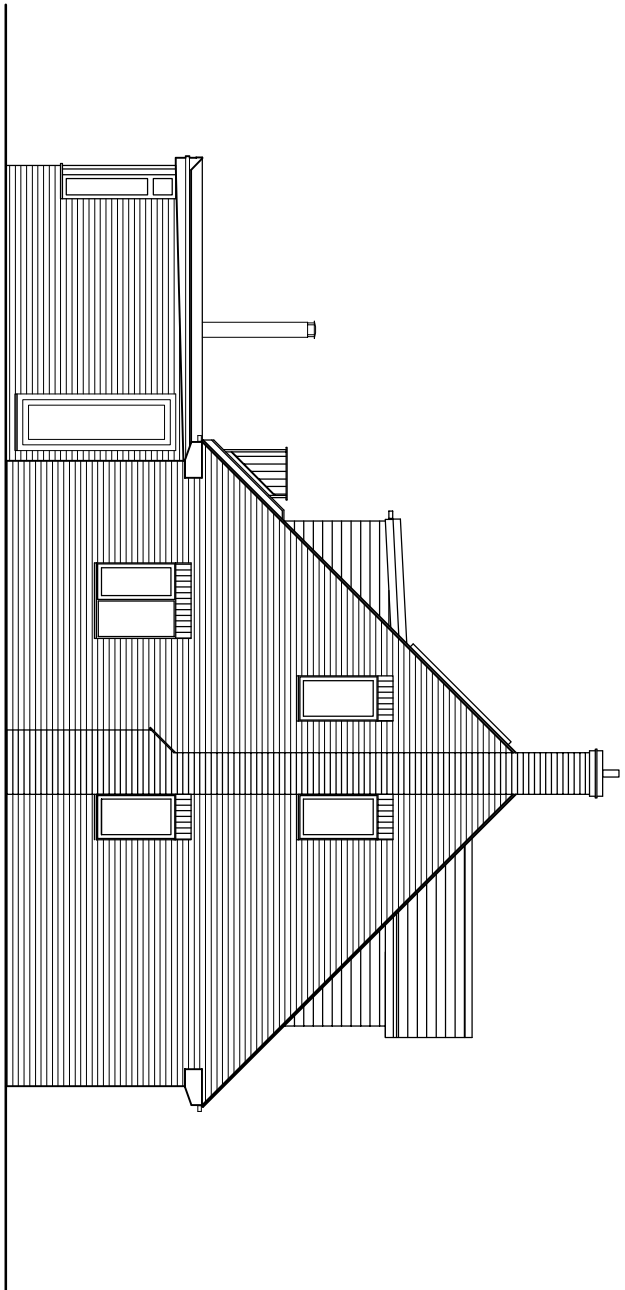

EXISTING SIDE NORTH WEST ELEVATION





LOCATION PLAN


Scale 1:1250 0 10 30 60 120m



SITE BLOCK PLAN

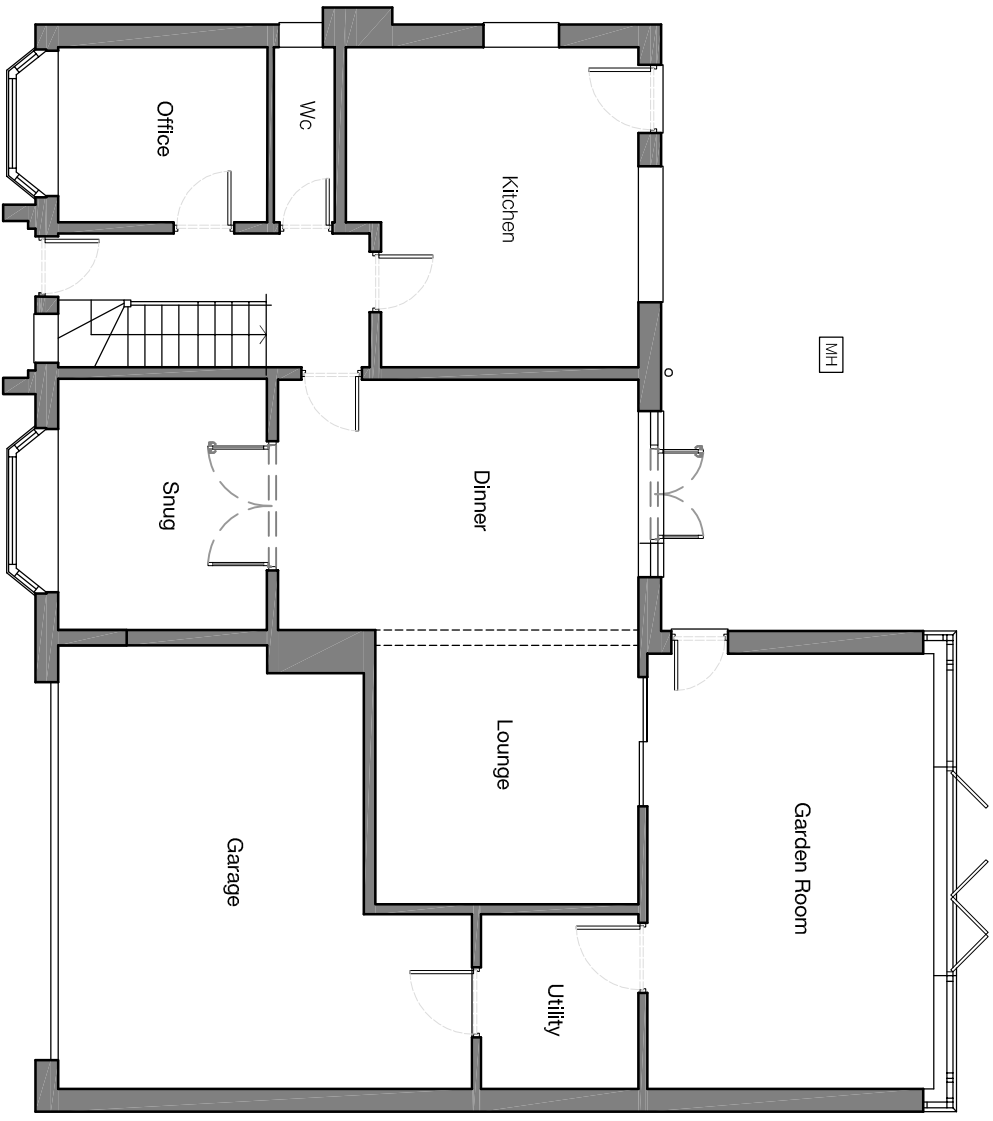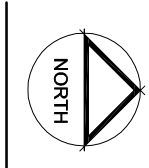


EXISTING GROUND FLOOR PLAN

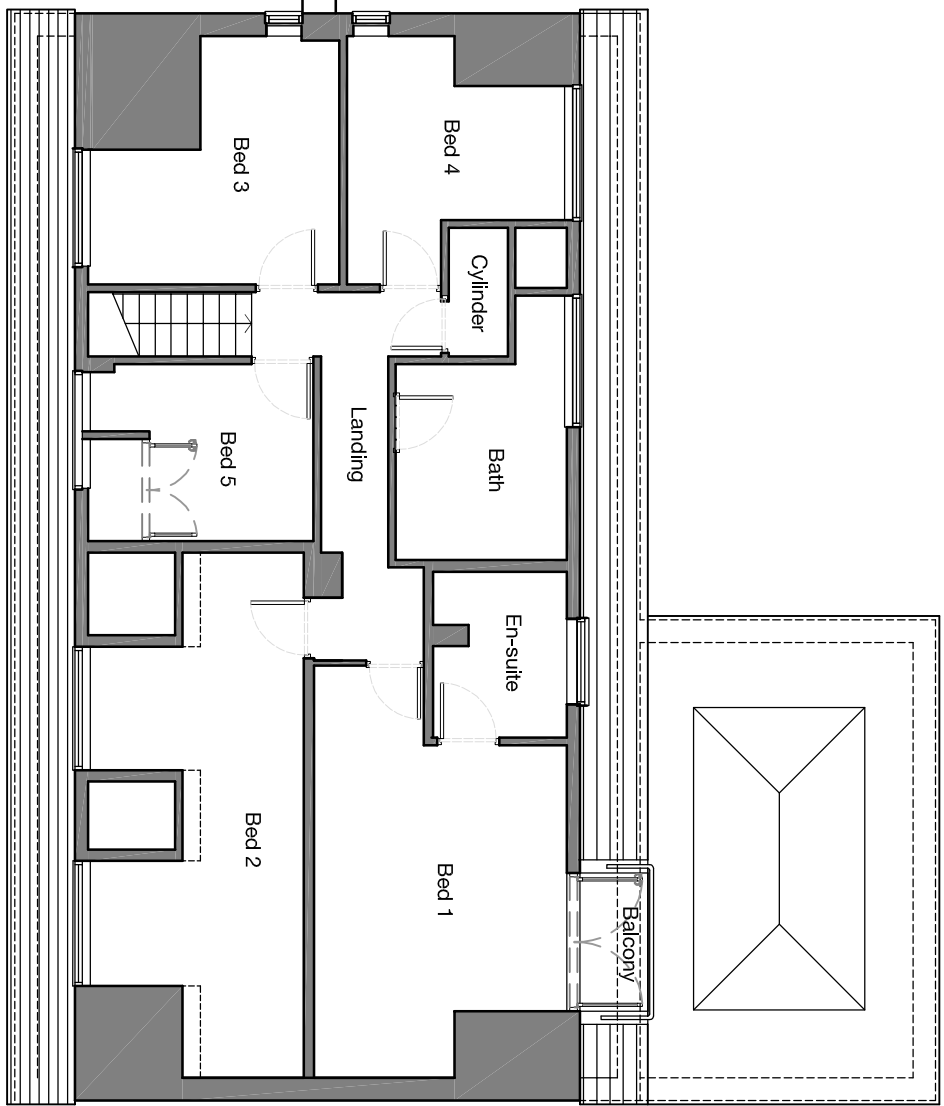

EXISTING FIRST FLOOR PLAN

Scale 1:100 0 1 2.5 5 10m

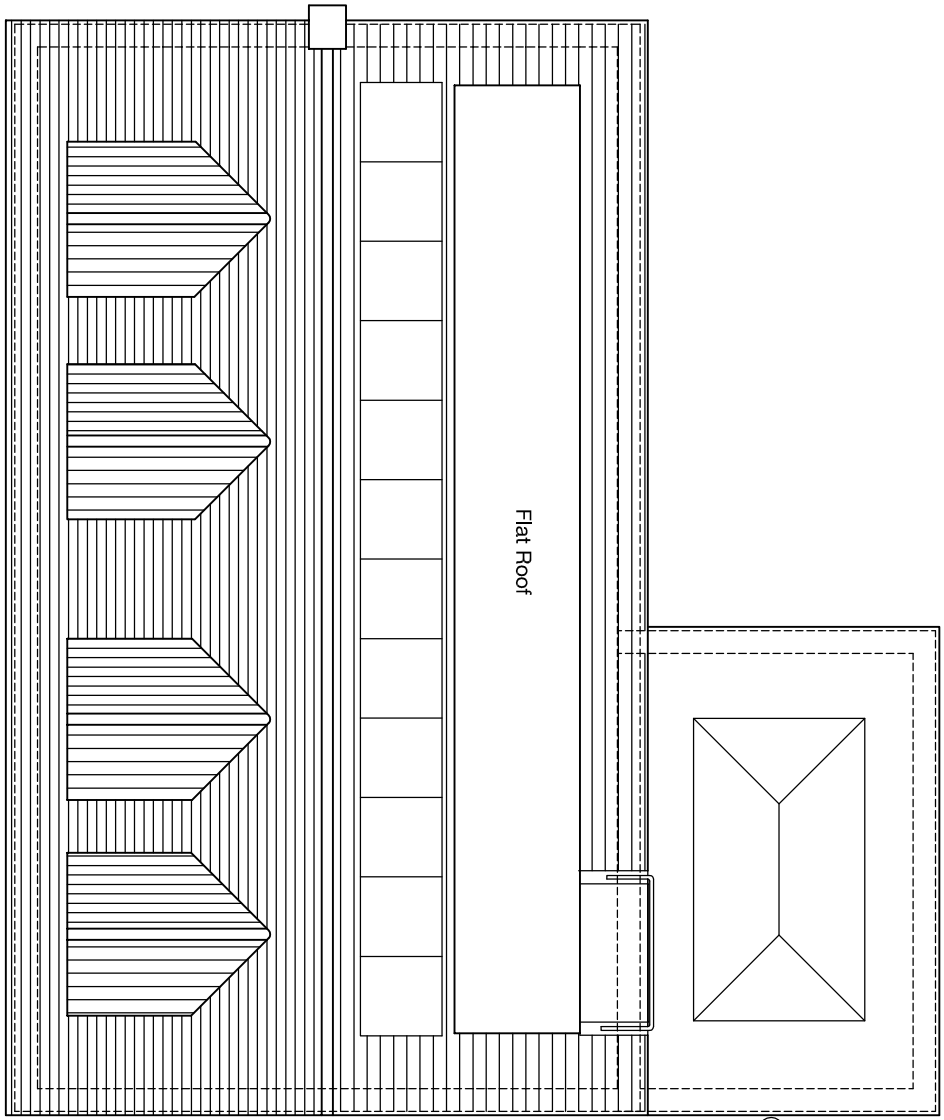

EXISTING ROOF PLAN

TITLE:
Existing Site Plan,
Plans & Elevations

SCALE: DATE: DRAWN BY: CHECKED:
1:100 & 500@A1 Aug 25 drw
PROJ No: DWG No: REV:

2509 P 002 B

PROJECT:
Single Storey Rear Extension

CLIENT:
Mr & Mrs N. Hanks - Green Lane,
LGC, Hertfordshire, SG6 1ED



- 172a HIGH STREET - STEVENAGE - HERTFORDSHIRE - SG1 3AL -
- TEL: 01962 560 561 -
- E: dave@356architects.co.uk -

Rev Date By Description