



1 Check All Dimensions On Site
2 Scale for Planning Purposes Only
3 All Dimensions in Millimetres
4 Drawing for the purpose stated. No other use authorised

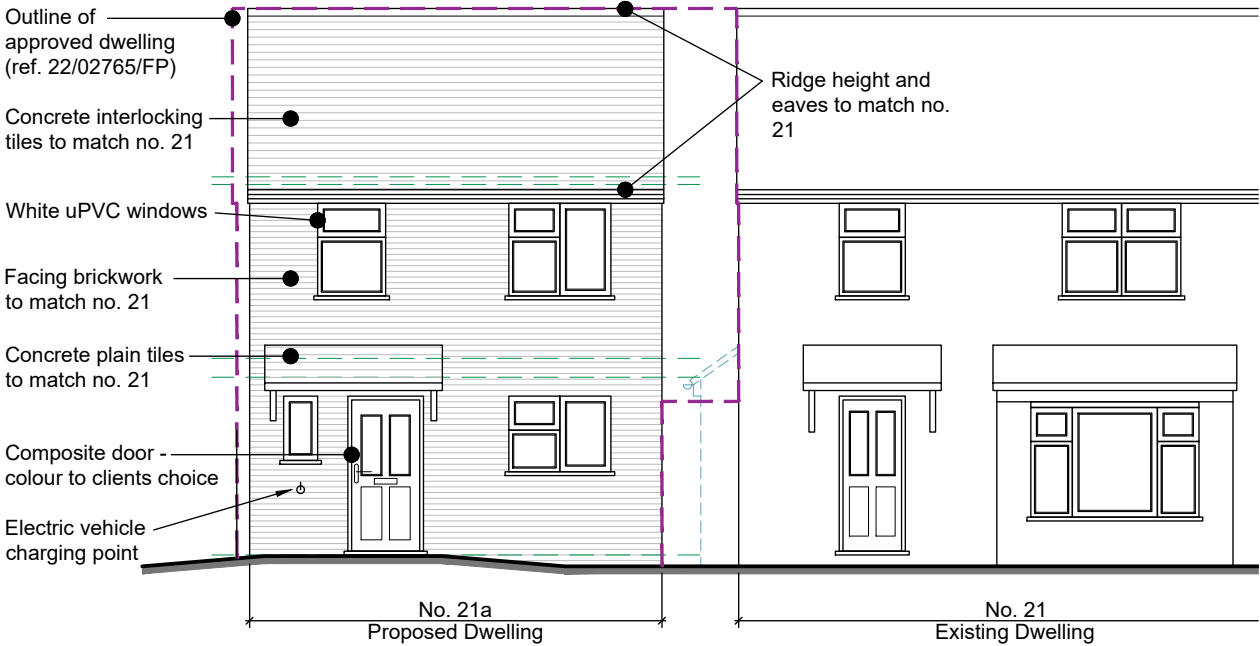

Front Elevation
Scale - 1:100

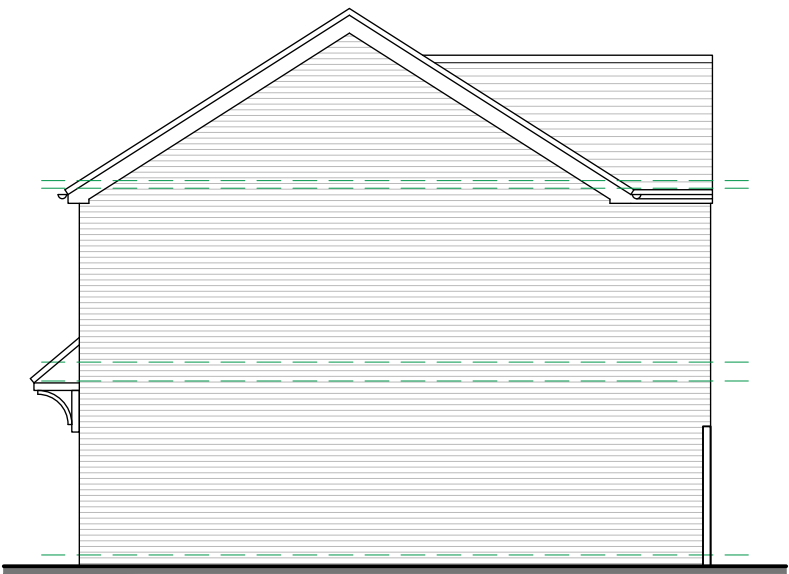


Side Elevation (facing no. 21)
Scale - 1:100

Setting Out Notes:
Front building line to match No.21
Ridge height to match No.21
Eaves Height to match No.21



Rear Elevation
Scale - 1:100

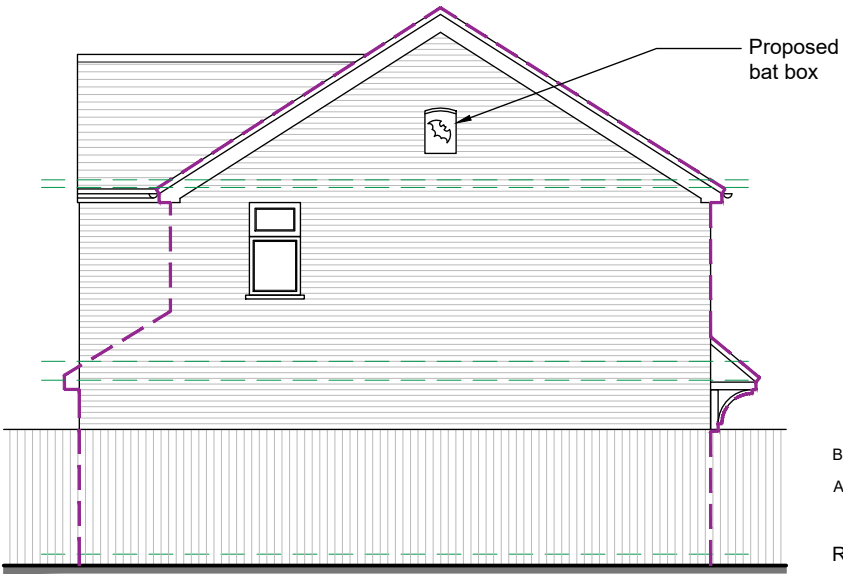

Side Elevation (facing Alotment Gardens)
Scale - 1:100

B	Mar 26	Air Source Heat Pump removed.
A	Mar 26	Porch and fenestration materials clarified. Bat box added to side elevation. Additional note added re ridge and eaves height to match No.21

Rev. Date Description



Aubrey Technical Services[©]
Architectural Design Consultants
The Loft 61A Belswains Lane
Hemel Hempstead
Hertfordshire
HP3 9PP
Tel: 01442 247935
info@aubreytechnicalservices.co.uk
www.aubreytechnicalservices.co.uk

Project:
**Proposed Detached Dwelling adjacent to
21 St Katherines Close,
Ickleford, SG5 3XS**

Drawing Title:
Elevations as Proposed

Date: Jan 26	Scale: 1:100 @ A3	Drawing No: L1258/23	Revision: Rev. B
-----------------	----------------------	-------------------------	---------------------

