



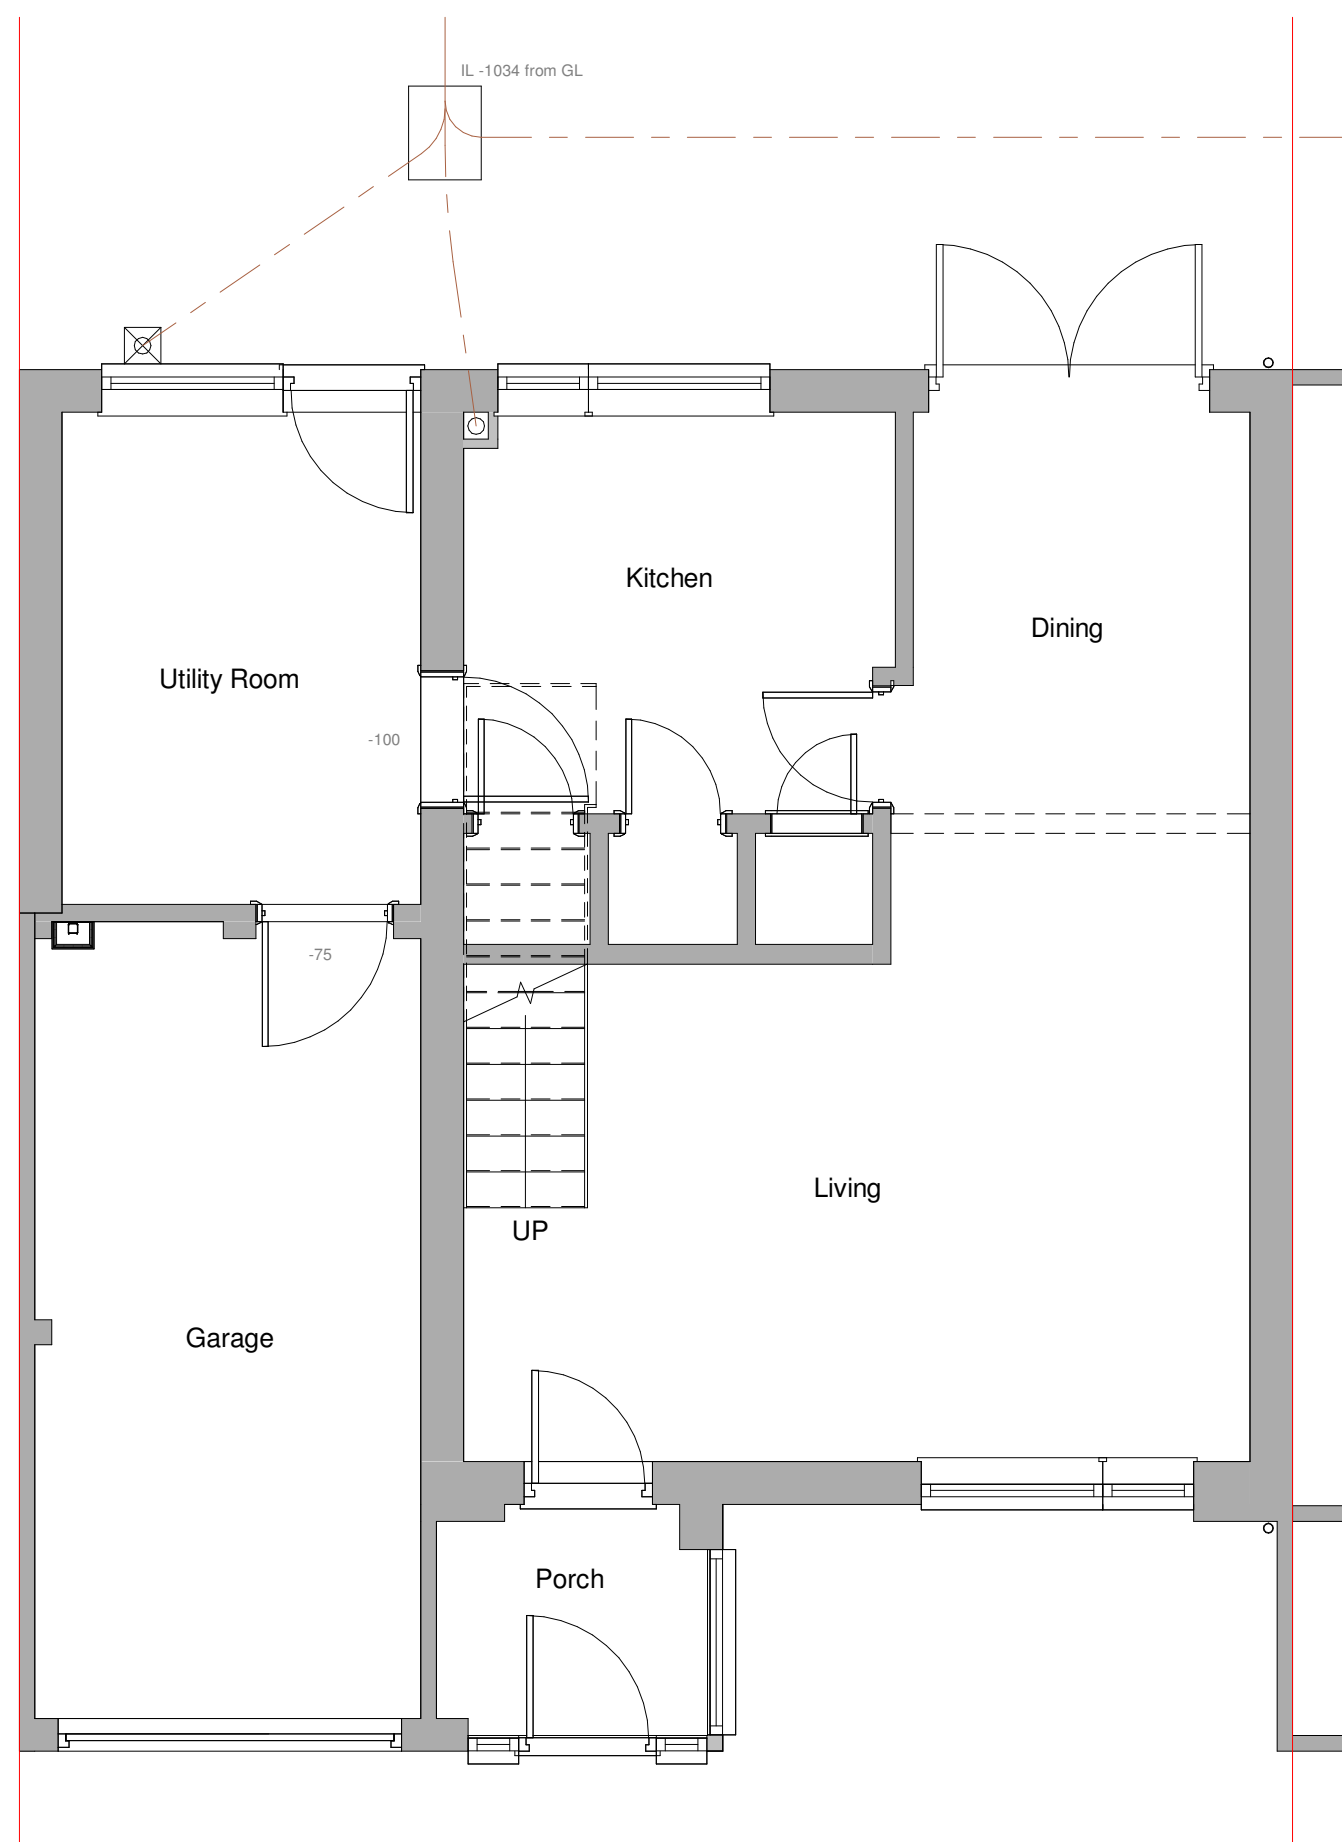


1 Ground Floor Plan



3 Front Elevation - Existing

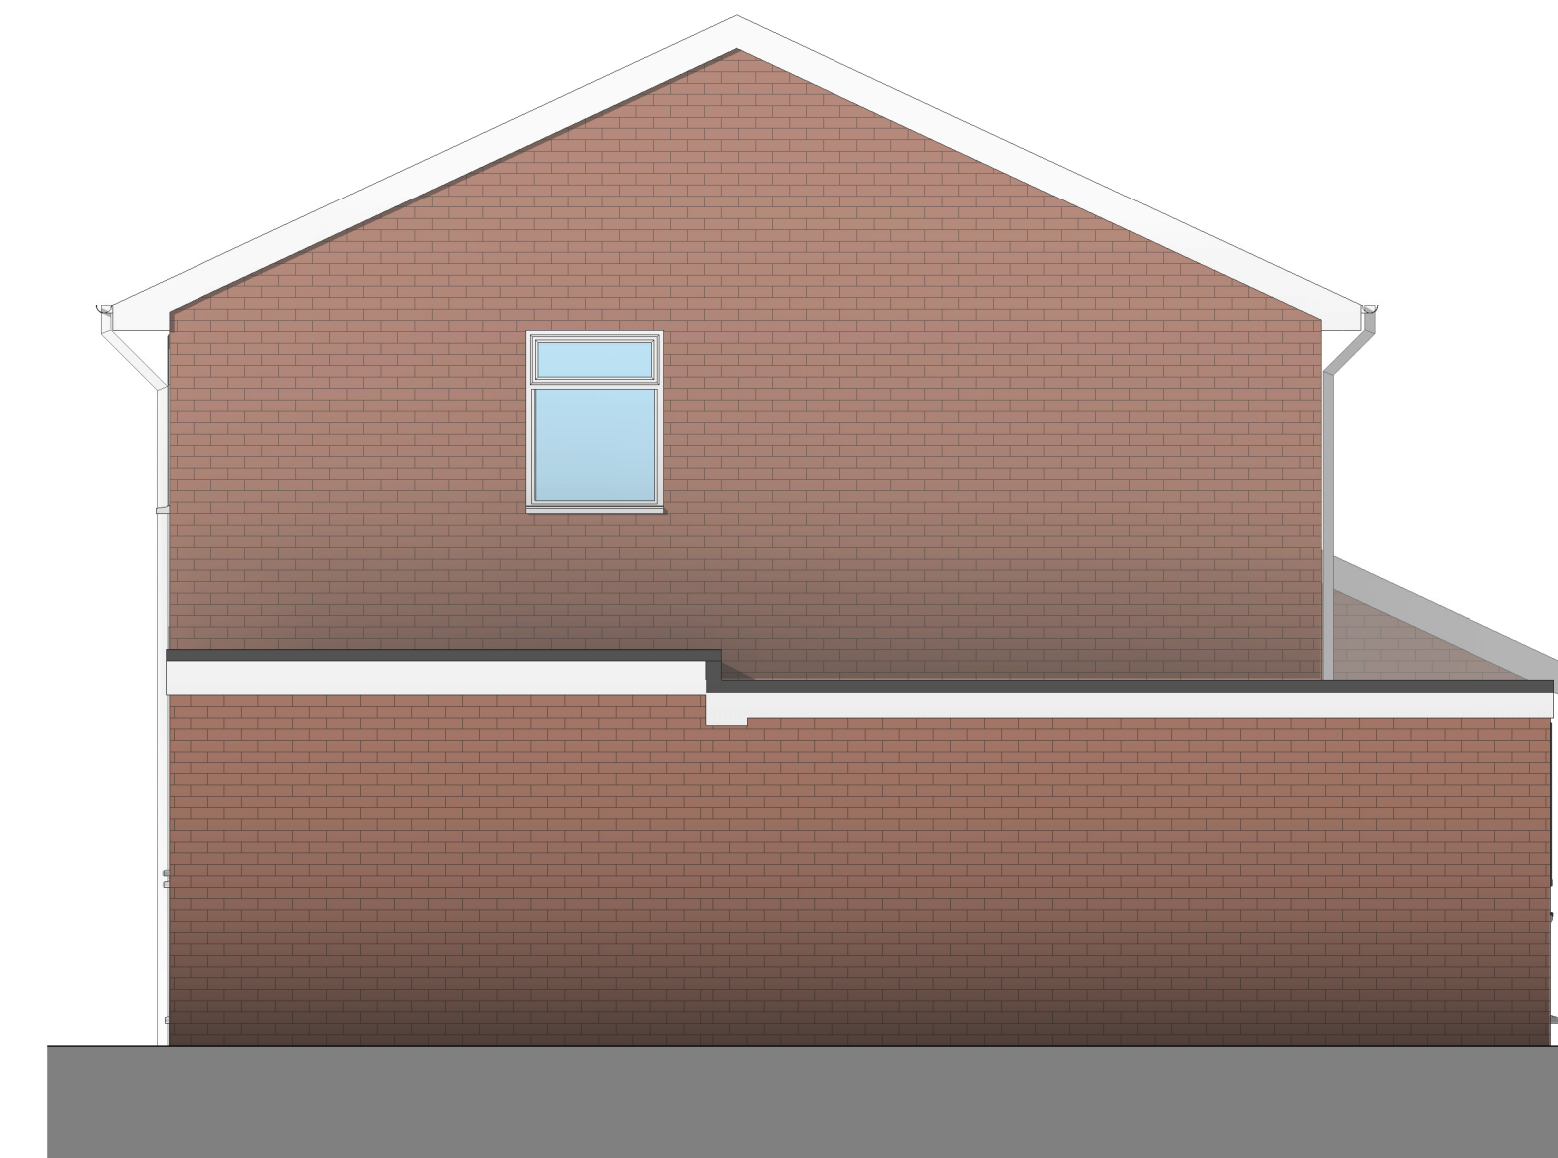


4 Side 1 Elevation - Existing
1 : 50

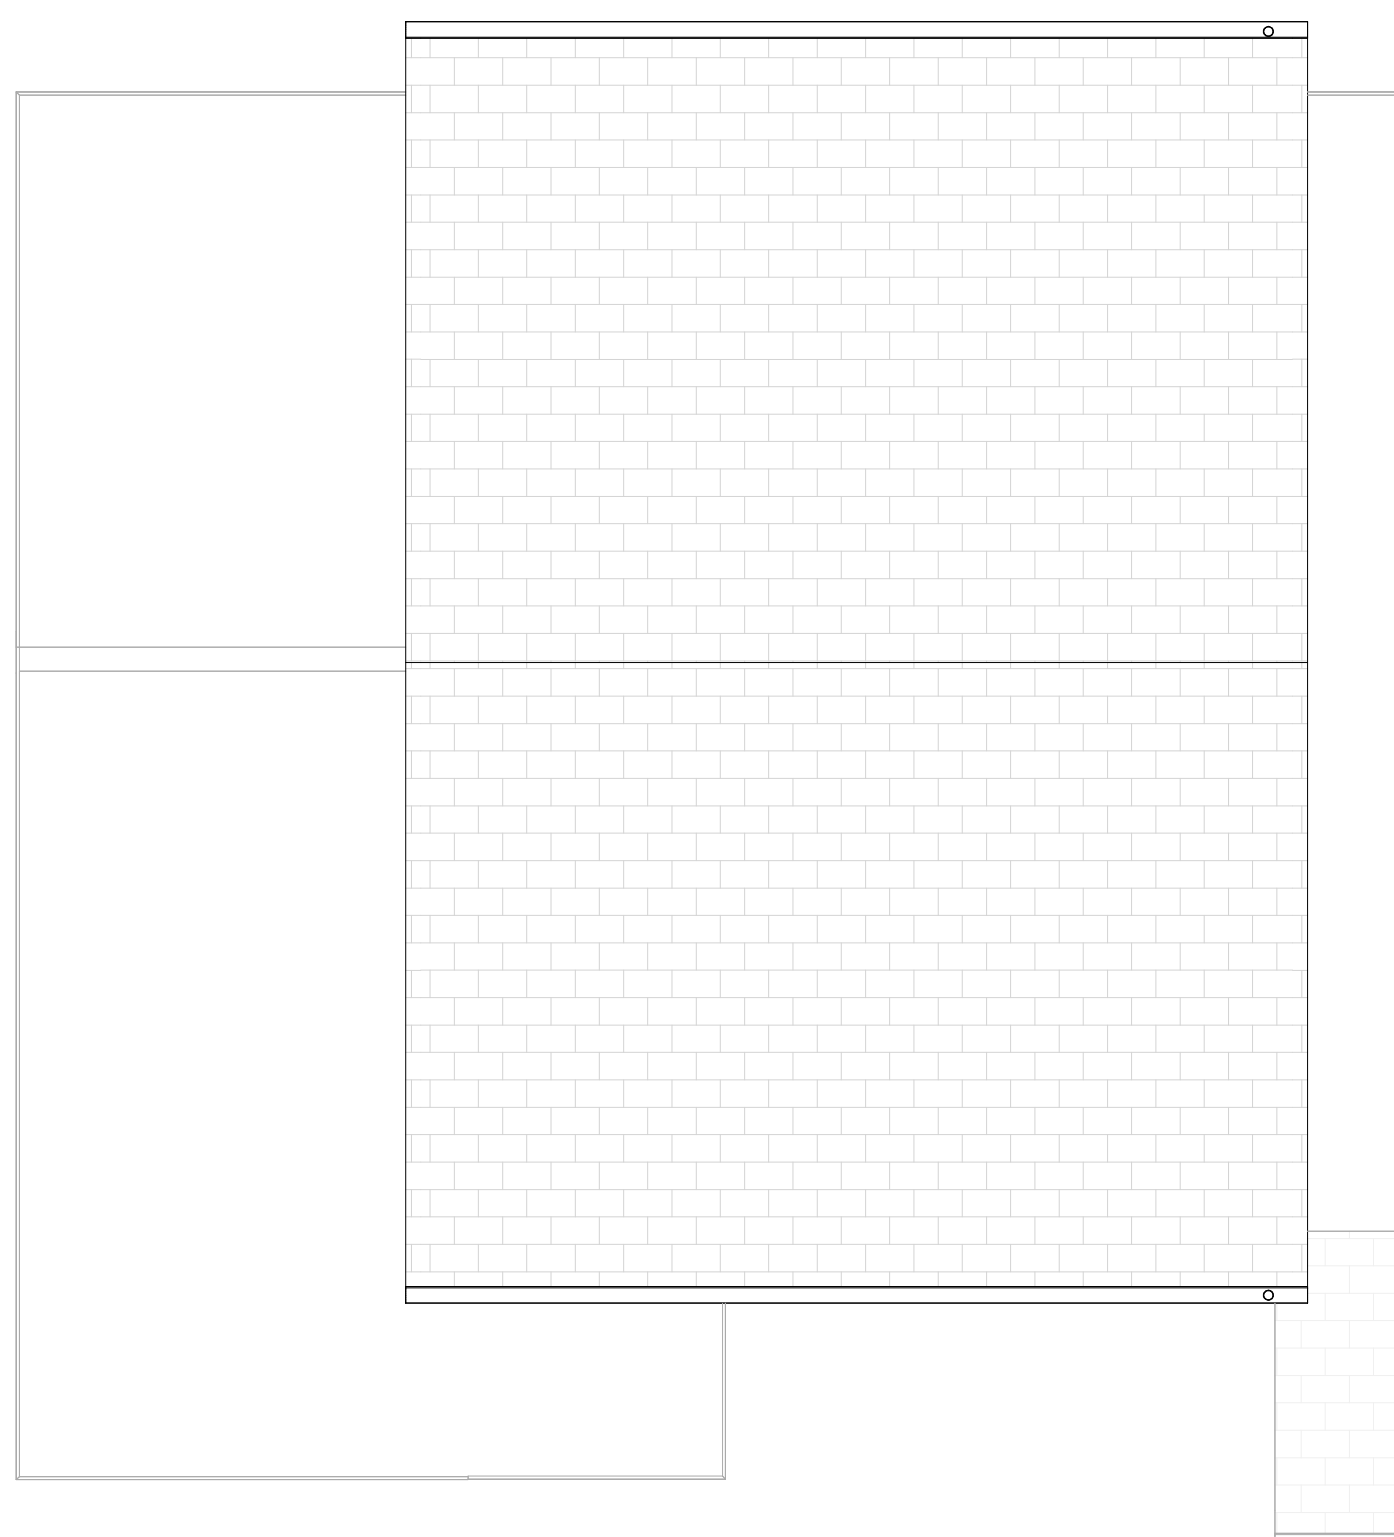

2 Roof Plan



5 Rear Elevation - Existing
1 : 50

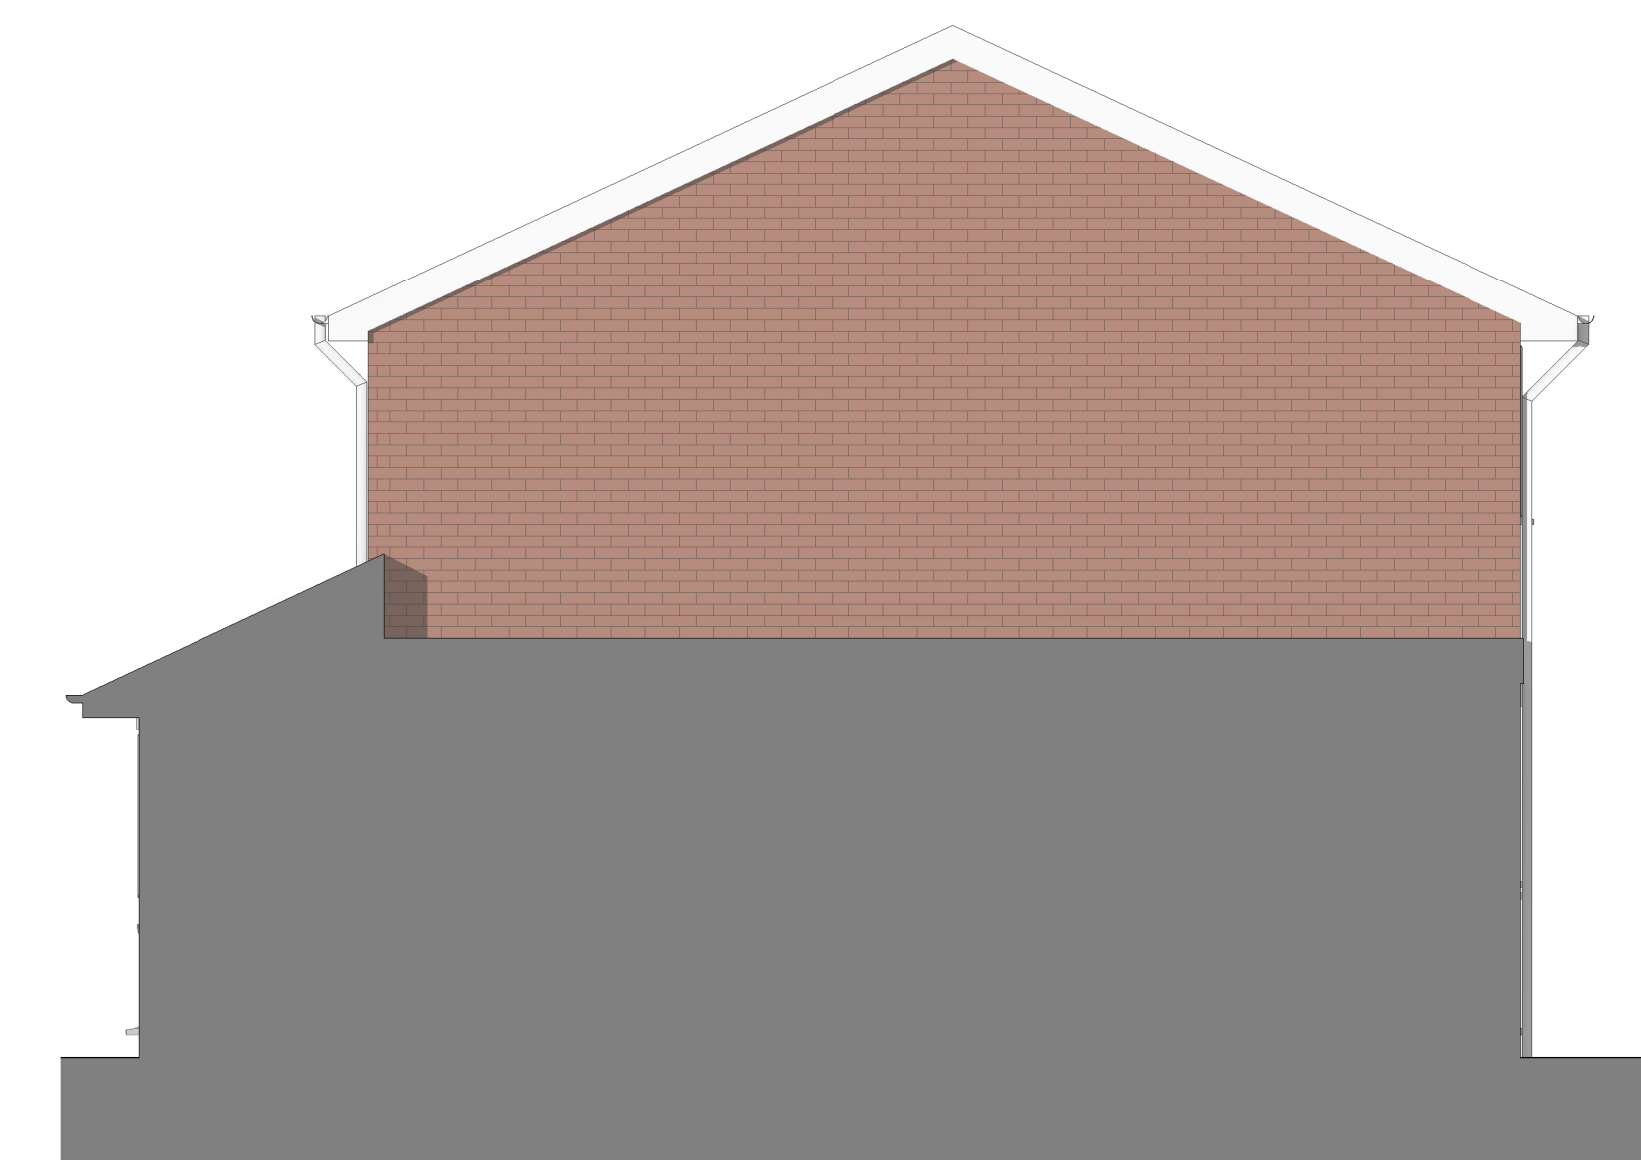

6 Side 2 Elevation - Existing
1 : 50

[illegible]

Rev	Date	Details	Drawn	Checked
Issued for:				

Project/Client:	Project No:
49 Turpins Way	Project Number
	Dwg No:
	A100
	Rev:

Drawing: Existing Plans and Elevations	Scale: 1 : 50 @A1 Drawn By: _____ Date: _____ Author Checked By: _____ Date: _____ Checker
--	--



D.Chandler Architectural Design Ltd
Devonshire Business Centre, Works Rd, Letchworth, SG6 1GJ
Tel : 07901 864 742 Email : daniel@dcharchitectural.org