





1 Front Elevation - Proposed
1 : 50

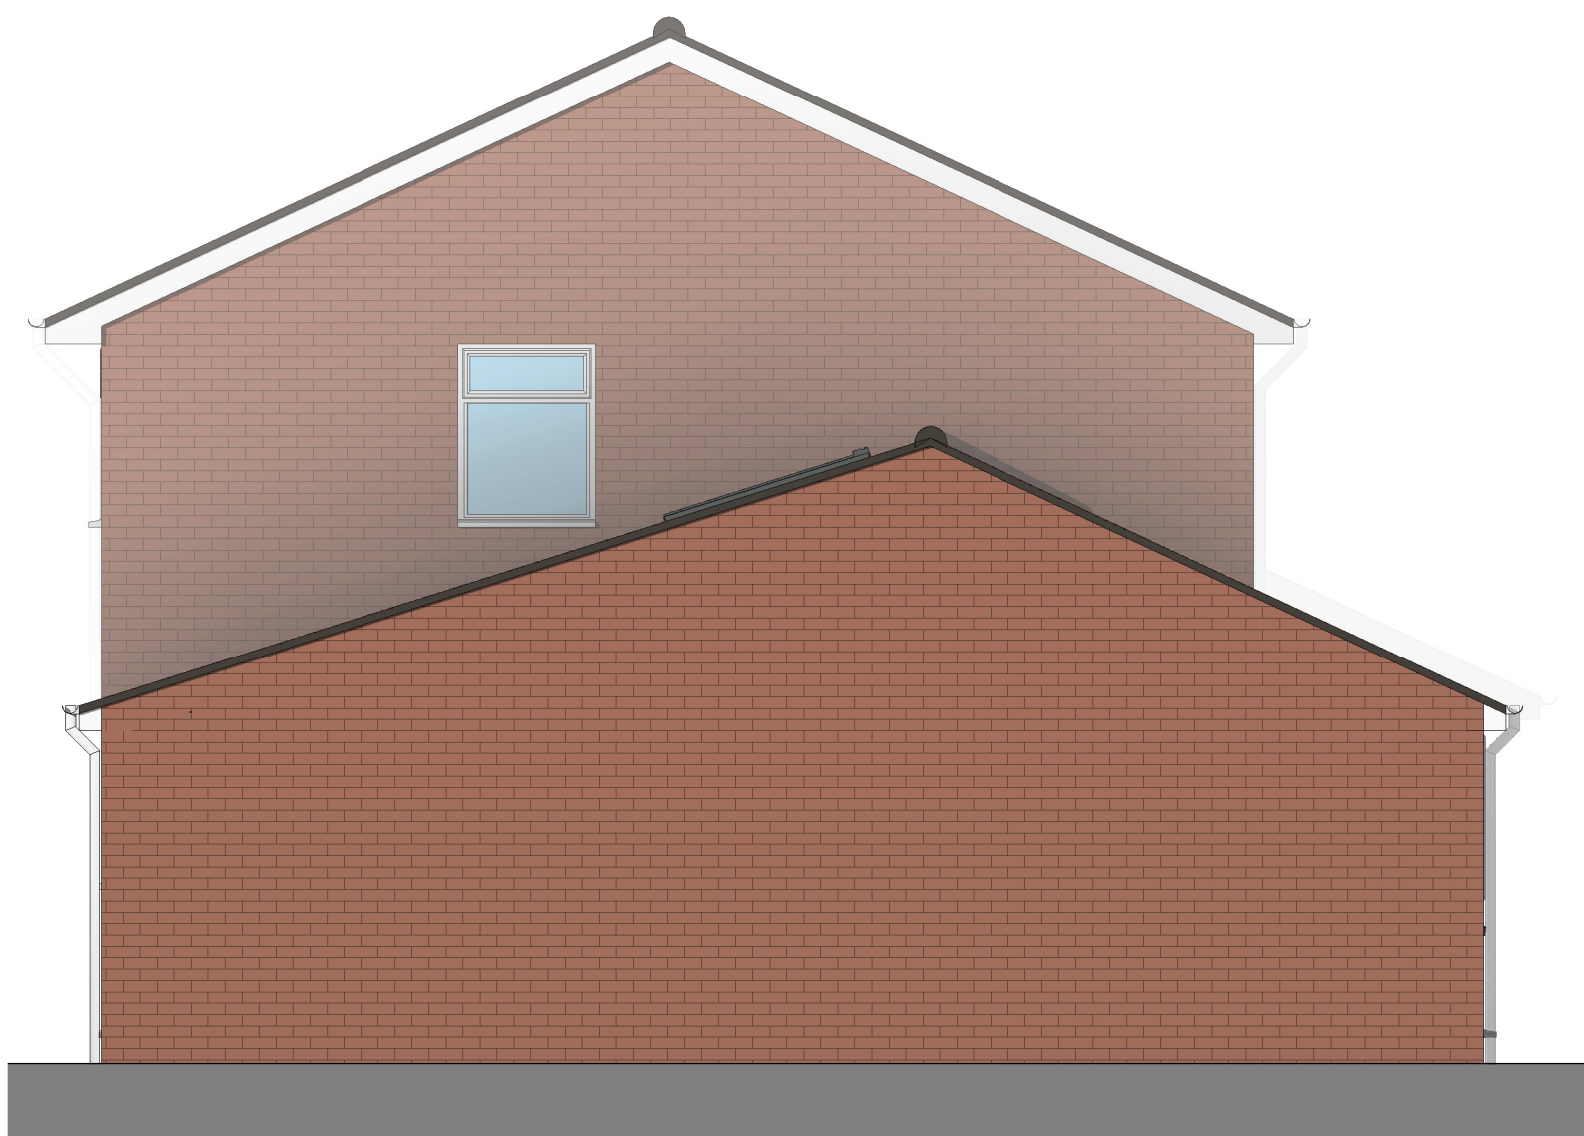


2 Side 1 Elevation - Proposed
1 : 50



3 Rear Elevation - Proposed
1 : 50

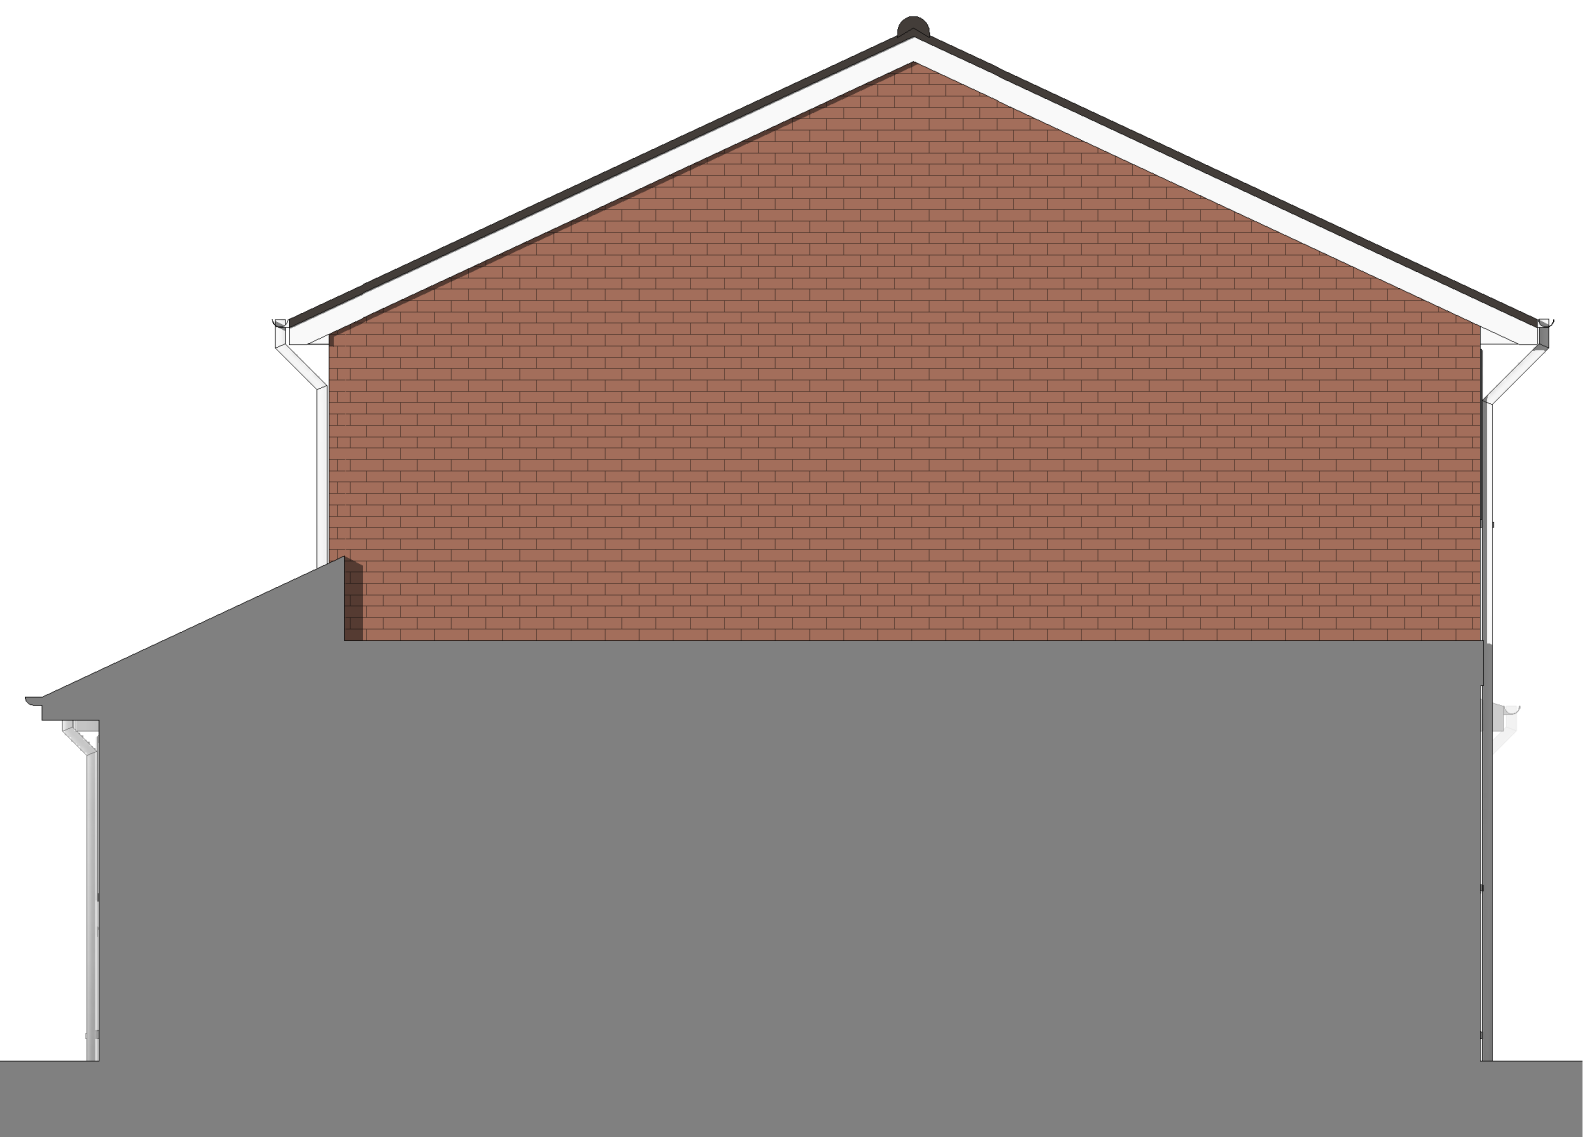

4 Side 2 Elevation - Proposed
1 : 50

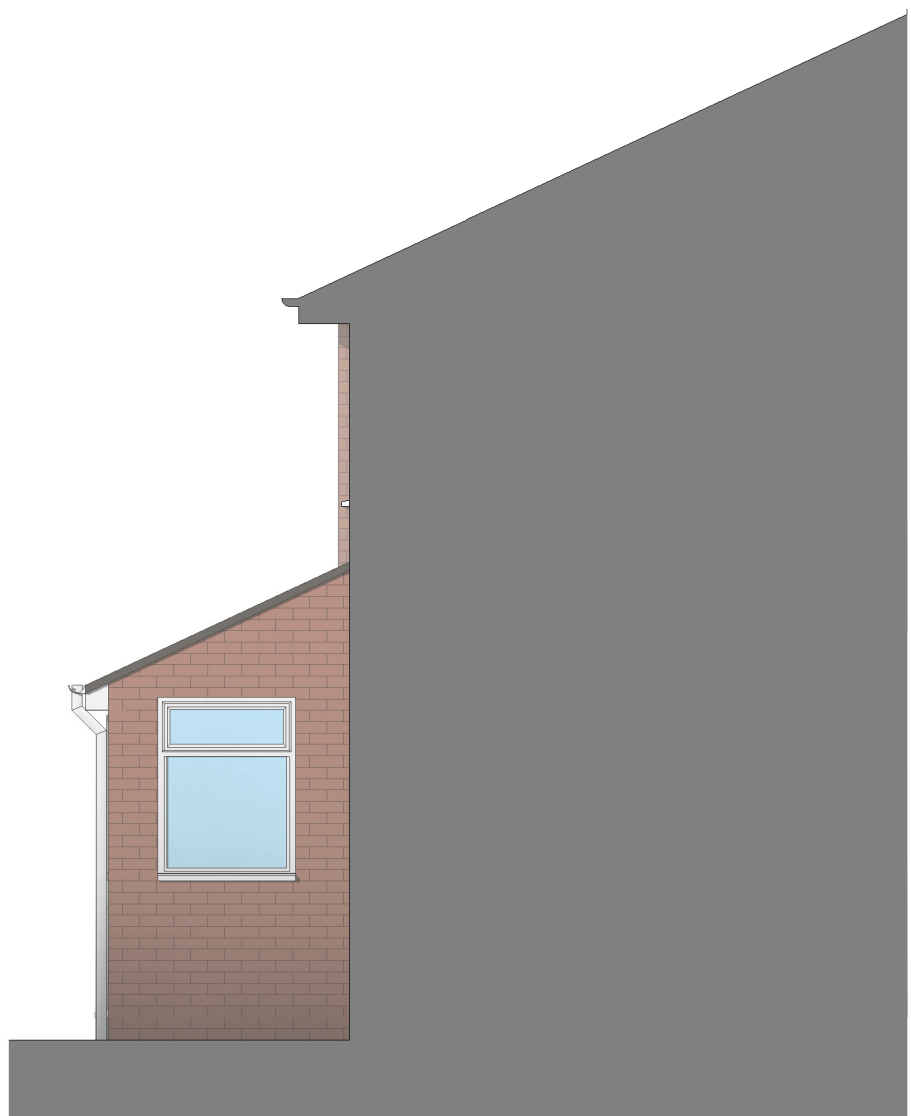

5 Side 2A Elevation - Proposed
1 : 50

EXTERNAL MATERIALS:	
External Walls	- Facing brick to match existing. - Cladding to front elevation replaced with Hardie Plank.
Pitched Roof	- Interlocking concrete roof tiles to match existing.
Fascia	- White UPVC
Windows	- White UPVC
Rooflight	- Velux MK08 760 x 1400
Doors	- White UPVC
Rainwater Goods	- White UPVC

0 1 to 50 5m				
Rev	Date	Details	Drawn	Checked

Project/Client:	Project No:
49 Turpins Way	Project Number
	Dwg No:
	A106
	Rev:
Drawing:	Scale:
Proposed Elevations	1 : 50 @A1
	Drawn By: Date:
	Author
	Checked By: Date:
	Checker

