




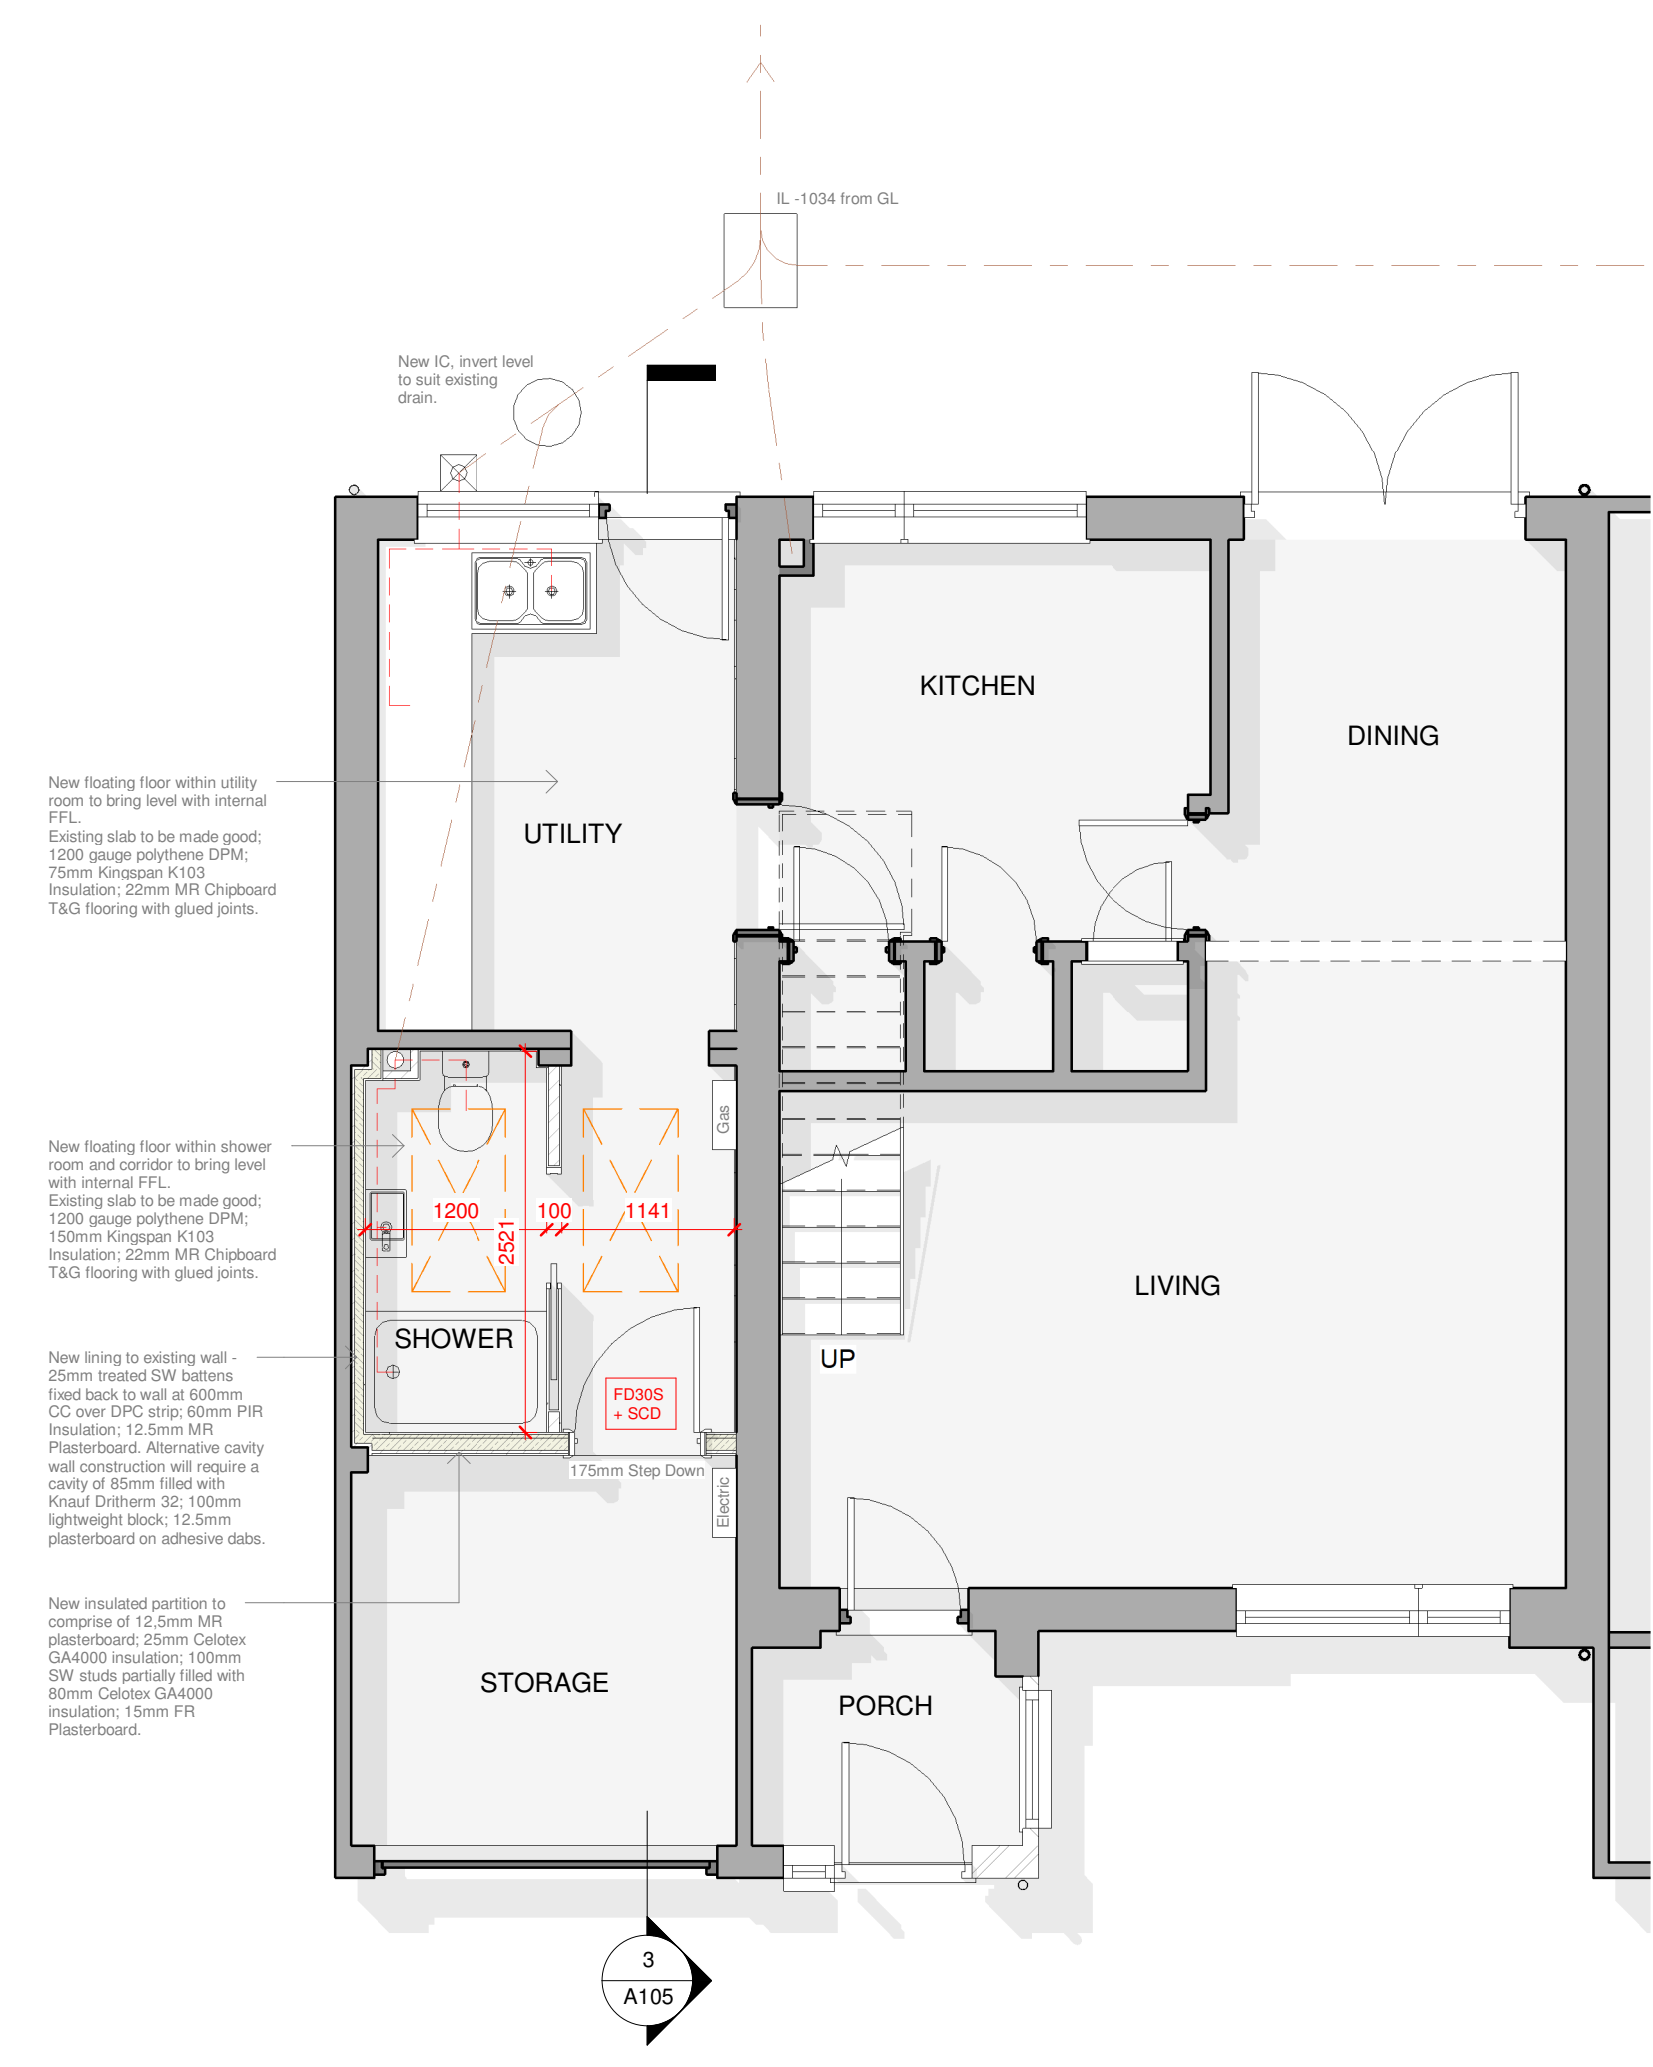

1 Ground Floor Plan
1 : 50

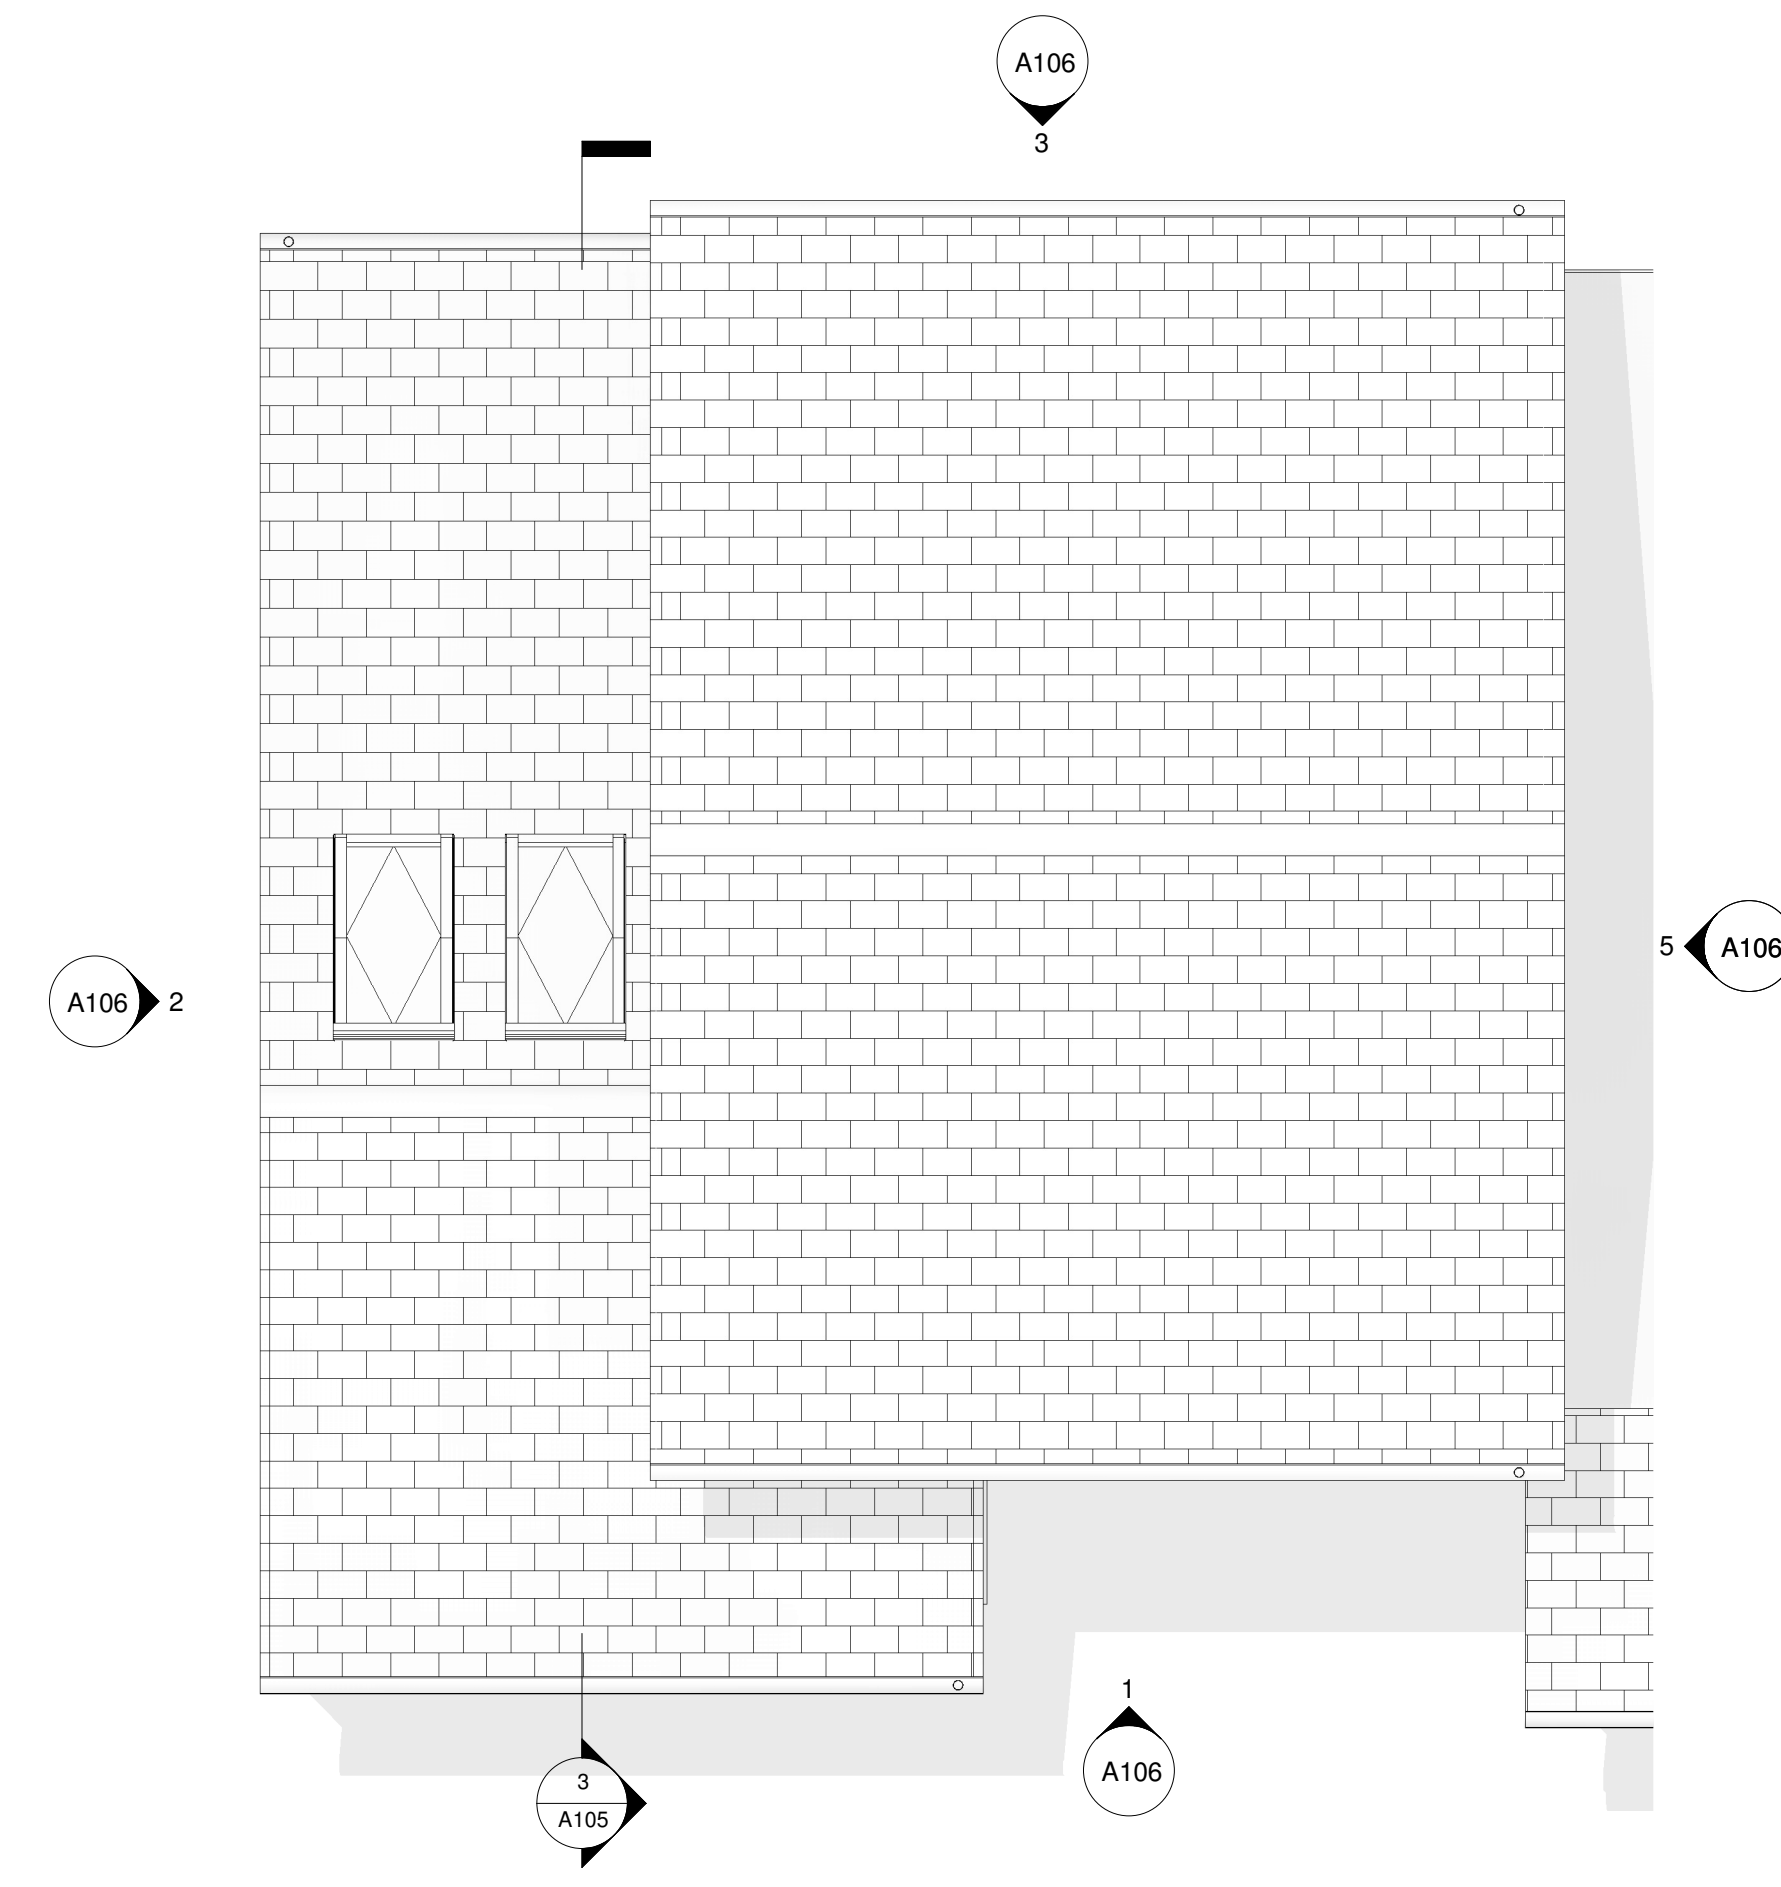


2 Roof Plan
1 : 50

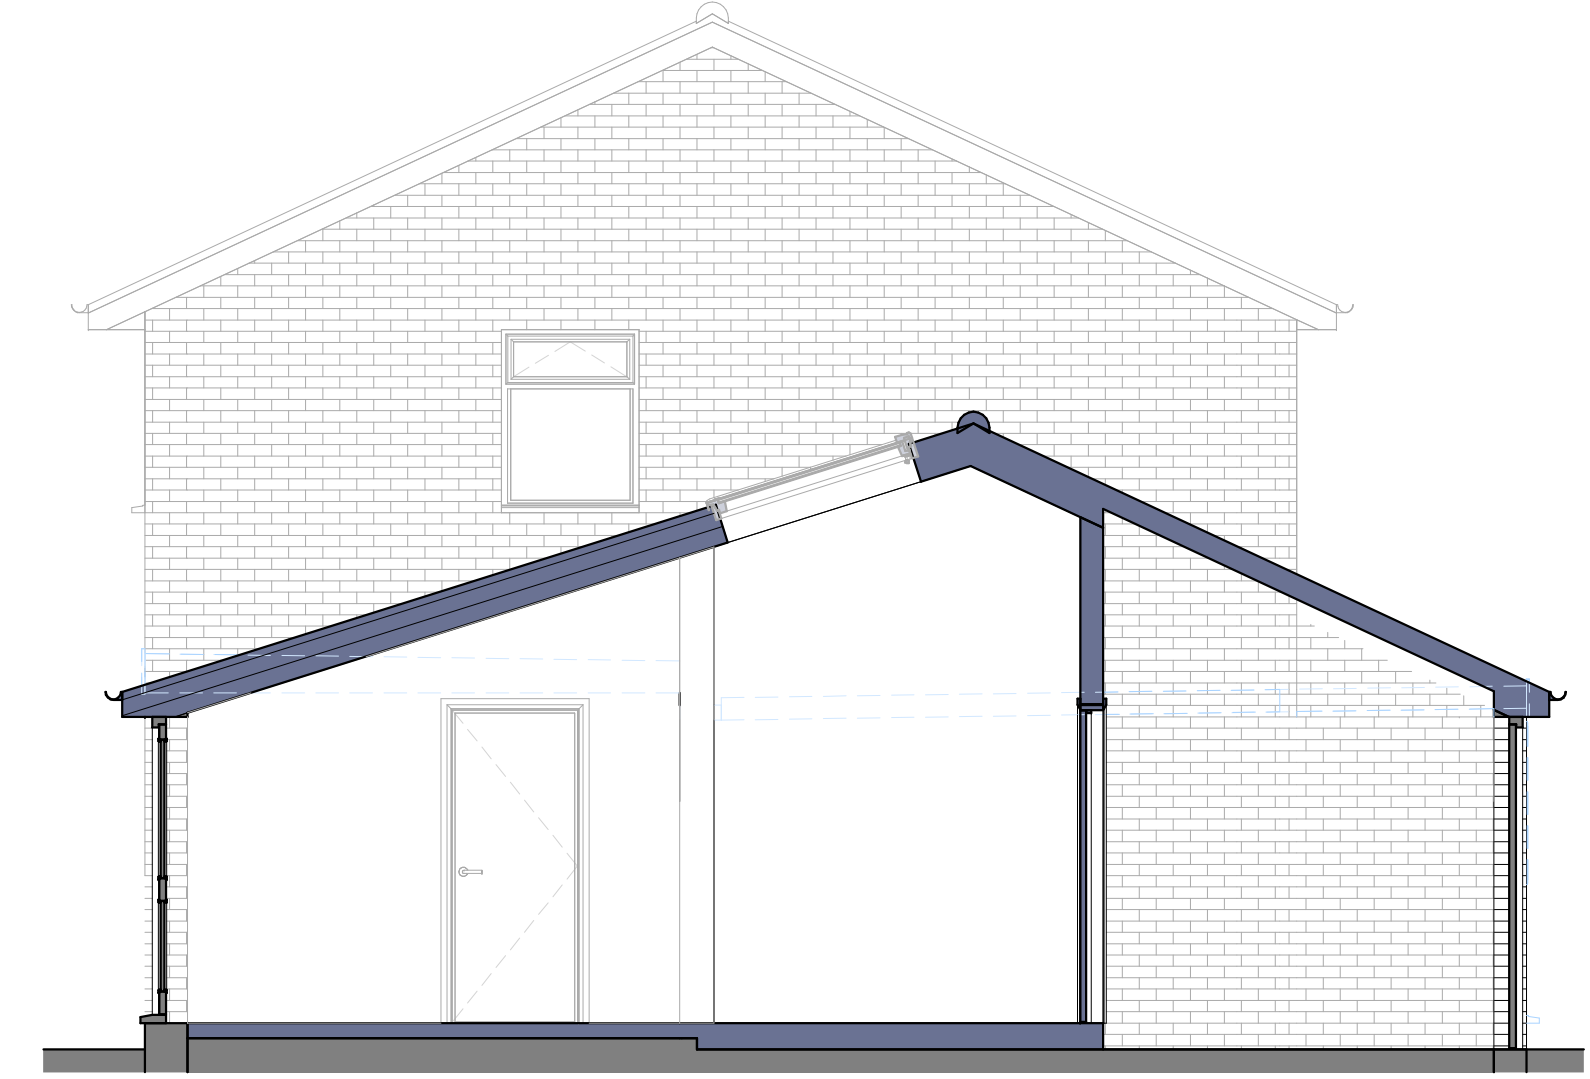

3 Typical Section
1 : 50

LEGEND:	
	Existing construction to be retained.
	Existing construction to be demolished.
	Proposed new construction.

EXTERNAL MATERIALS:	
External Walls	- Facing brick to match existing. - Cladding to front elevation replaced with Hardie Plank.
Pitched Roof	- Interlocking concrete roof tiles to match existing.
Fascia	- White UPVC
Windows	- White UPVC
Rooflight	- Velux MK08 760 x 1400
Doors	- White UPVC
Rainwater Goods	- White UPVC

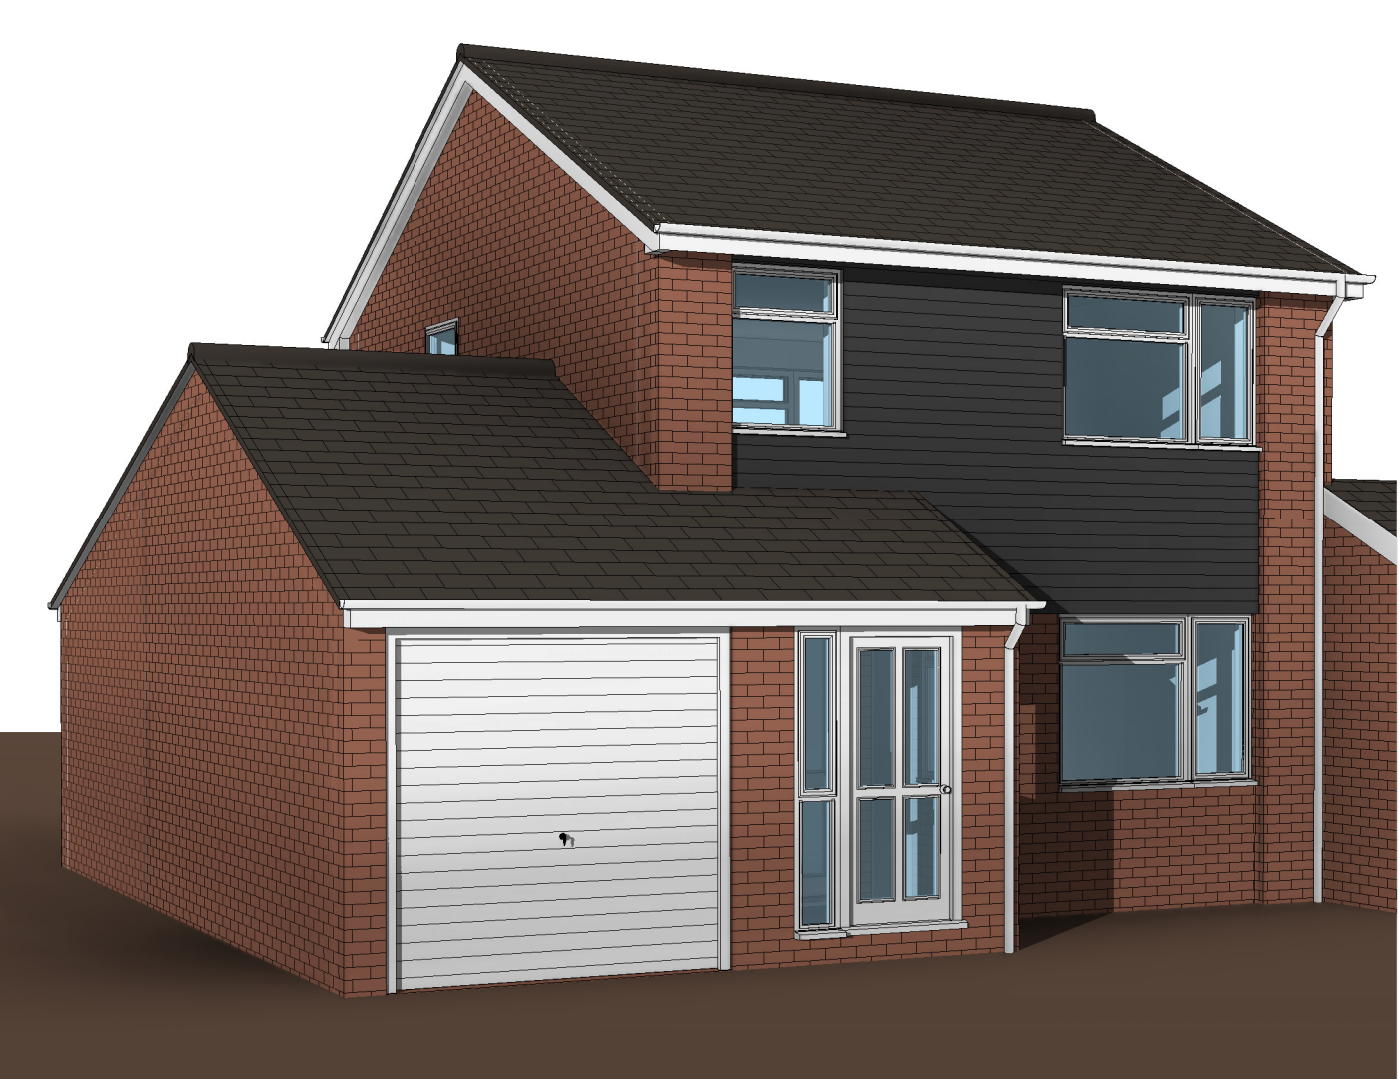

0 1 to 50 5m				
Rev	Date	Details	Drawn	Checked

Project/Client:		Project No:	
49 Turpins Way		Project Number	
		Dwg No:	
		A105	
		Rev:	
Drawing:		Scale:	
Proposed Plans & Section		1 : 50 @A1	
		Drawn By: Date:	
		Author	
		Checked By: Date:	
		Checker	

