



This scheme is subject to Town Planning and all other necessary consents. Dimensions, areas and levels where given are only approximate and subject to site survey. All dimensions are to be checked on site. All feasibility studies are subject to full site survey. This drawing is to be read in conjunction with all relevant consultants and/or specialists drawings/documents and any discrepancies or variations are to be notified to the architects in writing before the affected work commences. All queries relating to design of structural elements are to be referred to the structural engineering consultant for resolution. The workmanship and materials of all trades and building operations shall comply with the recommendations of British Standard (BS)8000 parts 1-16 inclusive and with Approved 2013 Document to support Regulation 7 1999 edition (incorporating 2018 amendments) of the Building Regulations 2010. All design and construction is to be in accordance with the Construction (Design and Management) Regulations 2015.

Rev	Date	Description
-----	------	-------------

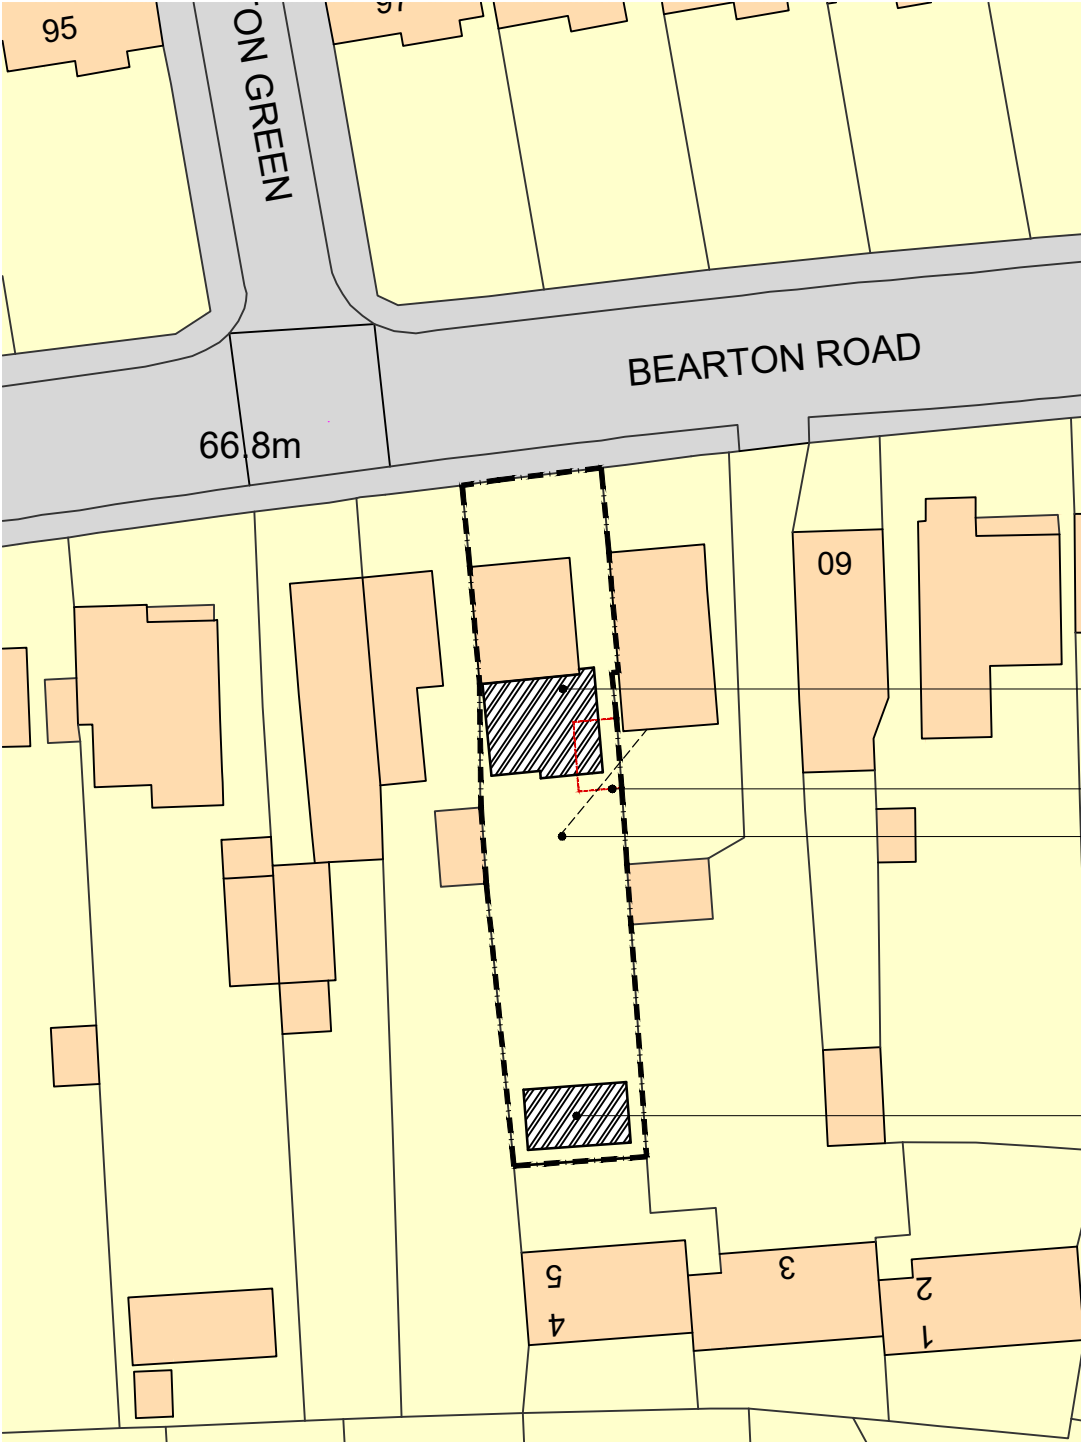

SITE PLAN

- PROPOSED TWO STOREY REAR EXTENSION
- DEMOLISH SHED
- 45 DEGREE LINE FROM CENTRE OF 61 BEARTON ROAD'S FIRST FLOOR WINDOW
- PROPOSED SINGLE OUTBUILDING

 

E. mark@houghtonarchitecture.com
T. 07 542 030657

PLANNING

Client
Mr & Mrs J Boswell

Project
62 Bearton Road
Hitchin
Hertfordshire

Drawing Title
Proposed Site Plan

Drawn MEH	Date MAR 2026	Checked	Scale @ A3 As shown
Job No 2026/05	Drawing No PL.010	Revision -	Note

Scale @ 1:500

