


0m 1m 2m 3m 4m 5m

Scale 1:100 @ A3

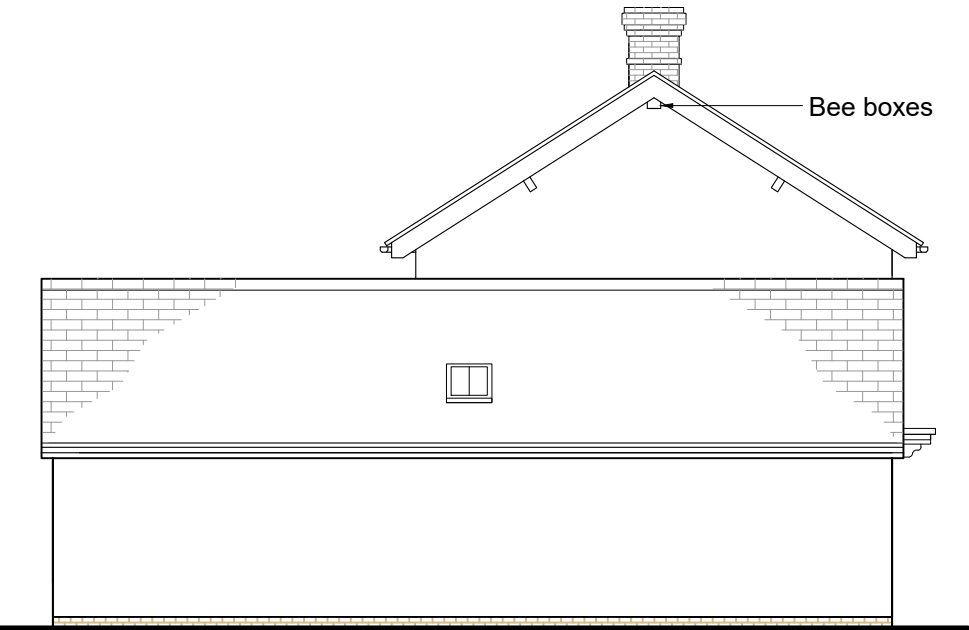


North Elevation - Facing no.1



East Elevation - Facing 'The Green' - No windows



South Elevation - Facing rear garden

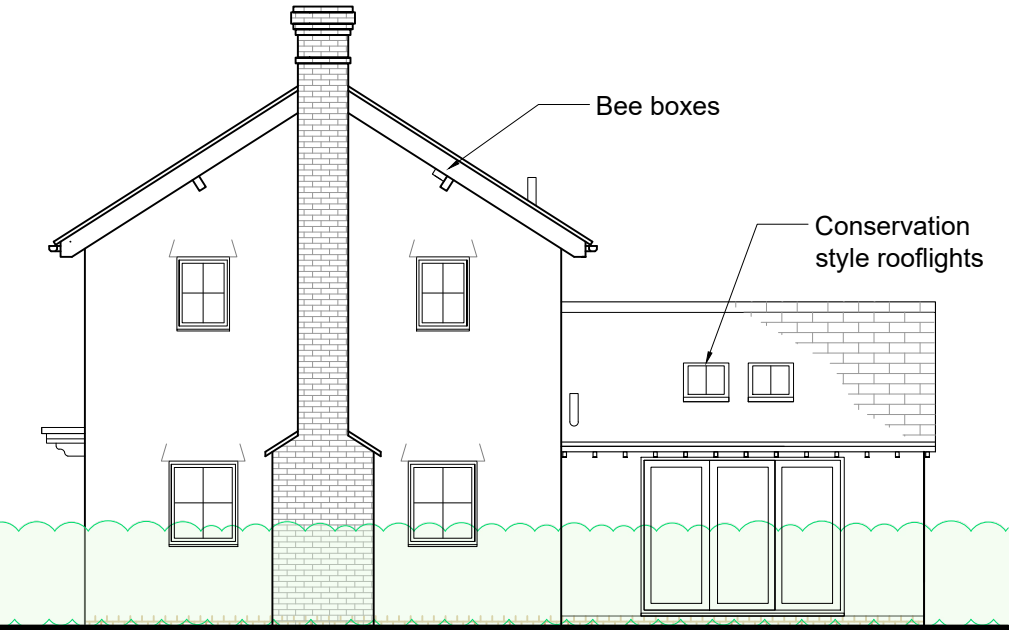

West Elevation - Facing Caldecote Rd

**Colin Eades
and Amy Moss**

Rose Cottage, High Street, Gosmore,
Hitchin, SG4 7QQ
colinweades@gmail.com
amy@mosspropertydevelopment.co.uk

Client: Mr Alex Farr

Project: L/A 1 Caldecote
Road,
Newnham,Herts

Drawing:
Proposed Elevations

Dwg no. AF 05 Date: July
2025

Drawn: AM Checked: CE

Scale: 1:100 @ A3

Revisions:

The content of this drawing is the
property of Colin Eades & Amy Moss
and may not be copied in whole or part
without formal consent.