



1 Site Section A
1 : 100




2 Site Section B
1 : 100



3 Site Section C
1 : 100



4 Site Section D
1 : 100

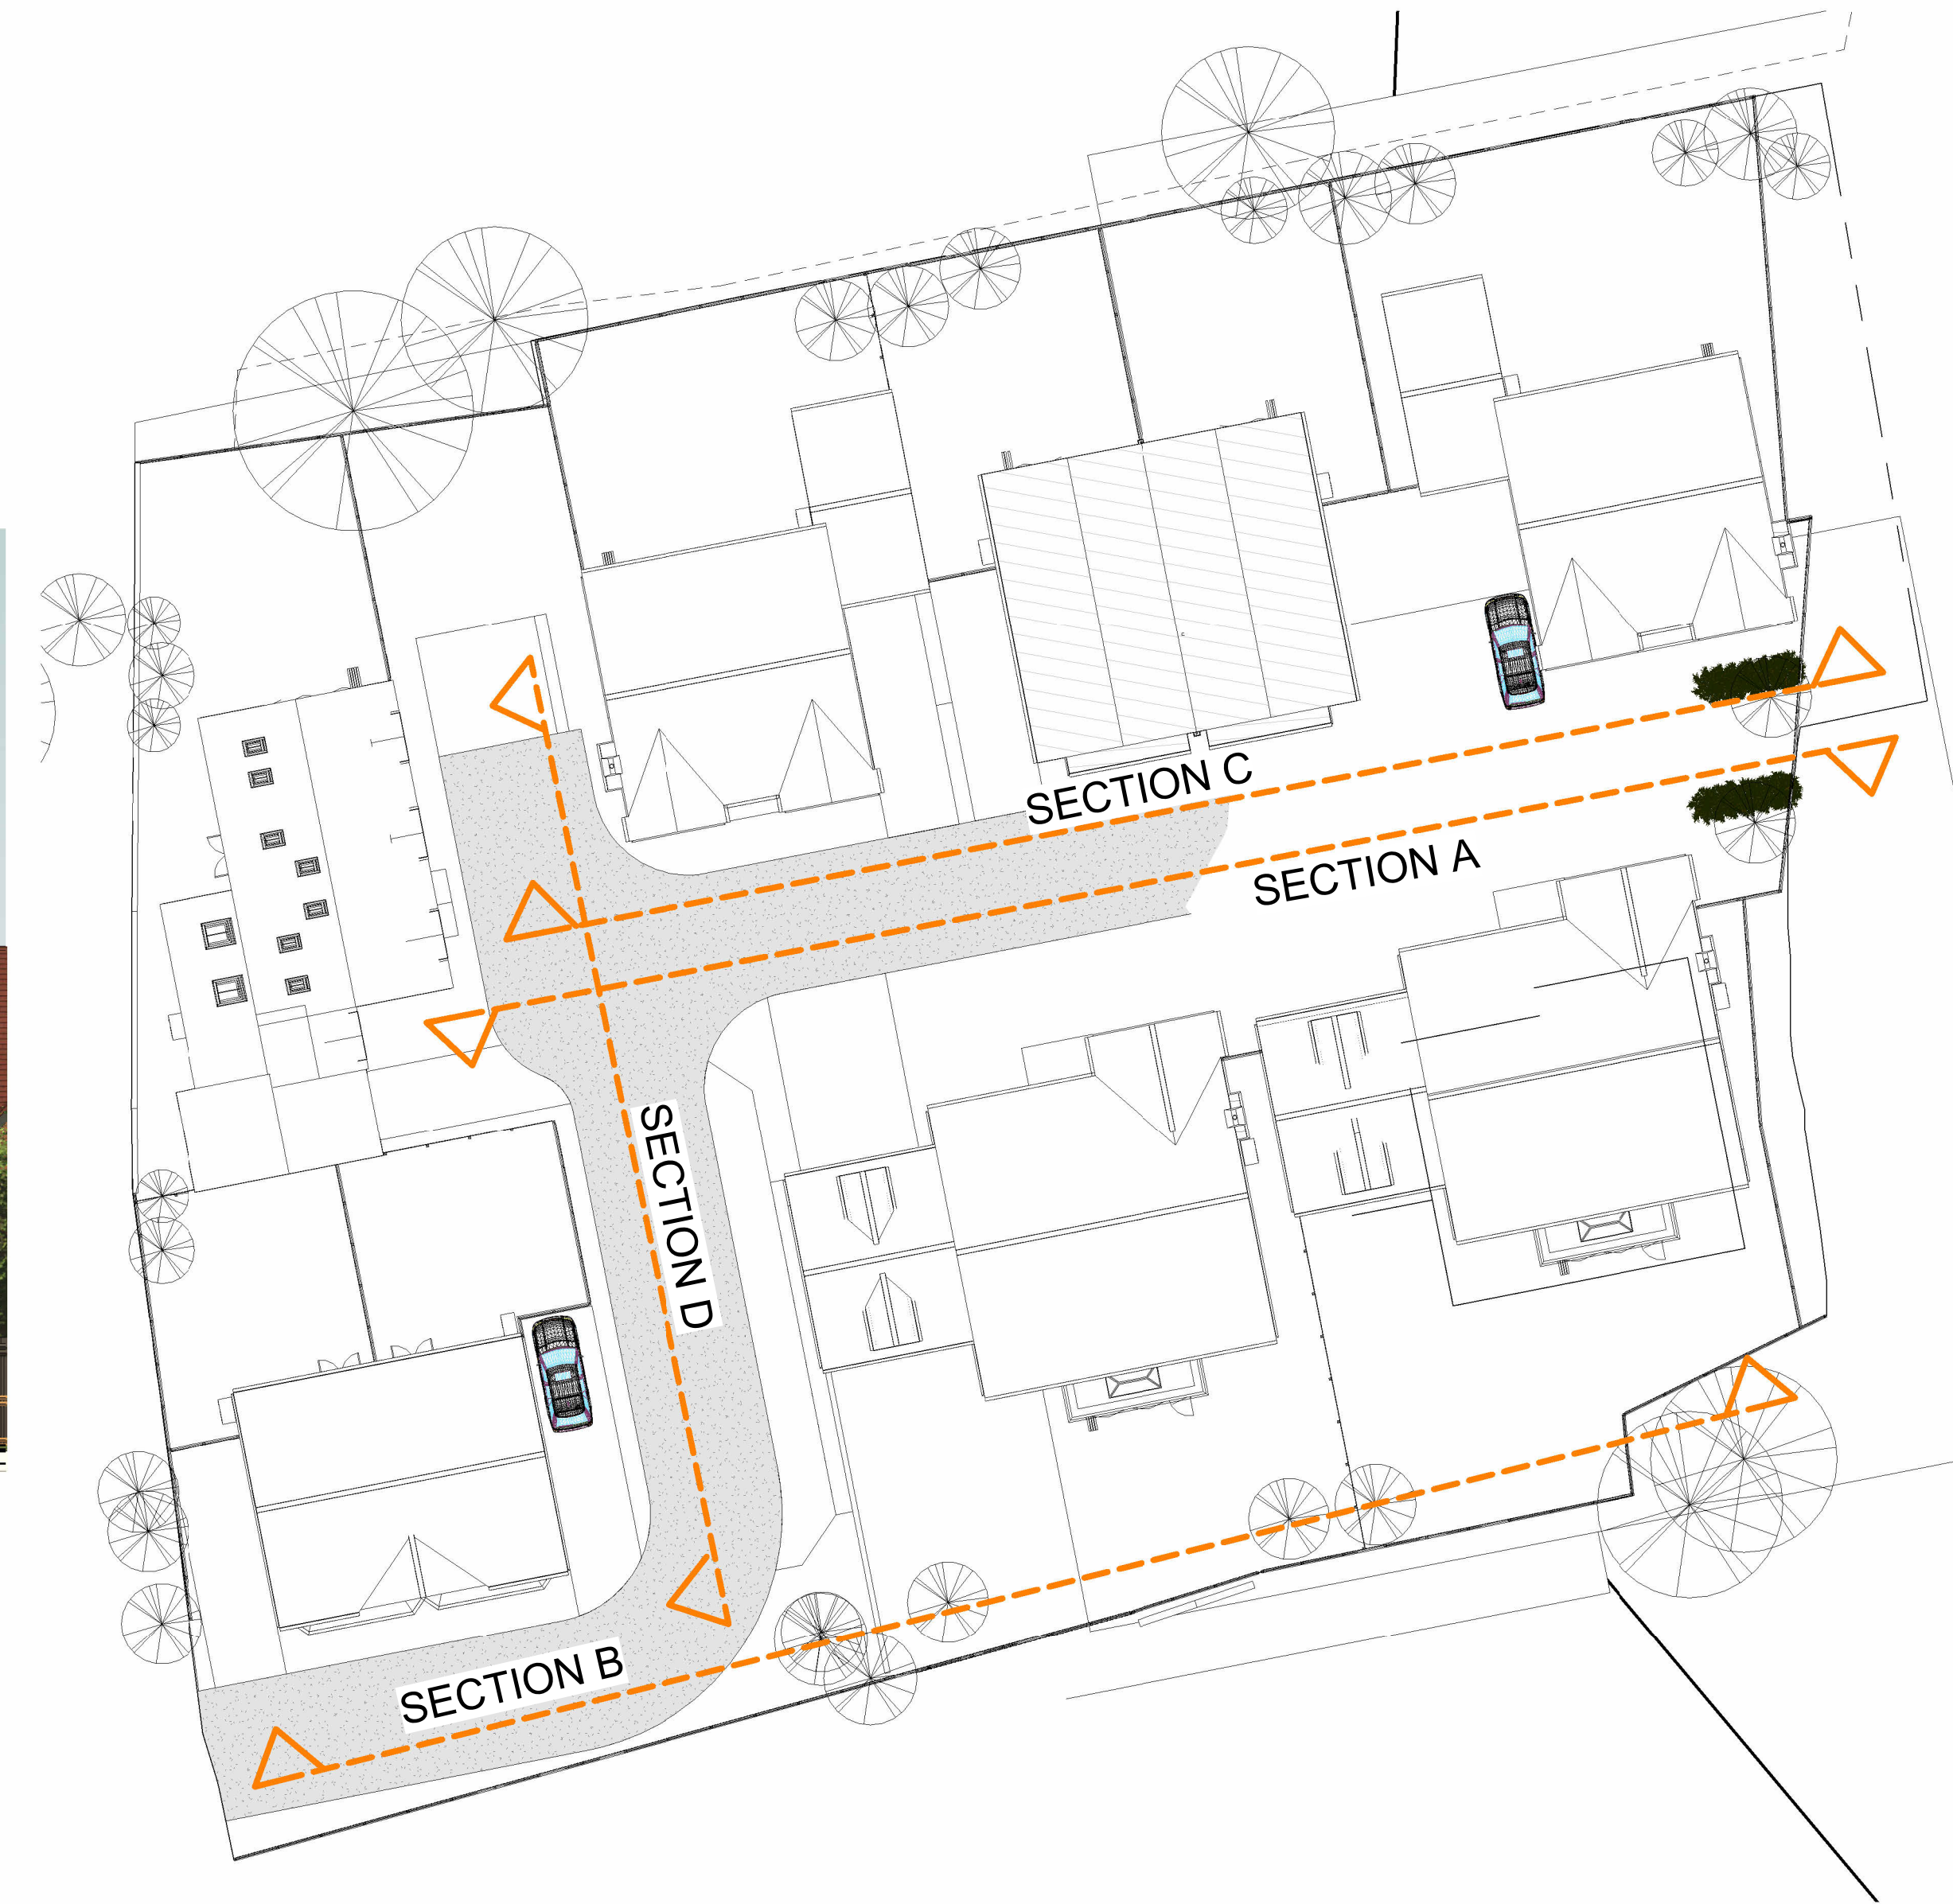

5 Site Plan Proposed (legend)
1 : 250

NOTES

- The contractor is responsible for checking dimensions, tolerances and references. Any discrepancy to be verified with the Architect before proceeding with the works.
- Where an item is covered by drawings to different scales the larger scale drawing is to be worked to.
- The structural / civil engineering and other non-architectural information shown on this drawing is purely for co-ordination purposes only and in no way does it take on any responsibility or liability for M&A Ltd. For all detailed information relating to these items see the relevant consultants drawings and full design information.

Do not copy in full or in part without the expressed consent of M&A Ltd.
© M&A 2022

CDM Regulations 2015

ALL current drawings and specifications for the project must be read in conjunction with the Designer's Hazard and Environmental Assessment Record.

A	Updated as per Planning Officer's comments	15/10/2025
REV	NOTE	BY DATE
STATUS		
Planning		
 Mark Bell Architects Ltd The Braid, Lepp Street, Sulgrave, Banbury Oxfordshire OX17 2SP 01793 251700 W: markbellarchitects.com		
CLIENT		
Peter David Homes Studio 3, Spring Barn, Farnborough Hall Farm, Halls Green, Weston, Herts, SG4 7DP		
ARCHITECT		
Mark Bell Architects Ltd Boxham Mill Bedford Road Banbury OX15 4FF		
SITE		
Land To The Rear 34, Arlesley Road, Ickleford, Hitchin, Hertfordshire, SG5 3UU		
TITLE		
Street Sections		
SCALE AT A3	DATE	DRAWN
AS SHOWN	12/02/2025	LD
PROJECT NO.	DRAWING NO.	CHECKED
AM19	AM19B_0005	MB
		REVISION
		A