



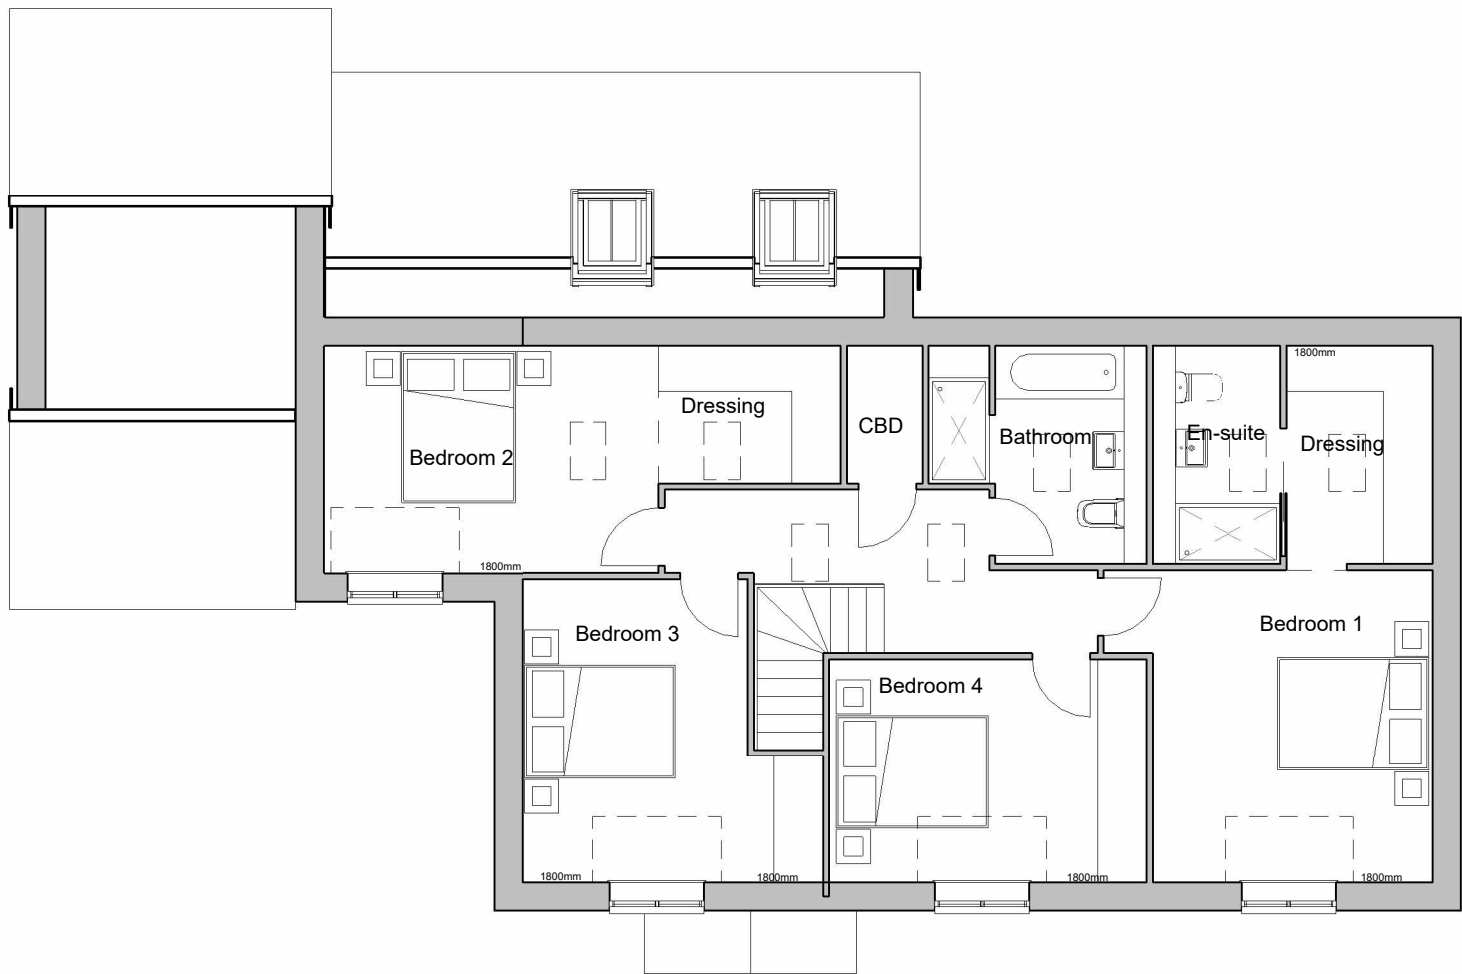

1 0.0 Ground Floor
1 : 100

2 1.0 First Floor
1 : 100



3 2.0 Roof - Handed
1 : 100

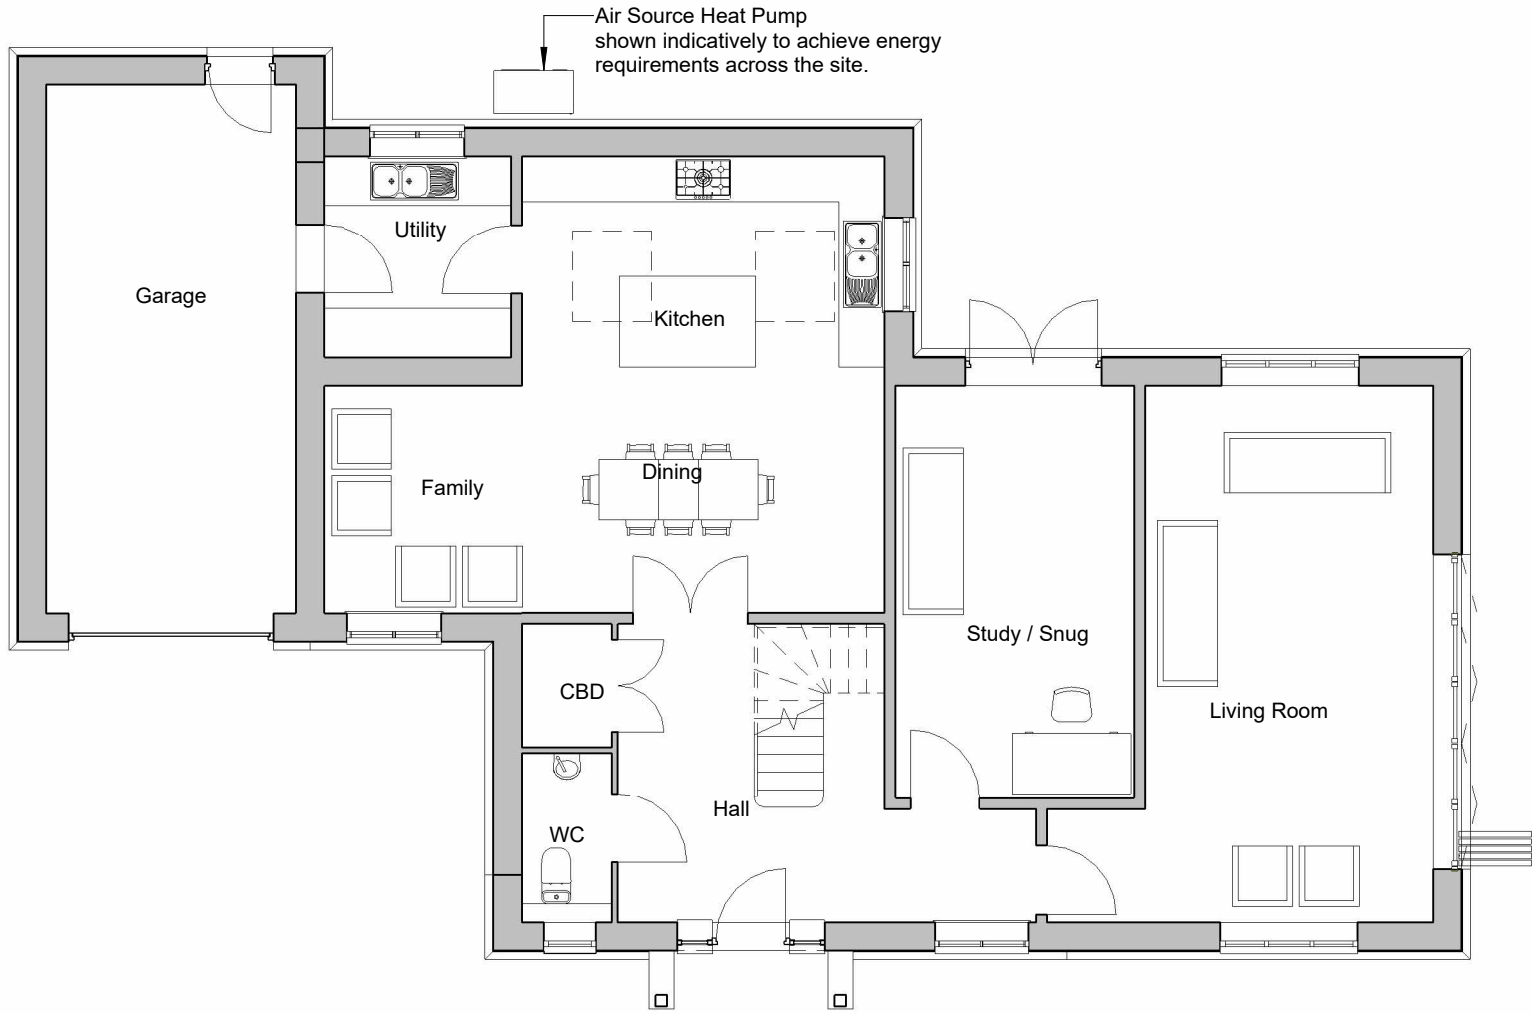

4 Front Elevation
1 : 100

6 Side Elevation
1 : 100

9 3D View 1

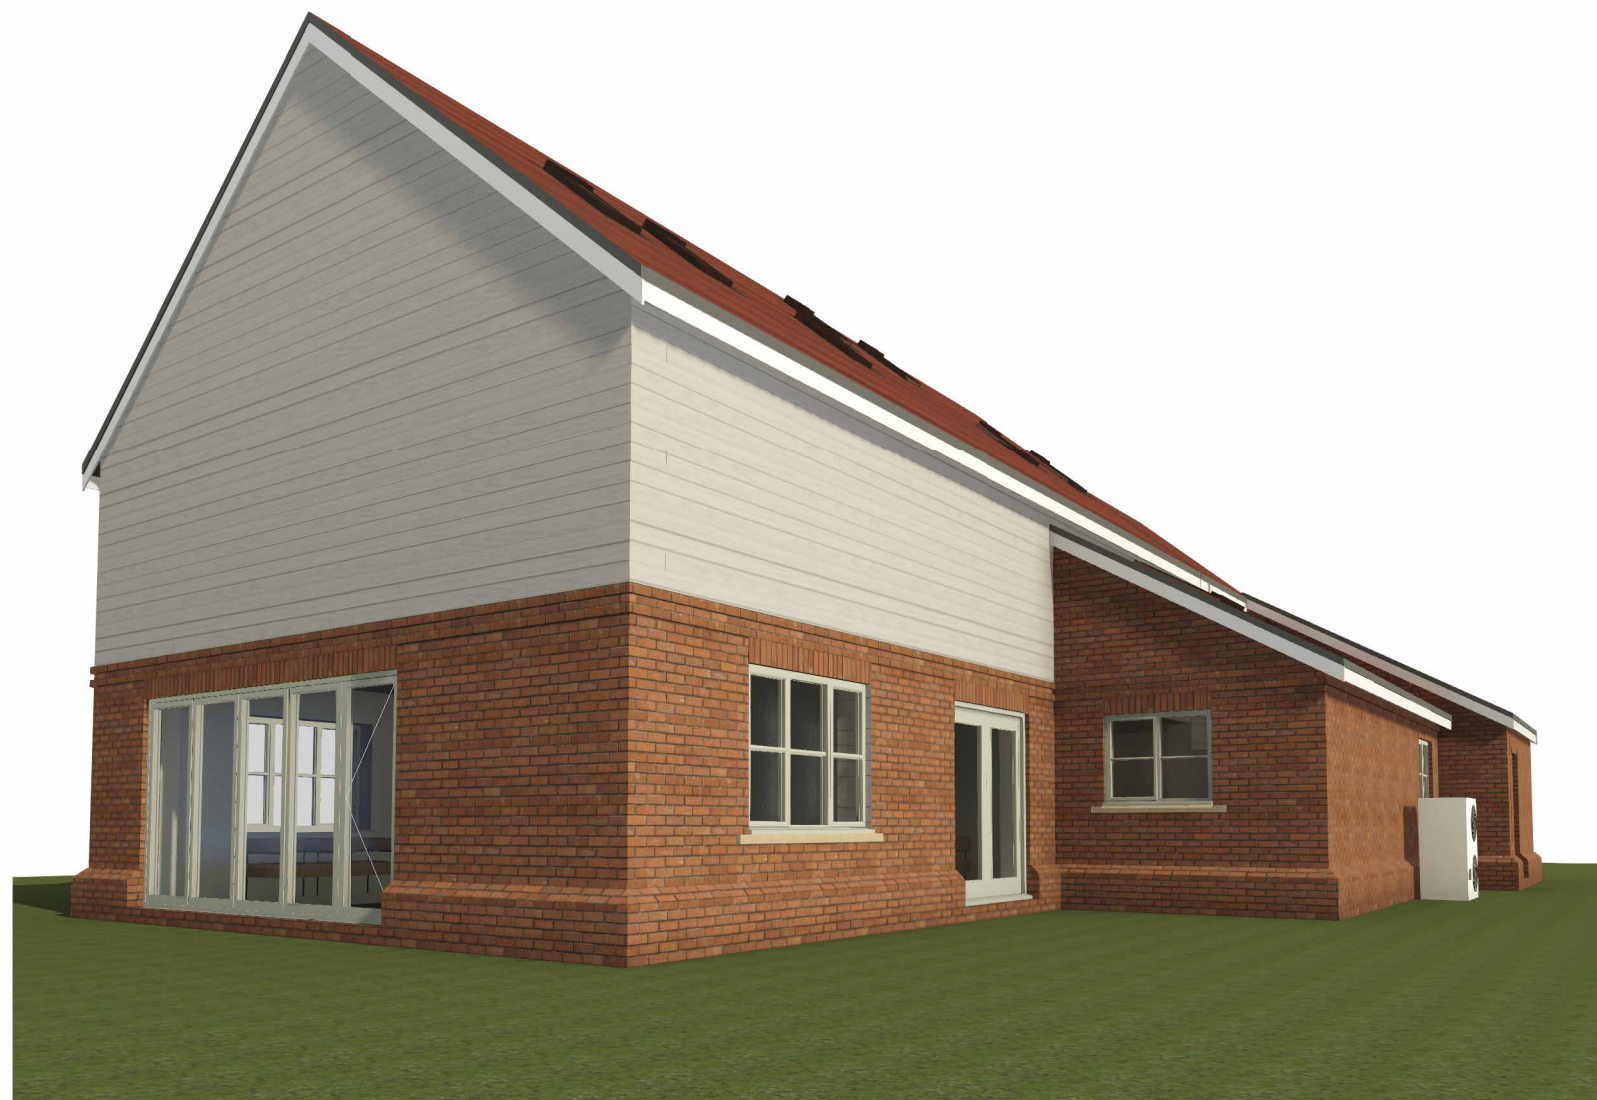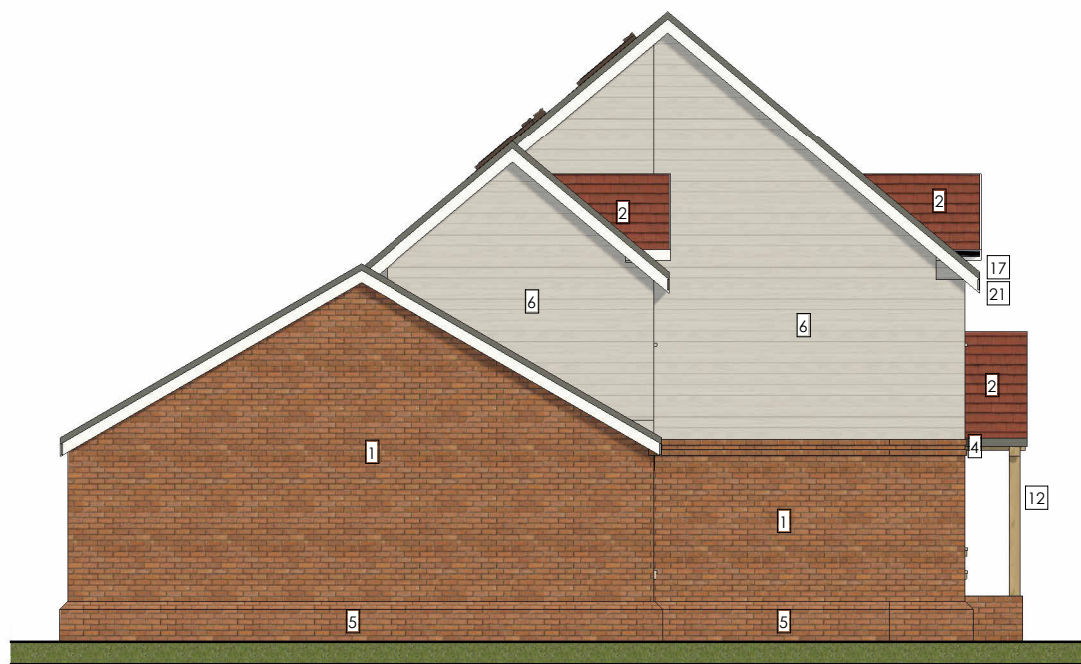

5 Rear Elevation
1 : 100

7 Side Elevation 2
1 : 100

8 3D View 2

NOTES:

- The contractor is responsible for checking dimensions, tolerances and references. Any discrepancy to be verified with the Architect before proceeding with the works.
- Where an item is covered by drawings to different scales the larger scale drawing is to be worked to.
- The structural / civil engineering and other non-architectural information shown on this drawing is purely for co-ordination purposes only and in no way does it take on any responsibility or liability for MBA Ltd. For all detailed information relating to these items see the relevant consultants drawings and full design information.

Do not copy in full or in part without the expressed consent of MBA Ltd.
© MBA 2022

CDM Regulations 2015

ALL current drawings and specifications for the project must be read in conjunction with the Designer's Hazard and Environmental Assessment Record.

Area Schedule (GIA)		
Name	Type	Area
GIA Ground Floor	4B 8P	115.9 m ²
GIA First Floor	4B 8P	93.4 m ²
		209.3 m ²

External Material Schedule
MATERIAL SCHEDULE: 1. FACING BRICK - AABOLD WESTMILL RED MULTI 2. ROOF TILES - RUSTIC REDTILE (THIN LEADING EDGE) 3. ROOF TILES - DARK GREY TILE (THIN LEADING EDGE) 4. THREE COURSE DENTIL BAND 5. BRICK PUNTH 6. HARDIE PLANK CLADDING - ARCTIC WHITE 7. HARDIE PLANK CLADDING - GREY SLATE 8. STONE CILL 9. BRICK HEADER 10. BRICK DETAIL 11. AGATE GREY UPVC WINDOW / DOOR (RAL 7038) 12. TIMBER POSTS TO ENTRANCE CANOPIES 13. STONE GABLE VENT 14. DORMER CLADDING - ARCTIC WHITE 15. DORMER CLADDING - GREY SLATE 16. FASCIA & SOFFIT PVCU DARK GREY (RAL 7014) 17. BLACK RAINWATER GOODS (RAL 9010) PVCU 18. GRP PORCH CANOPY 19. OAK GARAGE DOOR

A REV:	Updated as per Planning Officer's comments NOTE:	JDP BY:	15.10.2025 DATE:
STATUS Planning			
 © MBA 2022			
CLIENT Peter David Homes Highfield Barn, Slip Lane, Old Knebworth, Hertfordshire SG3 6GG			
ARCHITECT Mark Bell Architects Ltd Bloxham Mill Barford Road Bloxham OX15 4FF			
SITE Land To The Rear 34, Arlesley Road, Ickleford, Hitchin, Hertfordshire, SG5 3UU			
TITLE 4B 8P Detached Dwelling			
SCALE AT A1: As indicated	DATE: 11.02.2025	DRAWN: LD	CHECKED: MB
PROJECT NO: AA139	DRAWING NO: 0-0-11	REVISION: A	