


Planning Drawing - Entry Gate

Scale Bar 1:50


Top View - 1:50

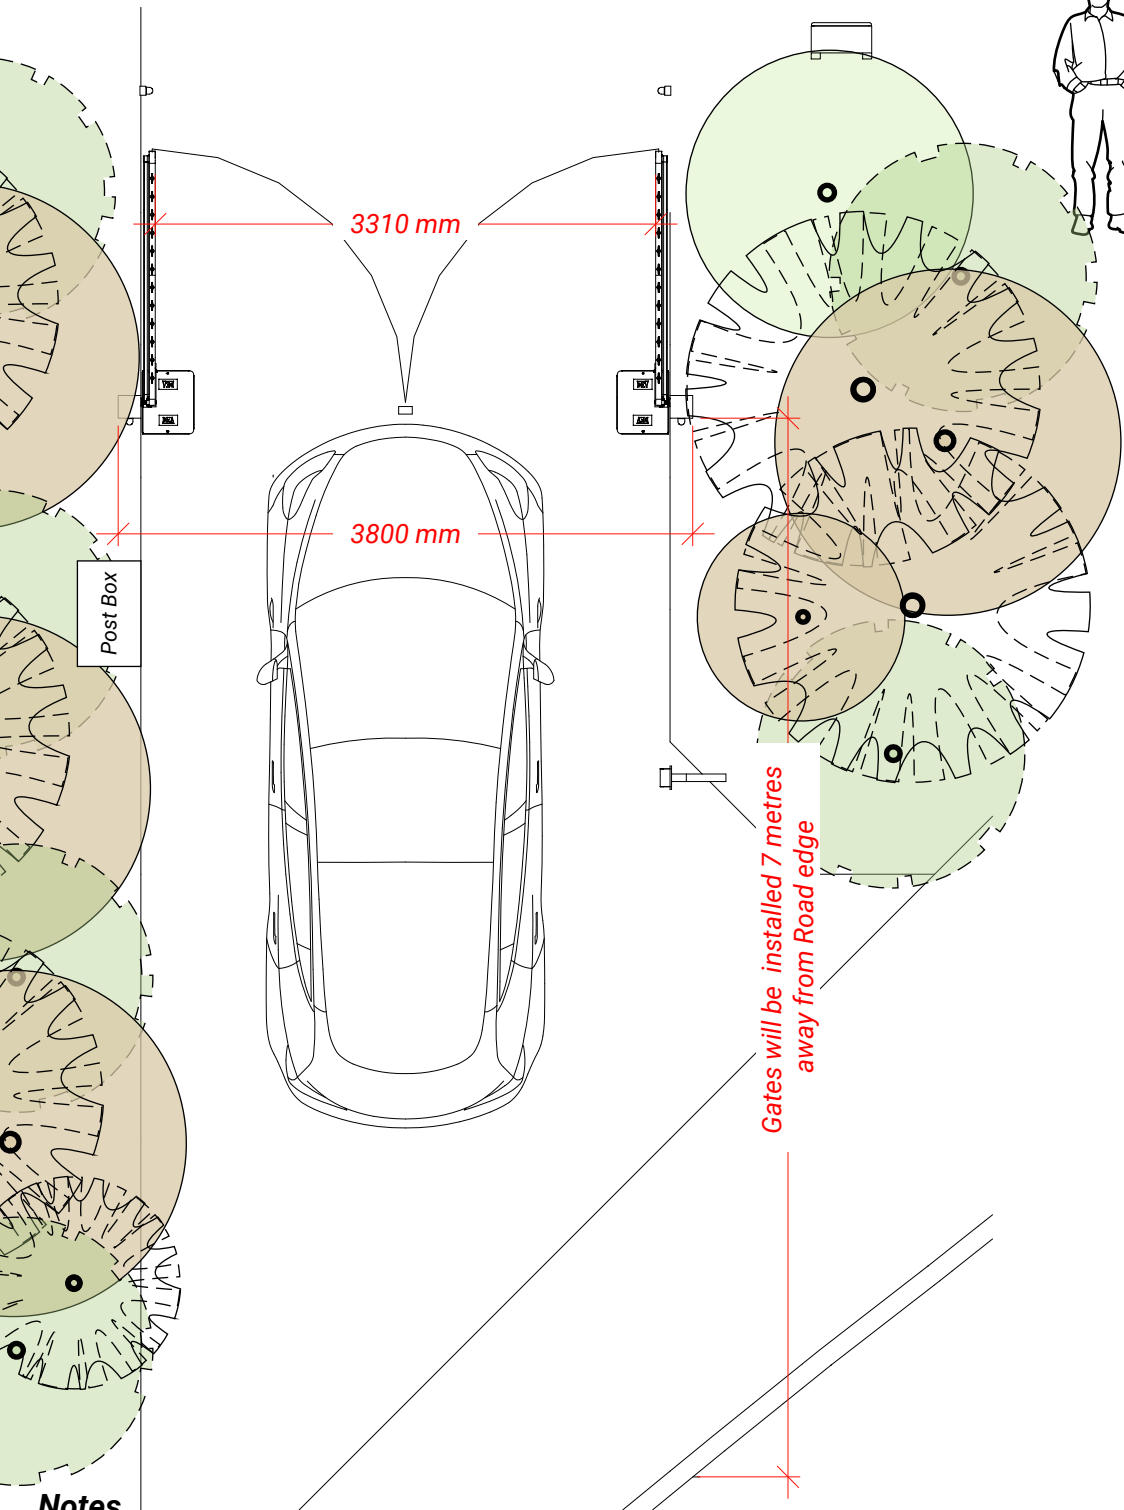


Notes

1. Gates will be installed 7m away from road.
2. Gates will be hang off 150mm x 150mm posts.
3. Post to post will be (inside 3500mm) and (outside 3800mm).
4. Ground level to top of railheads will be as shown in front elevation.
5. Gates in open position width will be 3310mm as shown in top view.
6. The framework will be powder coated and finished in RAL 9005, satin black.
7. This is the gate, this gate will be have exit loop installed 4m away on the property side.
8. The rear elevation shows details of each leaf will be made up too (W1680mm x H1750mm to raise up to H2050mm).

Front Elevation - 1:50

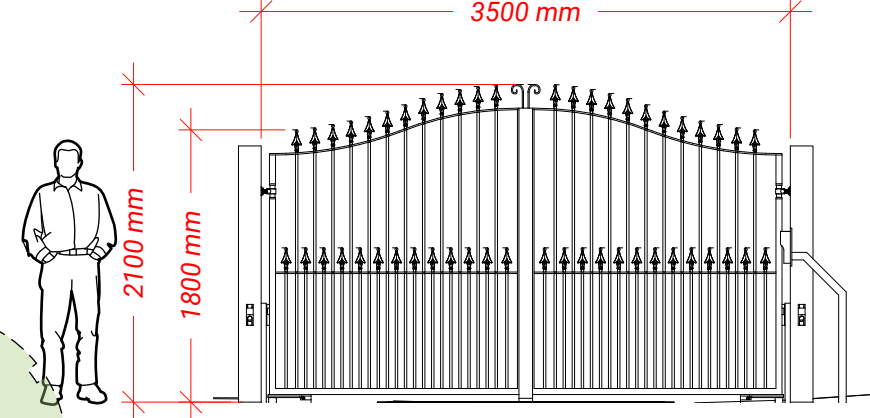

Rear Elevation - 1:50

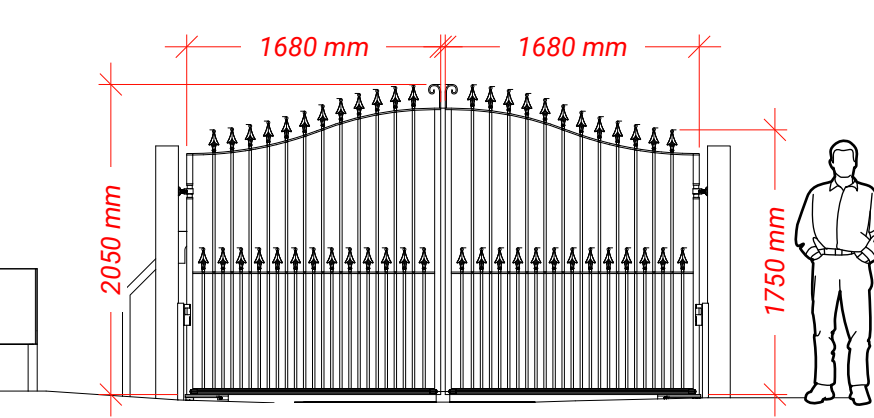

Autogate Services & Installations Ltd
Unit 14 Windmere Park,
Ashwell Road,
Steeple Morden,
Hertfordshire,
SG8 0NZ
01763853663



SITE ADDRESS
Townsend House 109 High
Street Barkway Royston
Herts
SG8 8ED

ISSUE
20.10.2025

PROJECT NO.
32070
GATE STYLE
Barkway
SCALE
As stated @ A3

CHECKED BY
WB
DRAWN BY
KAA
REV
A
DESCRIPTION
Planning Approval

PAGE

01