
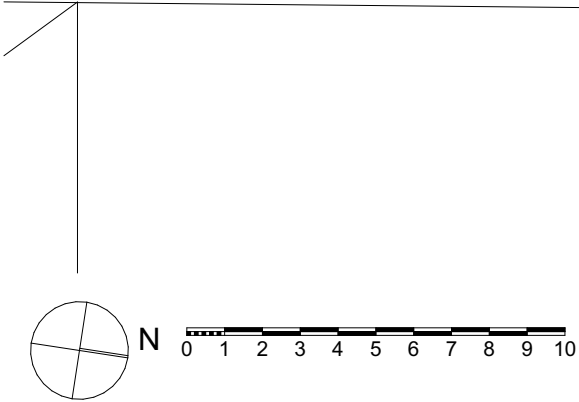


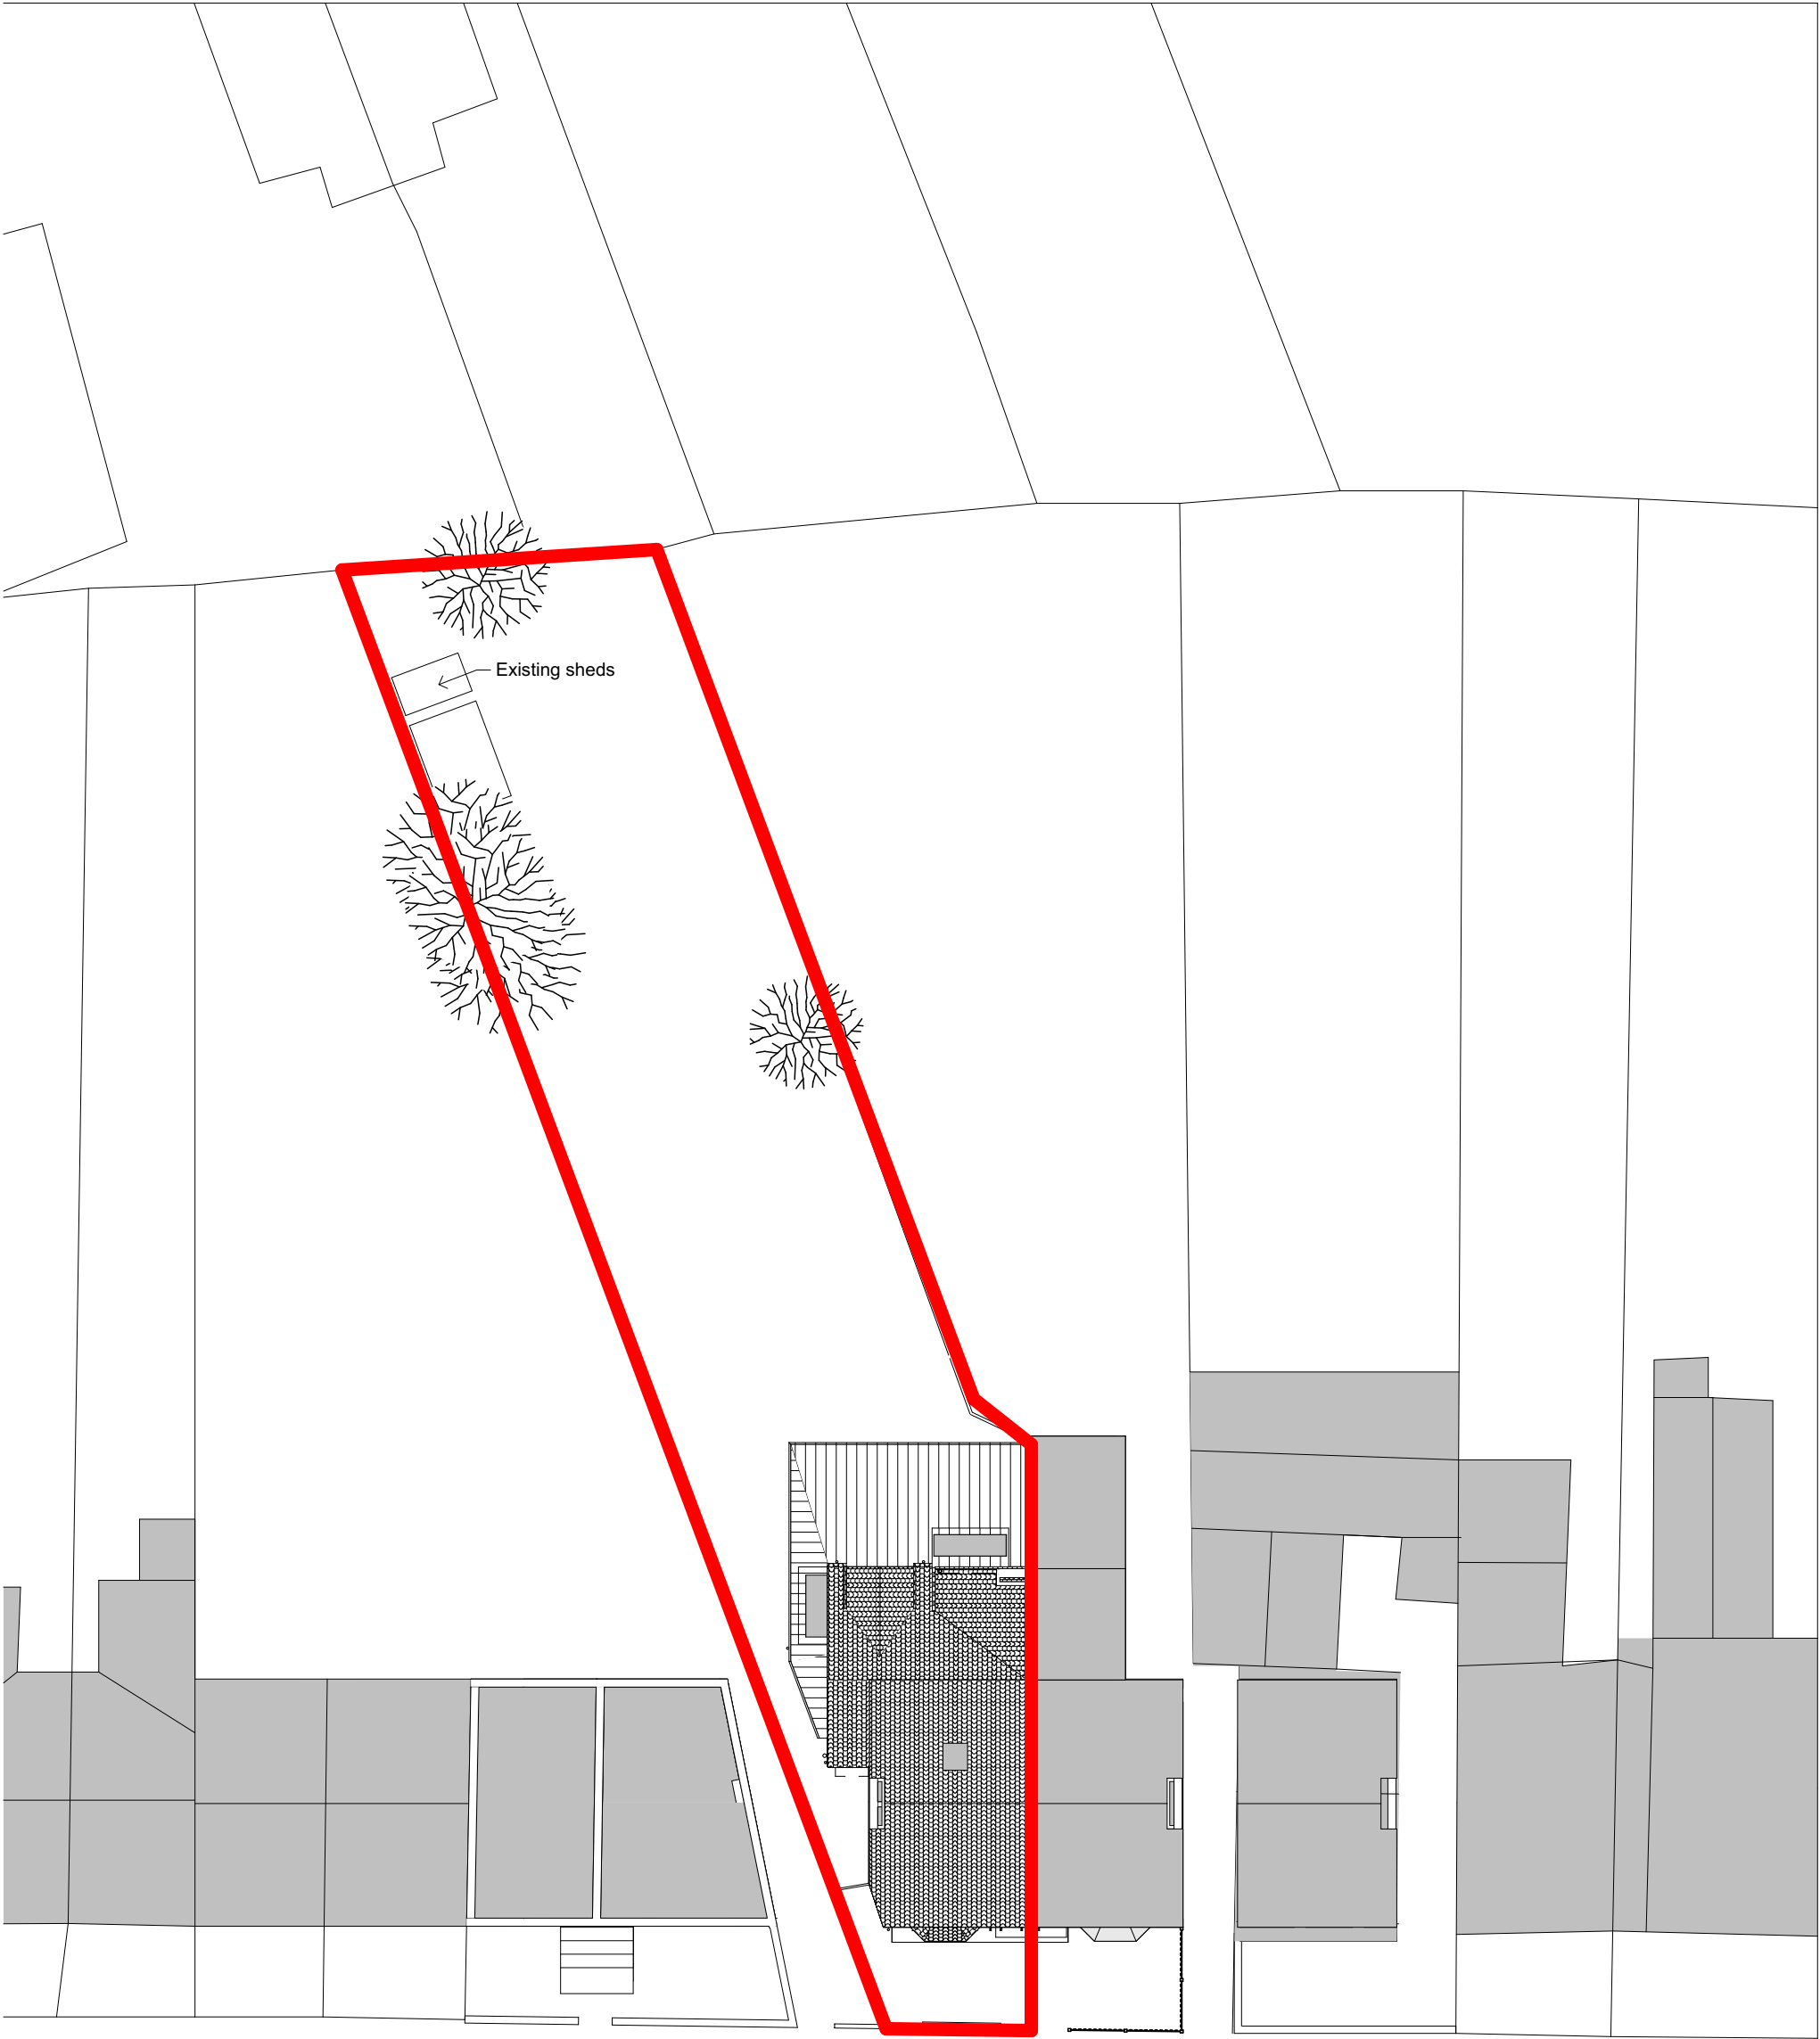

Revision notes - First issue	8 Radcliffe Road Proposed Class E Permitted Development	Drawing Name Existing Site Plan	Drawing Scale 1:200		
		Drawing Status Certificate of Lawfulness	Layout ID PL.01.1	Status	Revision -