




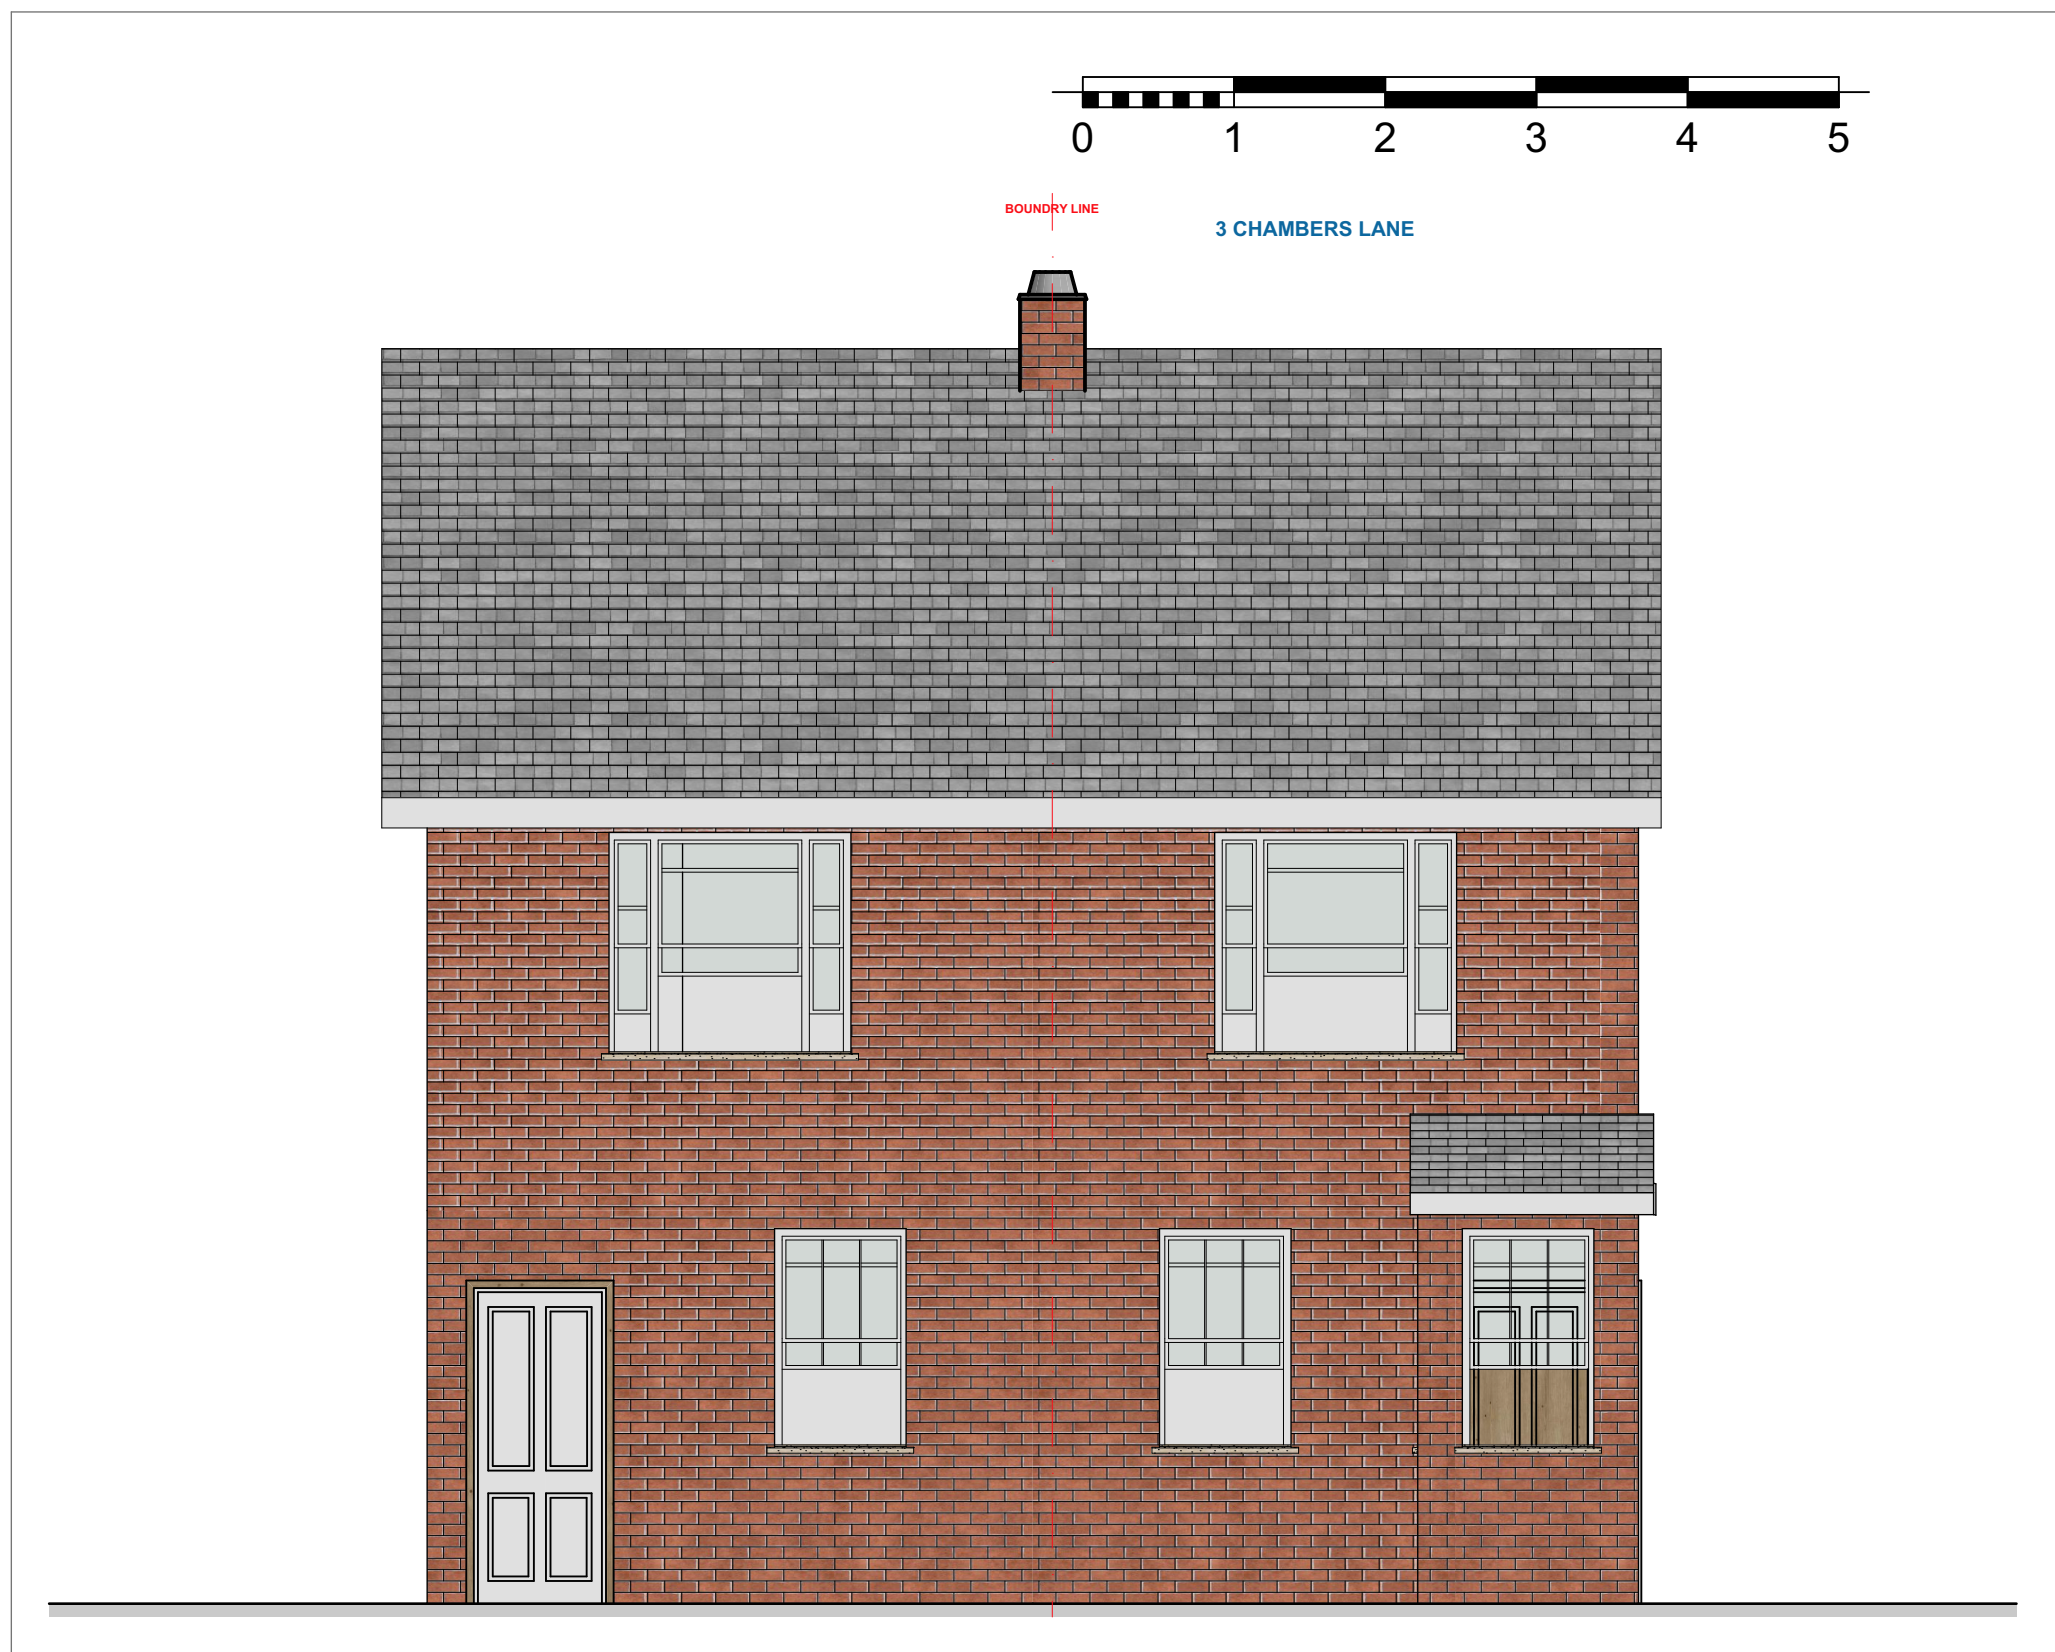


E-01 FRONT ELEVATION EXISTING 1:50

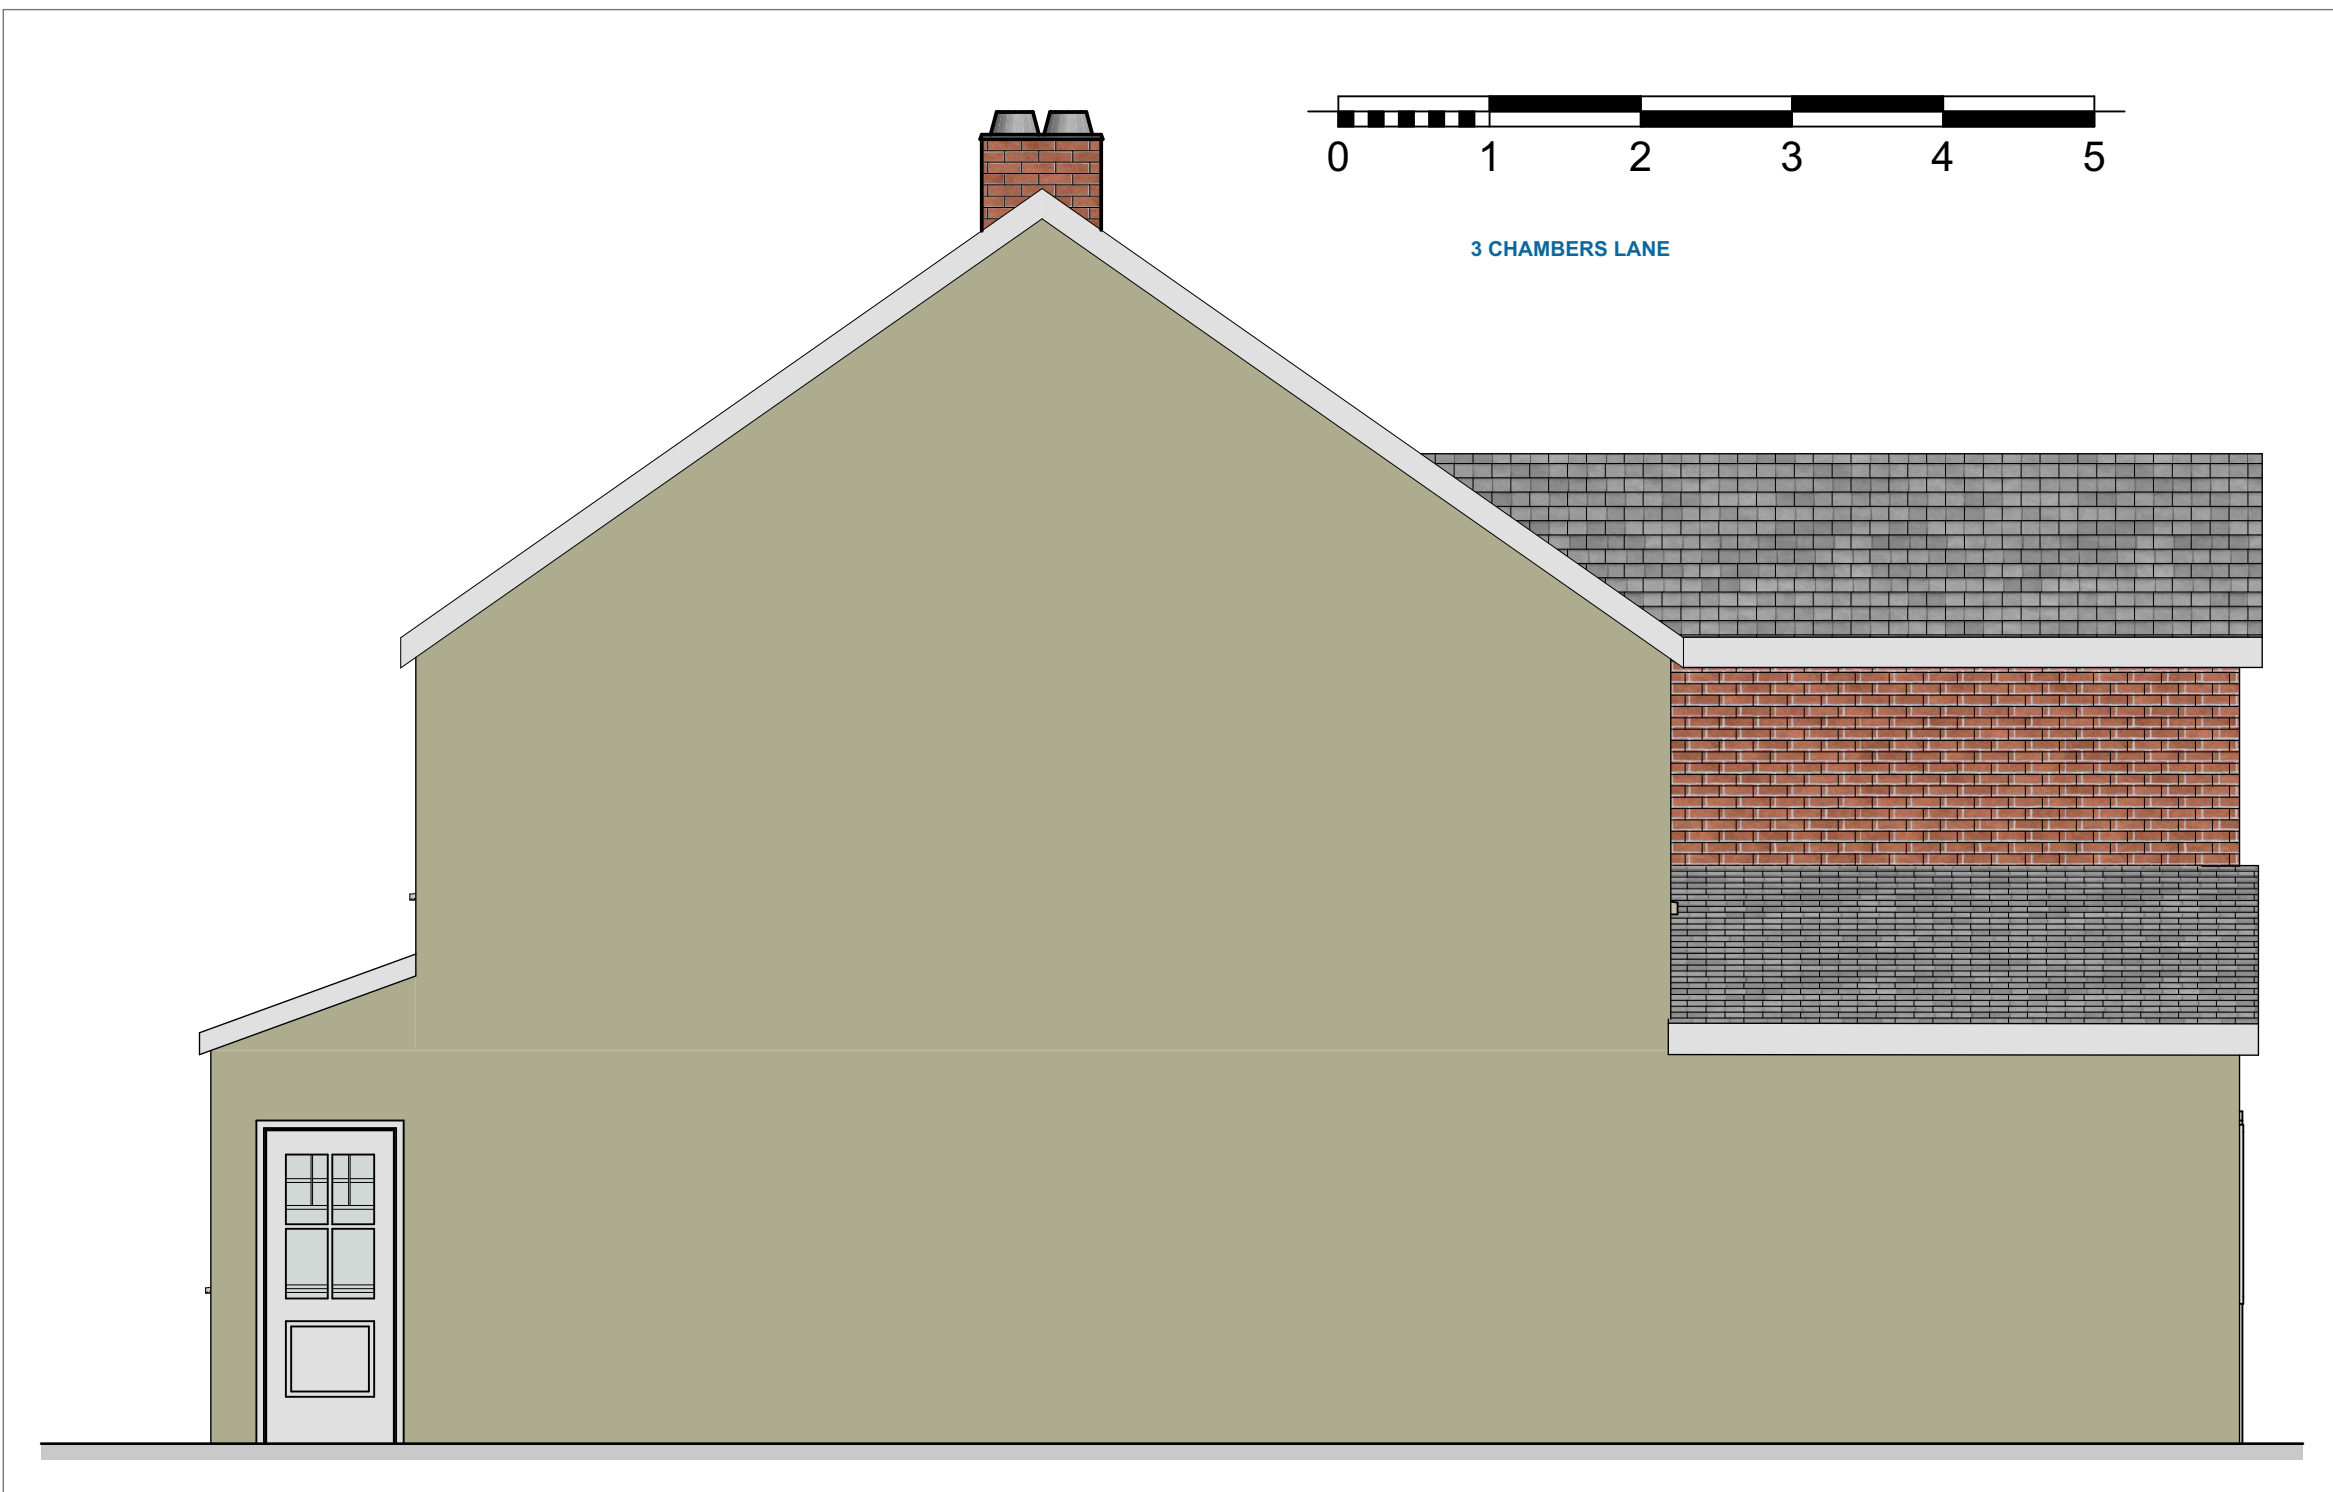

E-02 EXISTING SIDE ELEVATION 1:50

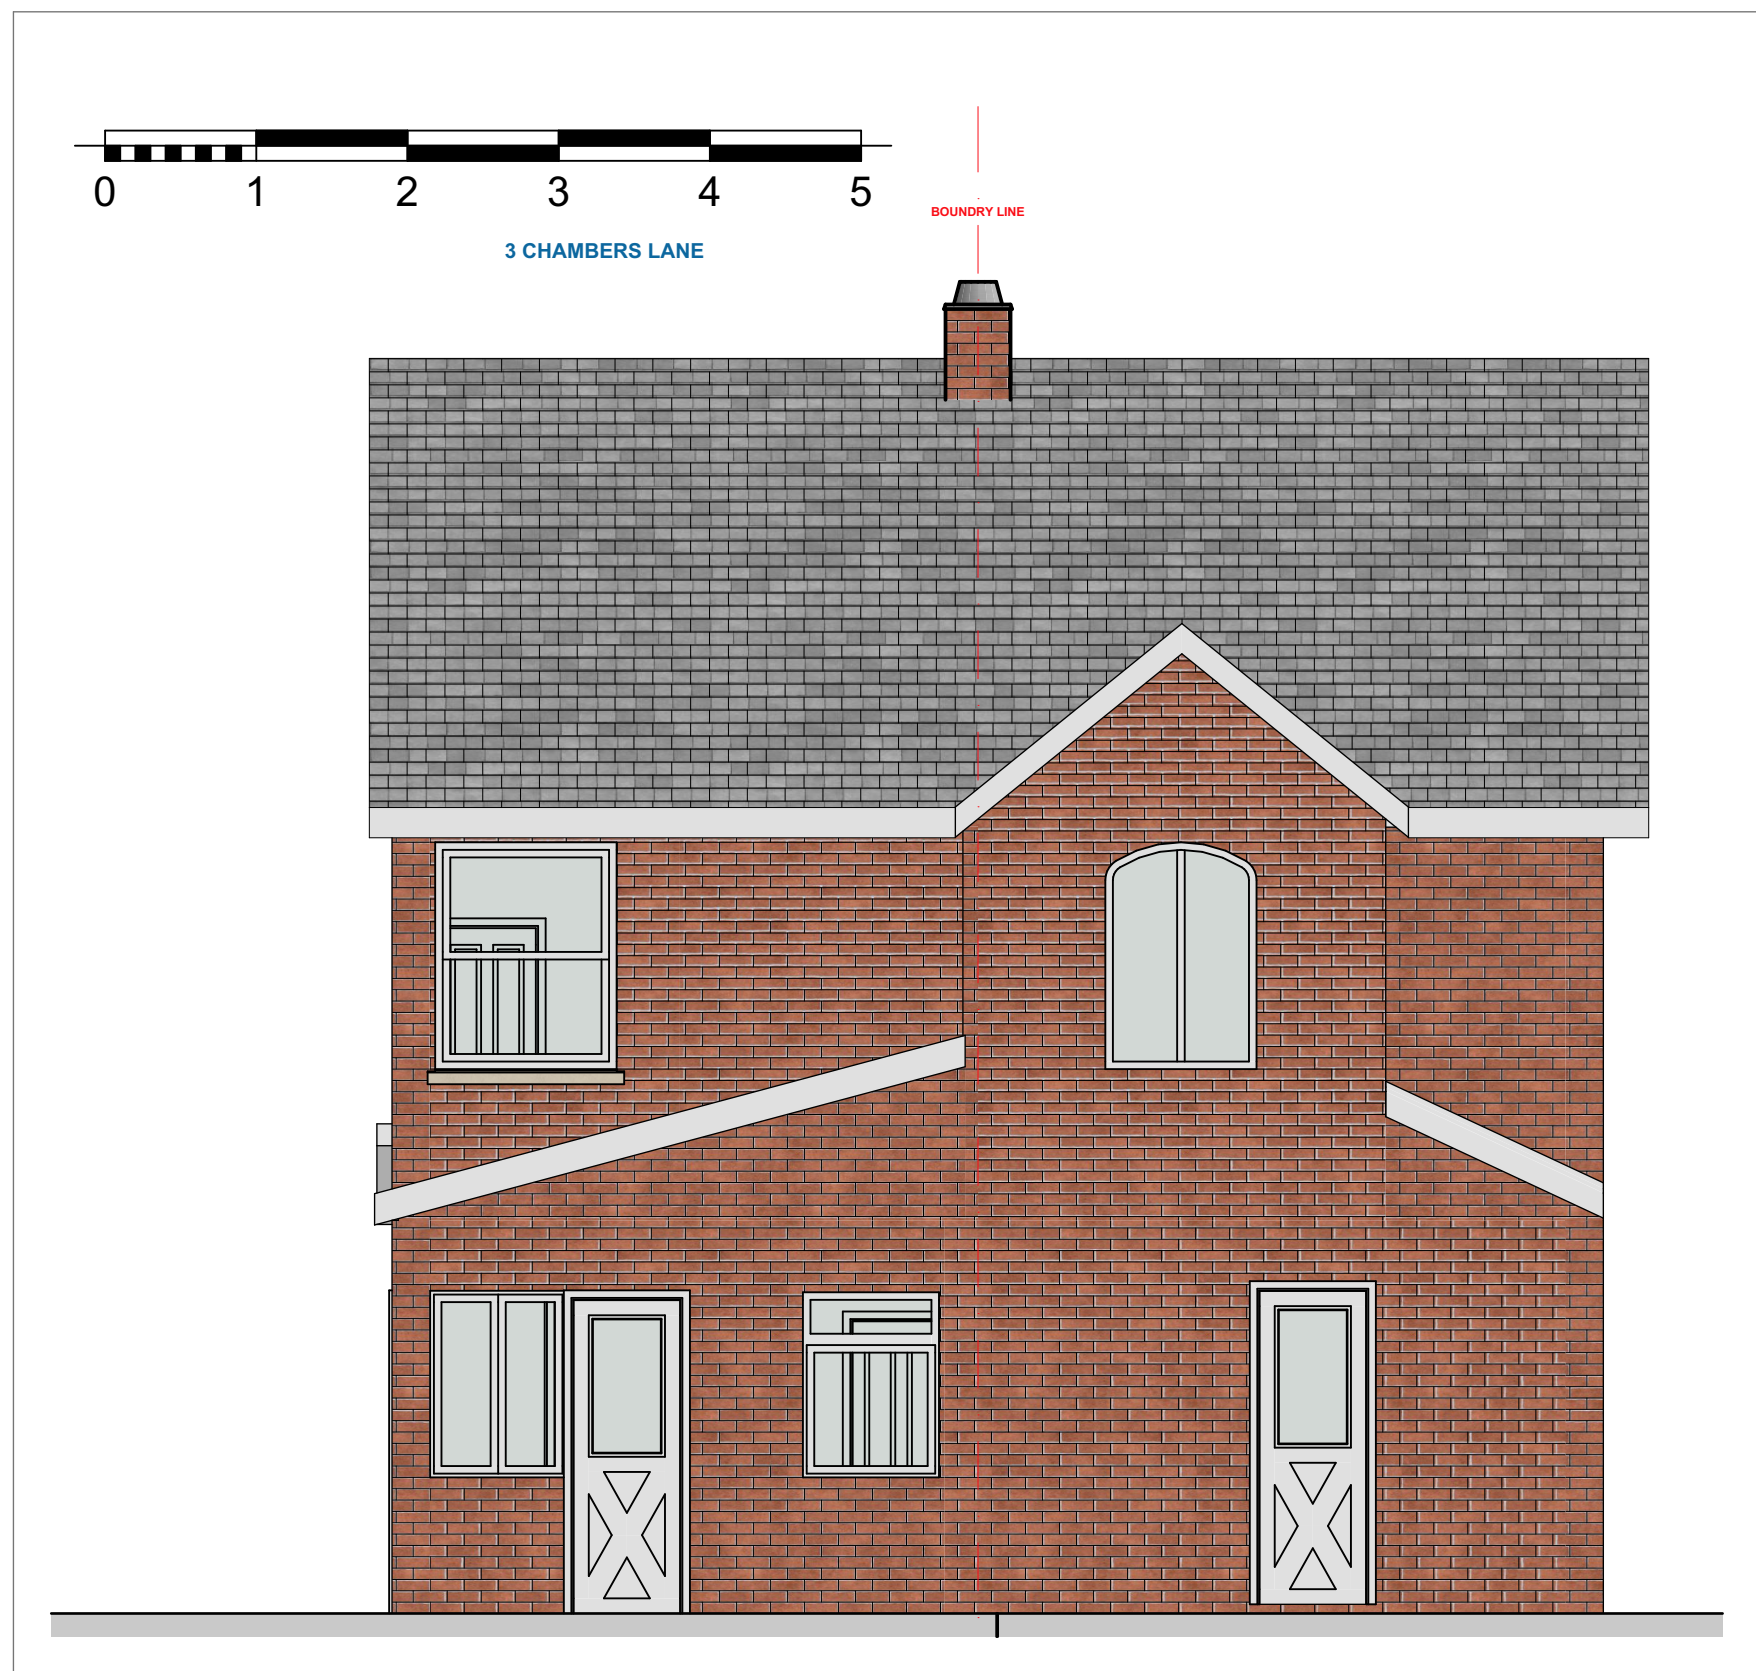

E-03 EXISTING REAR ELEVATION 1:50

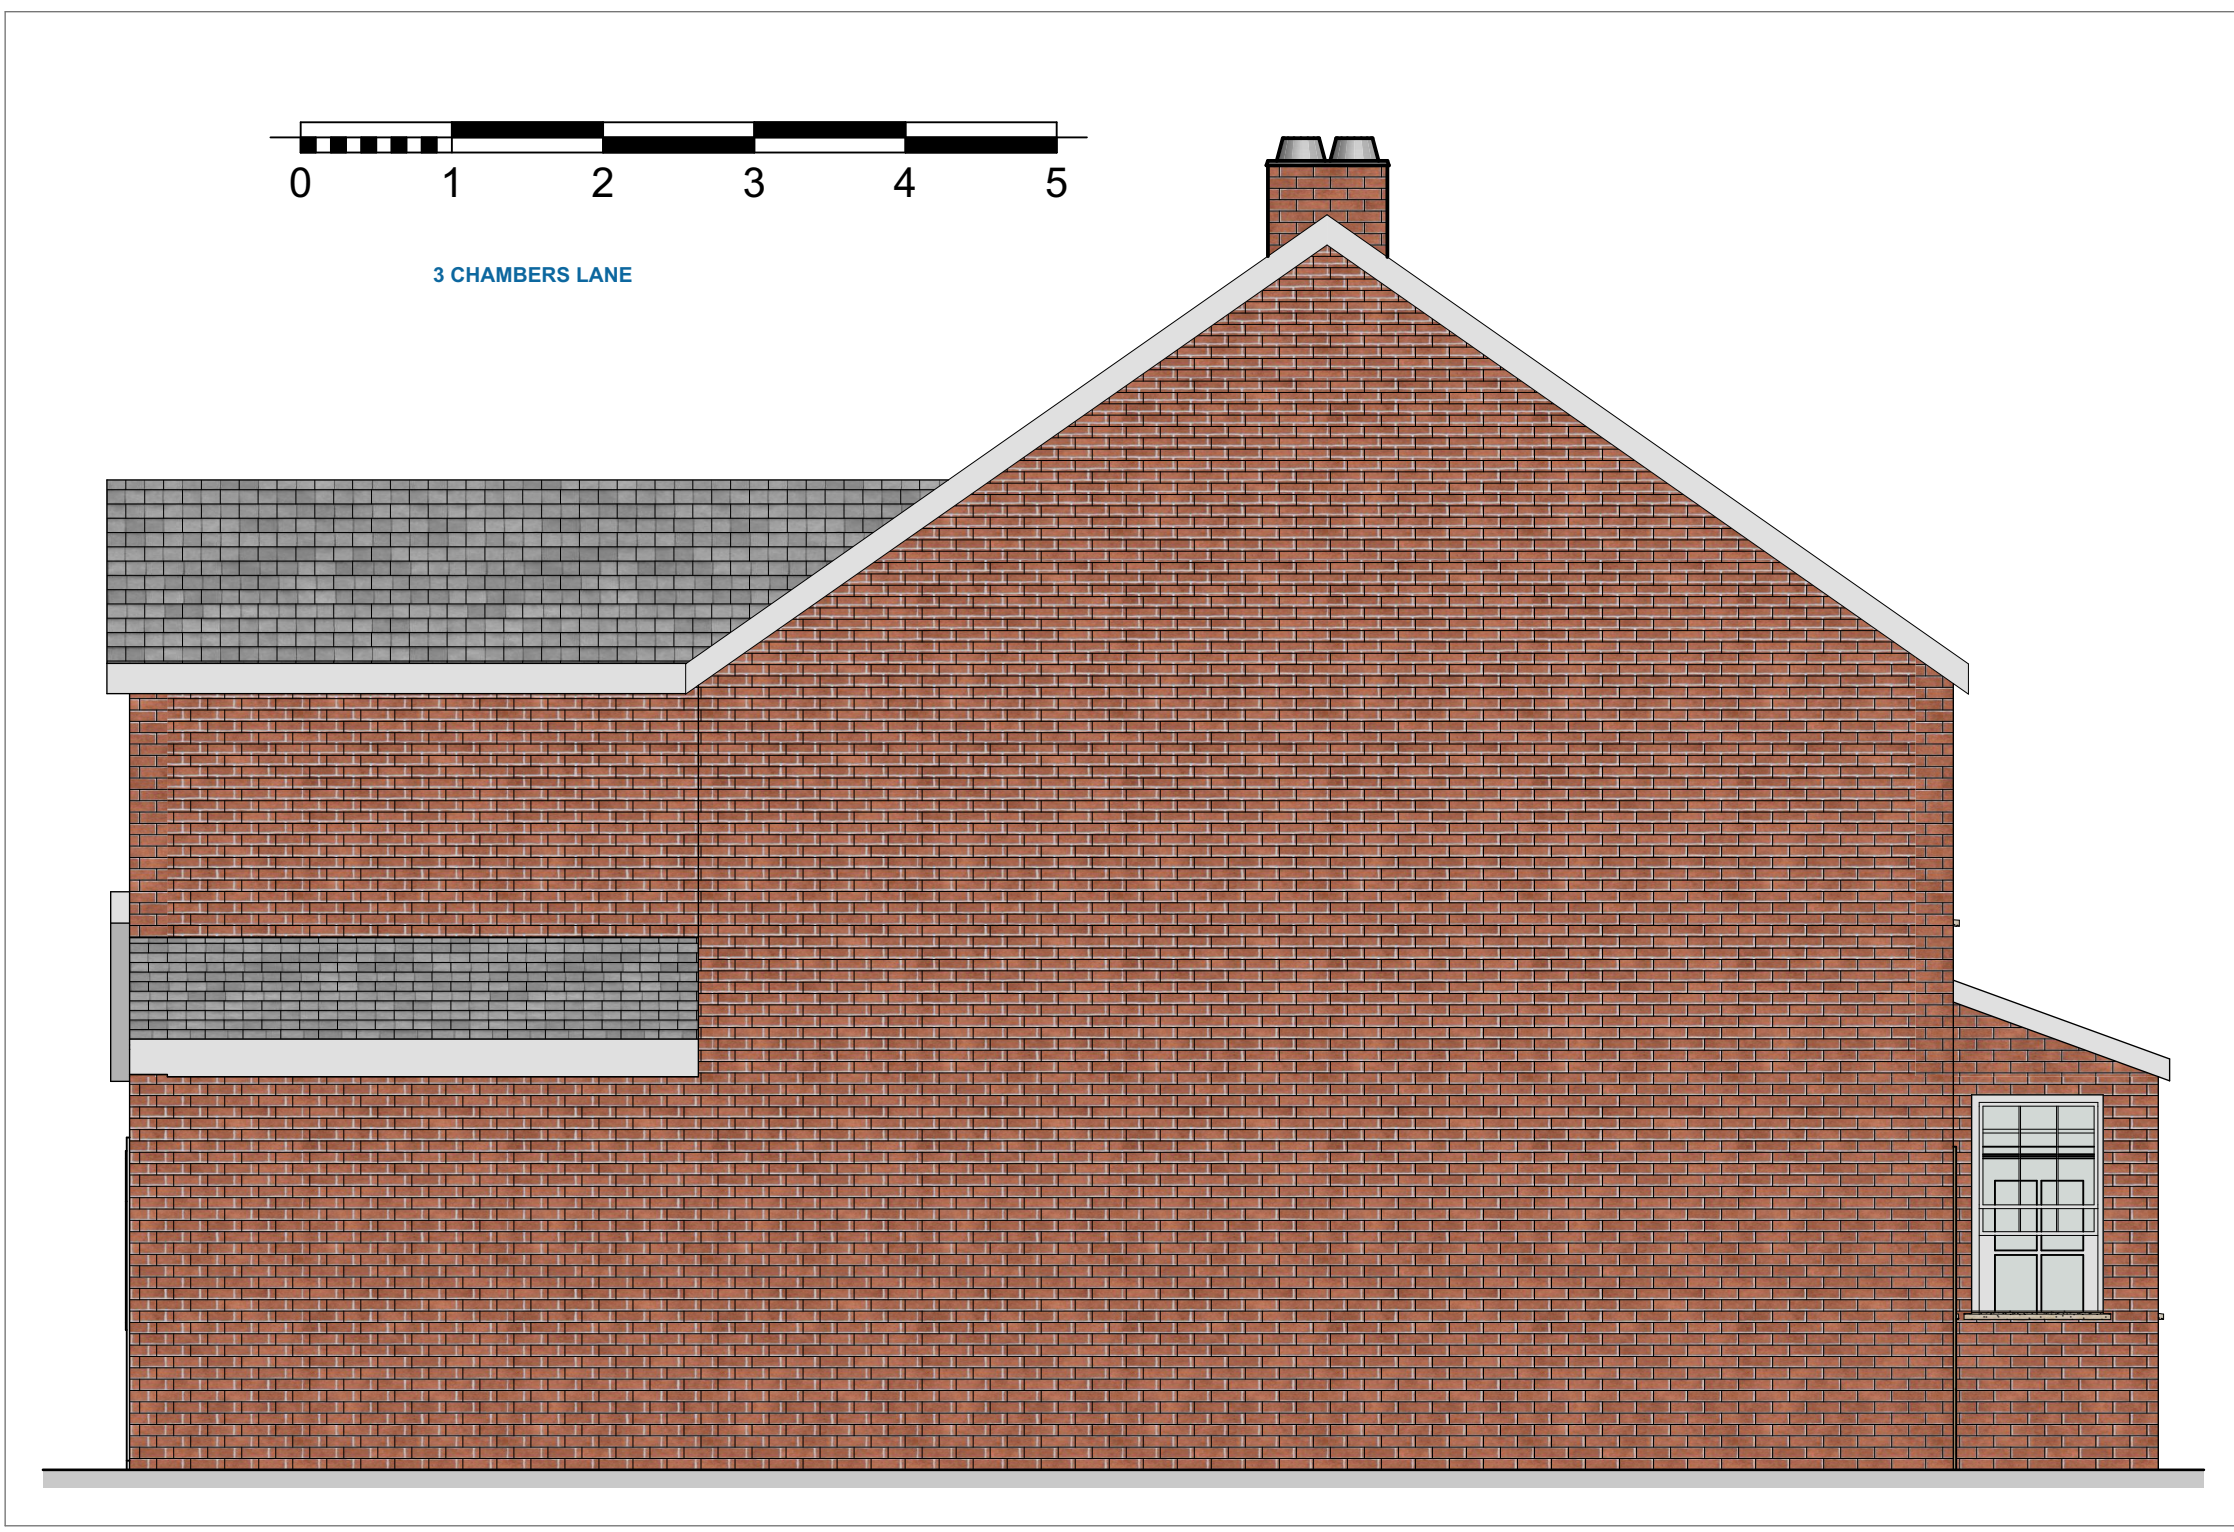

E-04 EXISTING SIDE ELEVATION FEOM NEIGHBOURS SIDE 1:50

RevID	Transmi ssal Set	Transmittal Set Name	Issue Date	Issue-ndts	Status	Approved by

Purpose of Issue
WIP

status
S0

Scales @ A1
1:50

Project No.
SG53YA-3

Originator
DPBS
TEL:07774744382 E-MAIL: info@dpbs.co.uk

Project
**Rear Extension
3 CHAMBERS LANE**

Client
Phoebe Bath

Layout Title
EXISTING ELEVATIONS

Drawing Number						
project	originator	volume	level	type	role	number
sg53ya3	dpbs	xx	zz	01	ARCHITECTURAL DESIGN	9150