




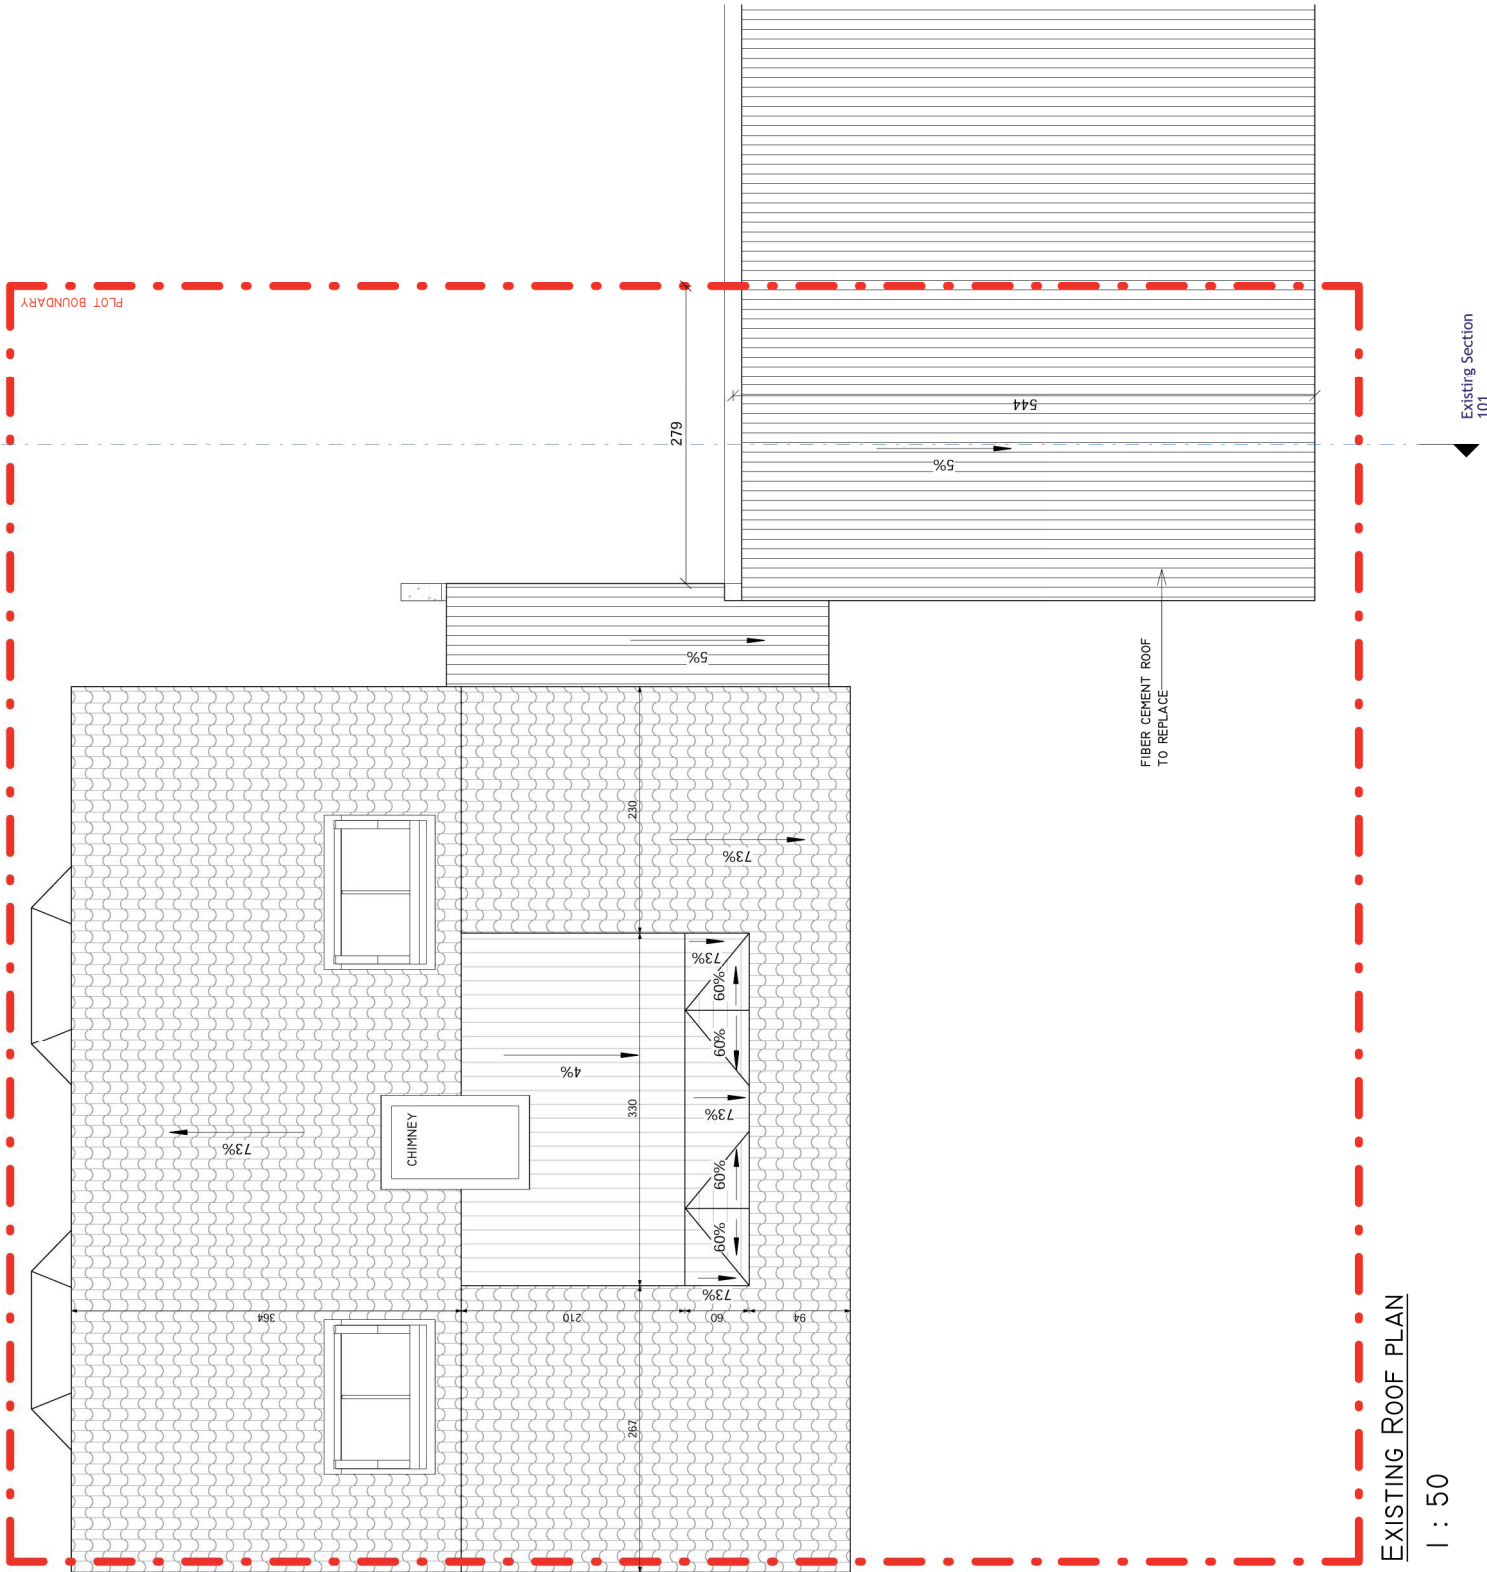

EXISTING ROOF PLAN
1 : 50

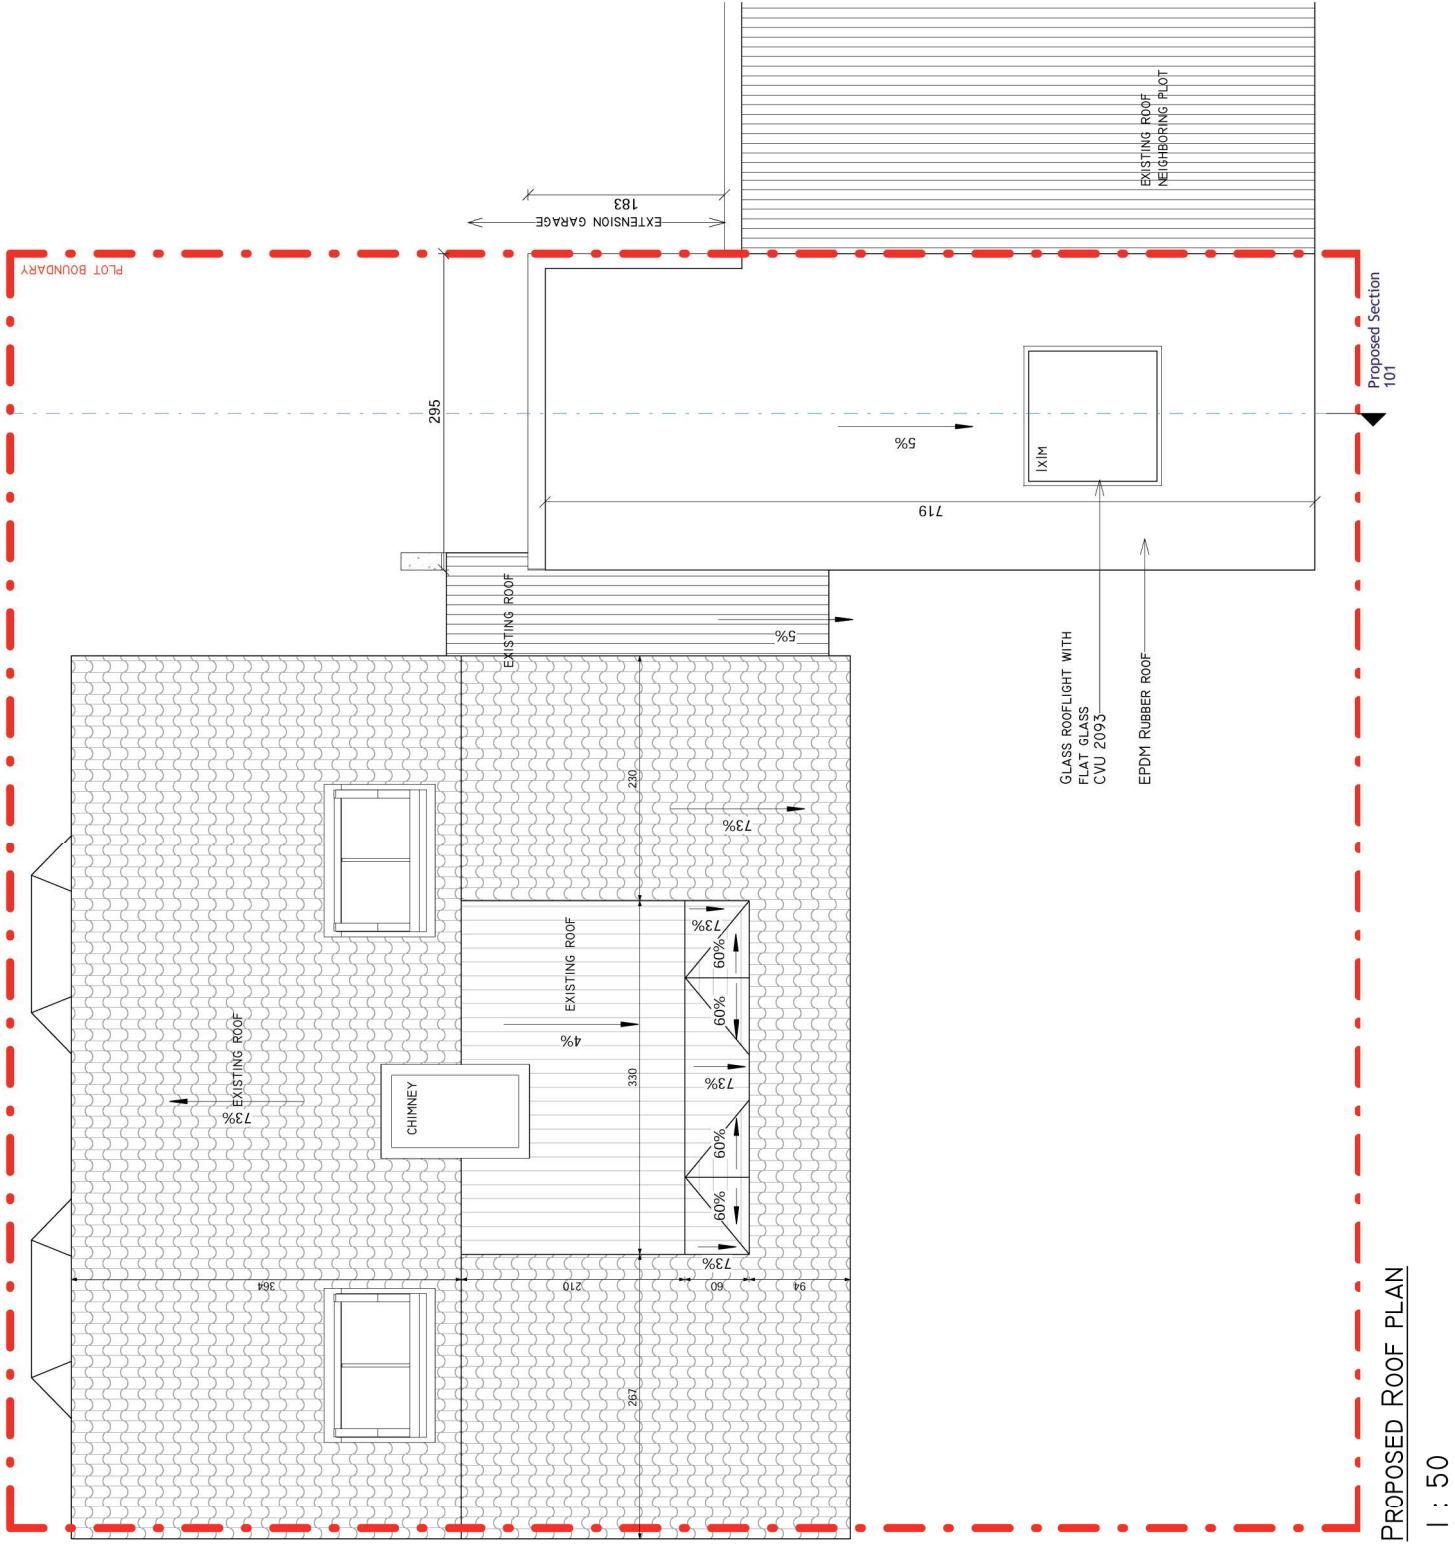


PROPOSED ROOF PLAN
1 : 50

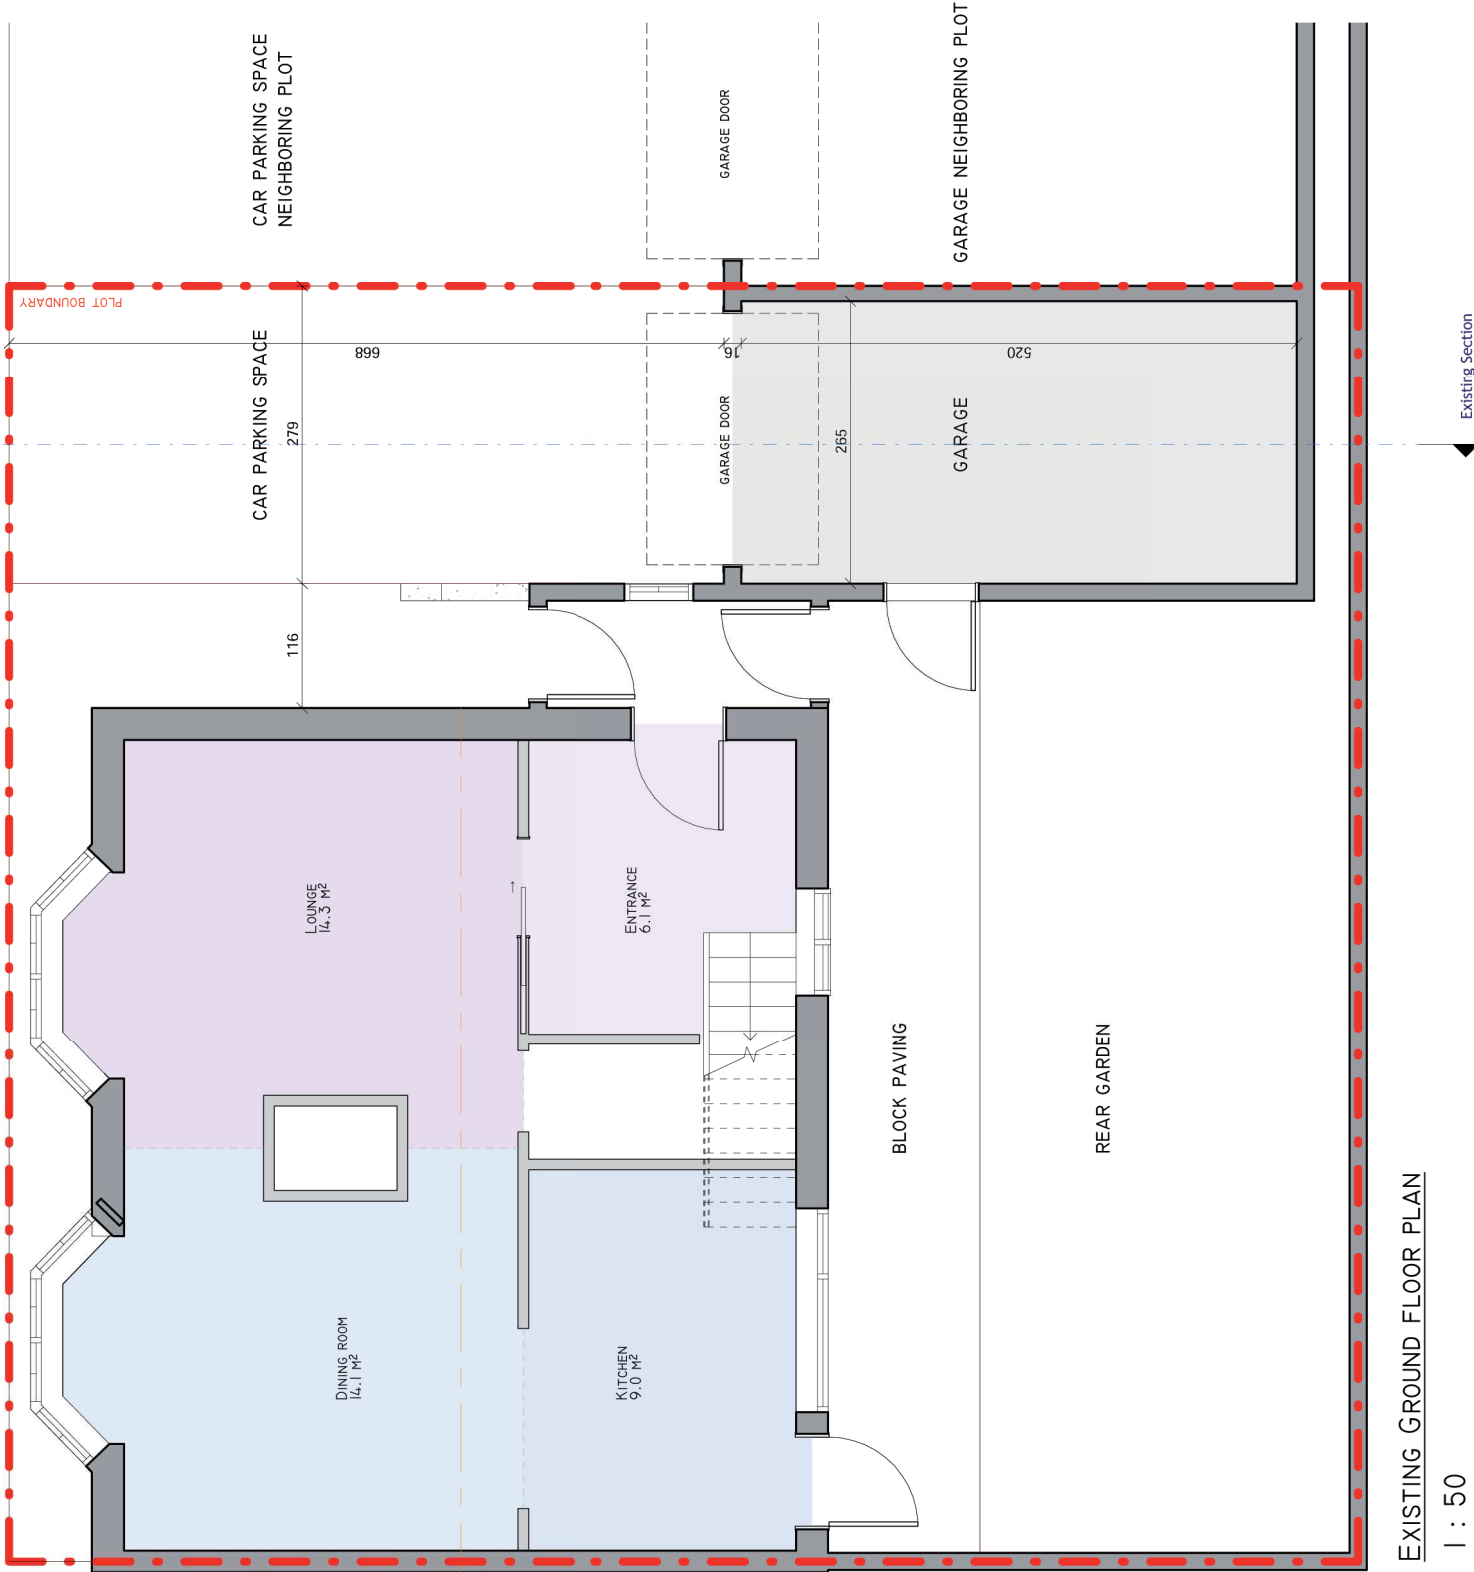


EXISTING GROUND FLOOR PLAN
1 : 50




PROPOSED GROUND FLOOR PLAN
1 : 50

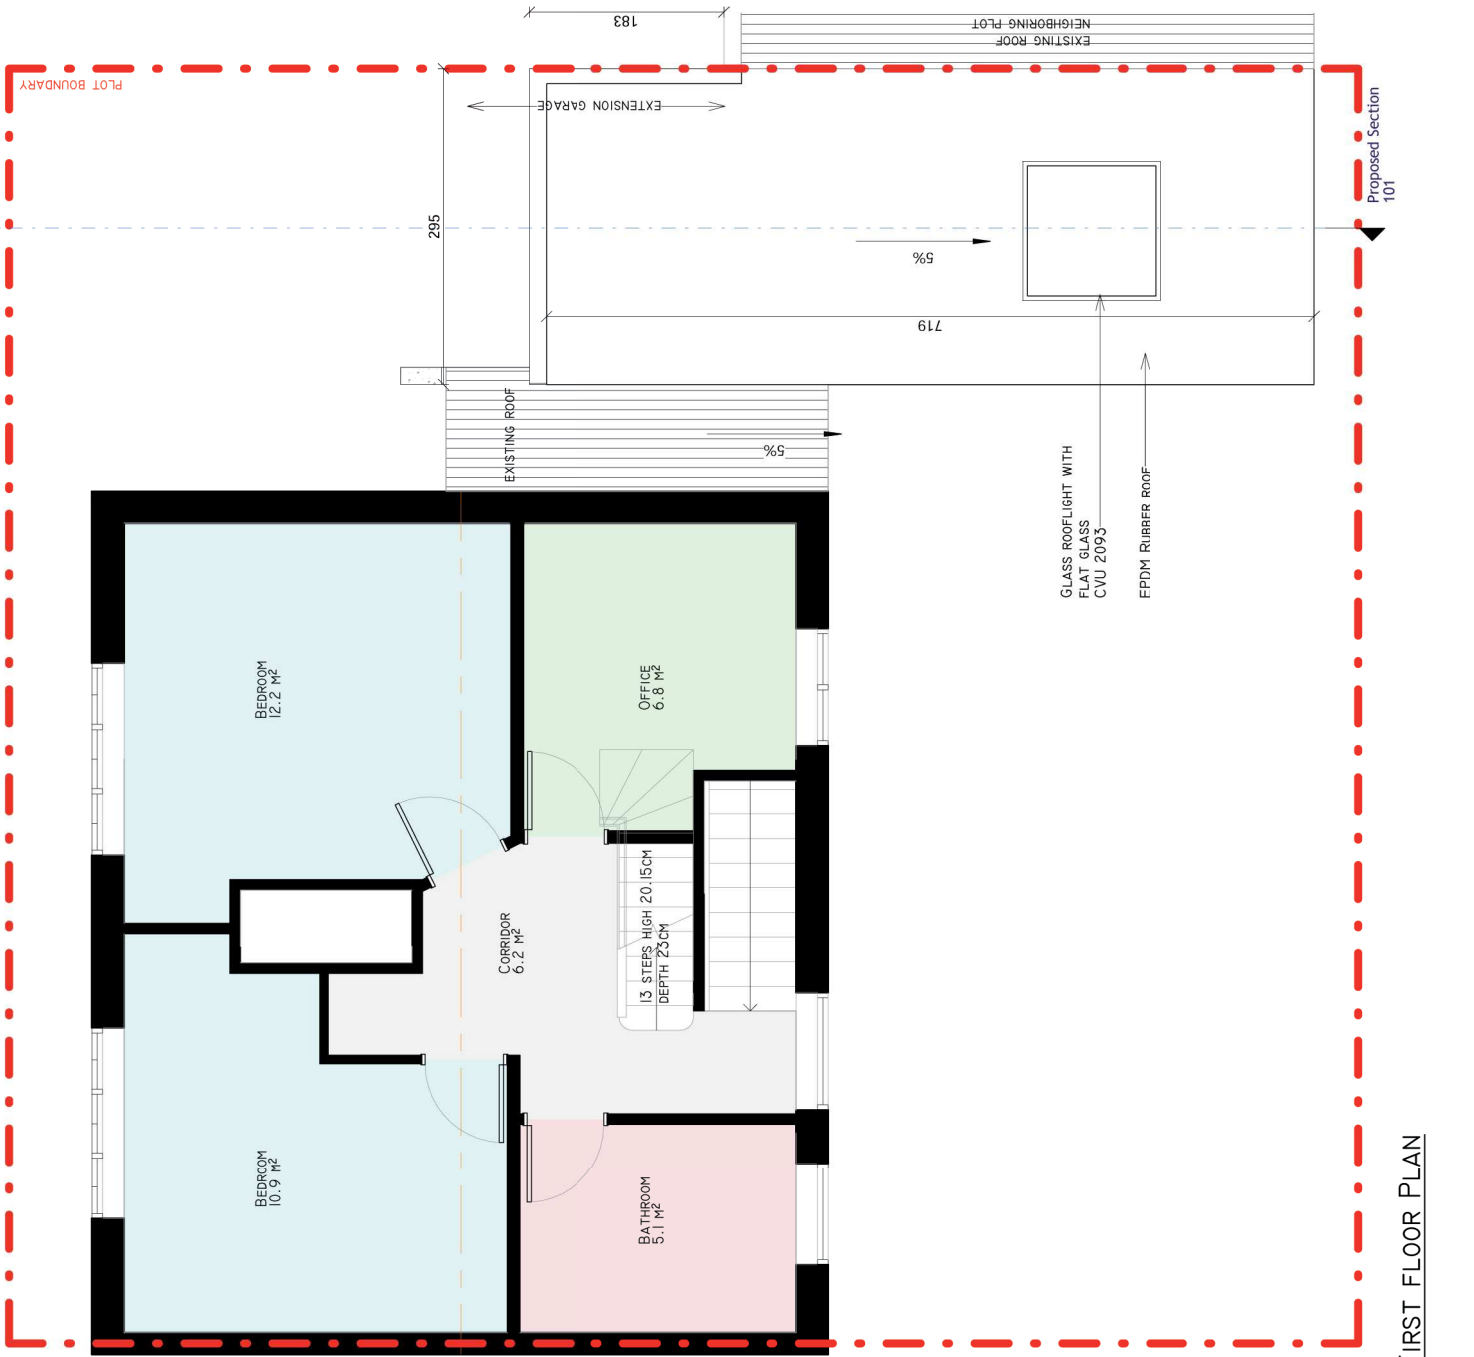

PROPOSED FIRST FLOOR PLAN
1 : 50

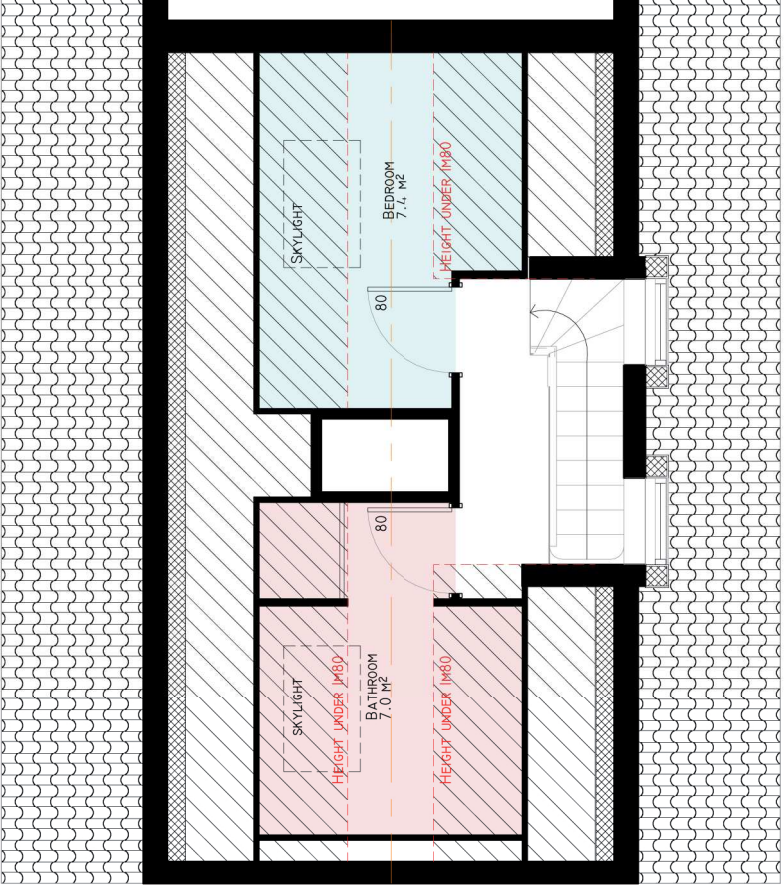

UNALTERED SECOND FLOOR PLAN
1 : 50

 

Location plan (1:1250 scale)

Mr & Mrs Bazelle
49 Bedford Street, Hitchin



Extension of a garage and
refurbishment of its roof

For construction

05/2024

Scale 1 : 50

22-001

101