




East Elevation

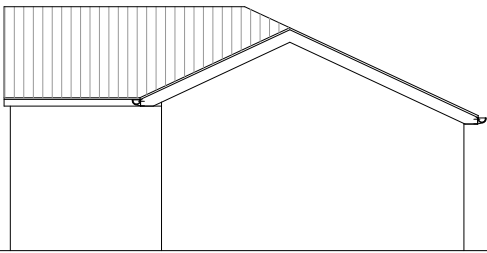


North Elevation

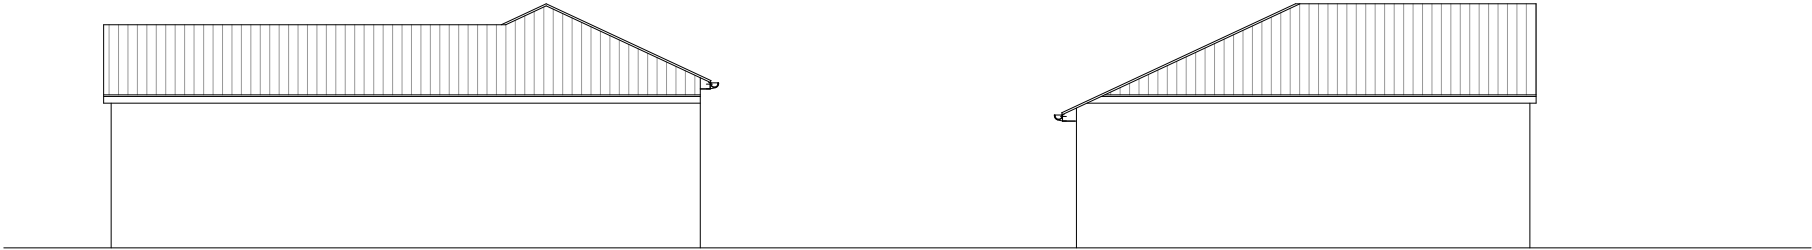

West Elevation

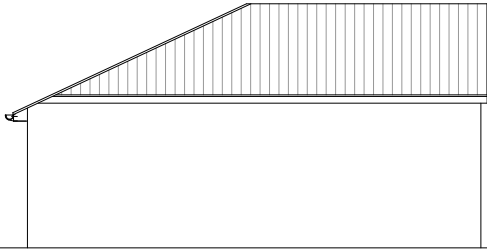


South Elevation

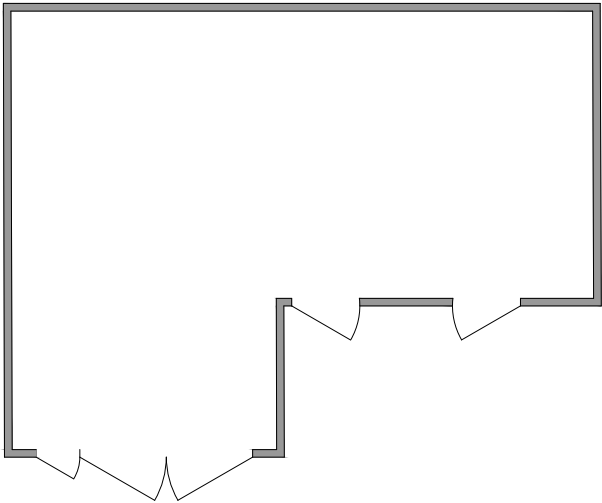

Ground Floor Plan

Roof Plan

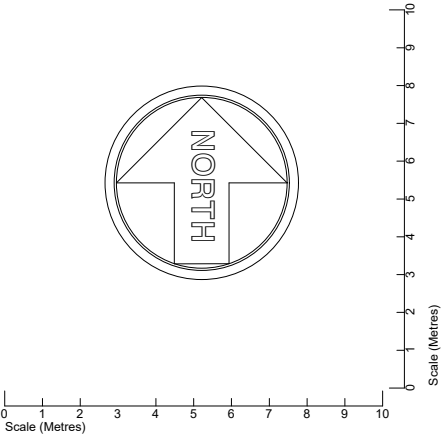

COPYRIGHT (C)	REV	DESCRIPTION	DATE			ANDREW BOAKES CHARTERED ARCHITECT HIGHFIELD 10 YEOMANS DRIVE ASTON HERTS SG2 7EJ		CLIENT		DRAWING TITLE Existing Outbuilding	
								PROJECT 44 High Street Barkway Royston Herts, SG8 8EE		DATE 1:100	SCALE May 25
								JOB No.	DRAWING No.	REV No.	
								0000-25	103		