


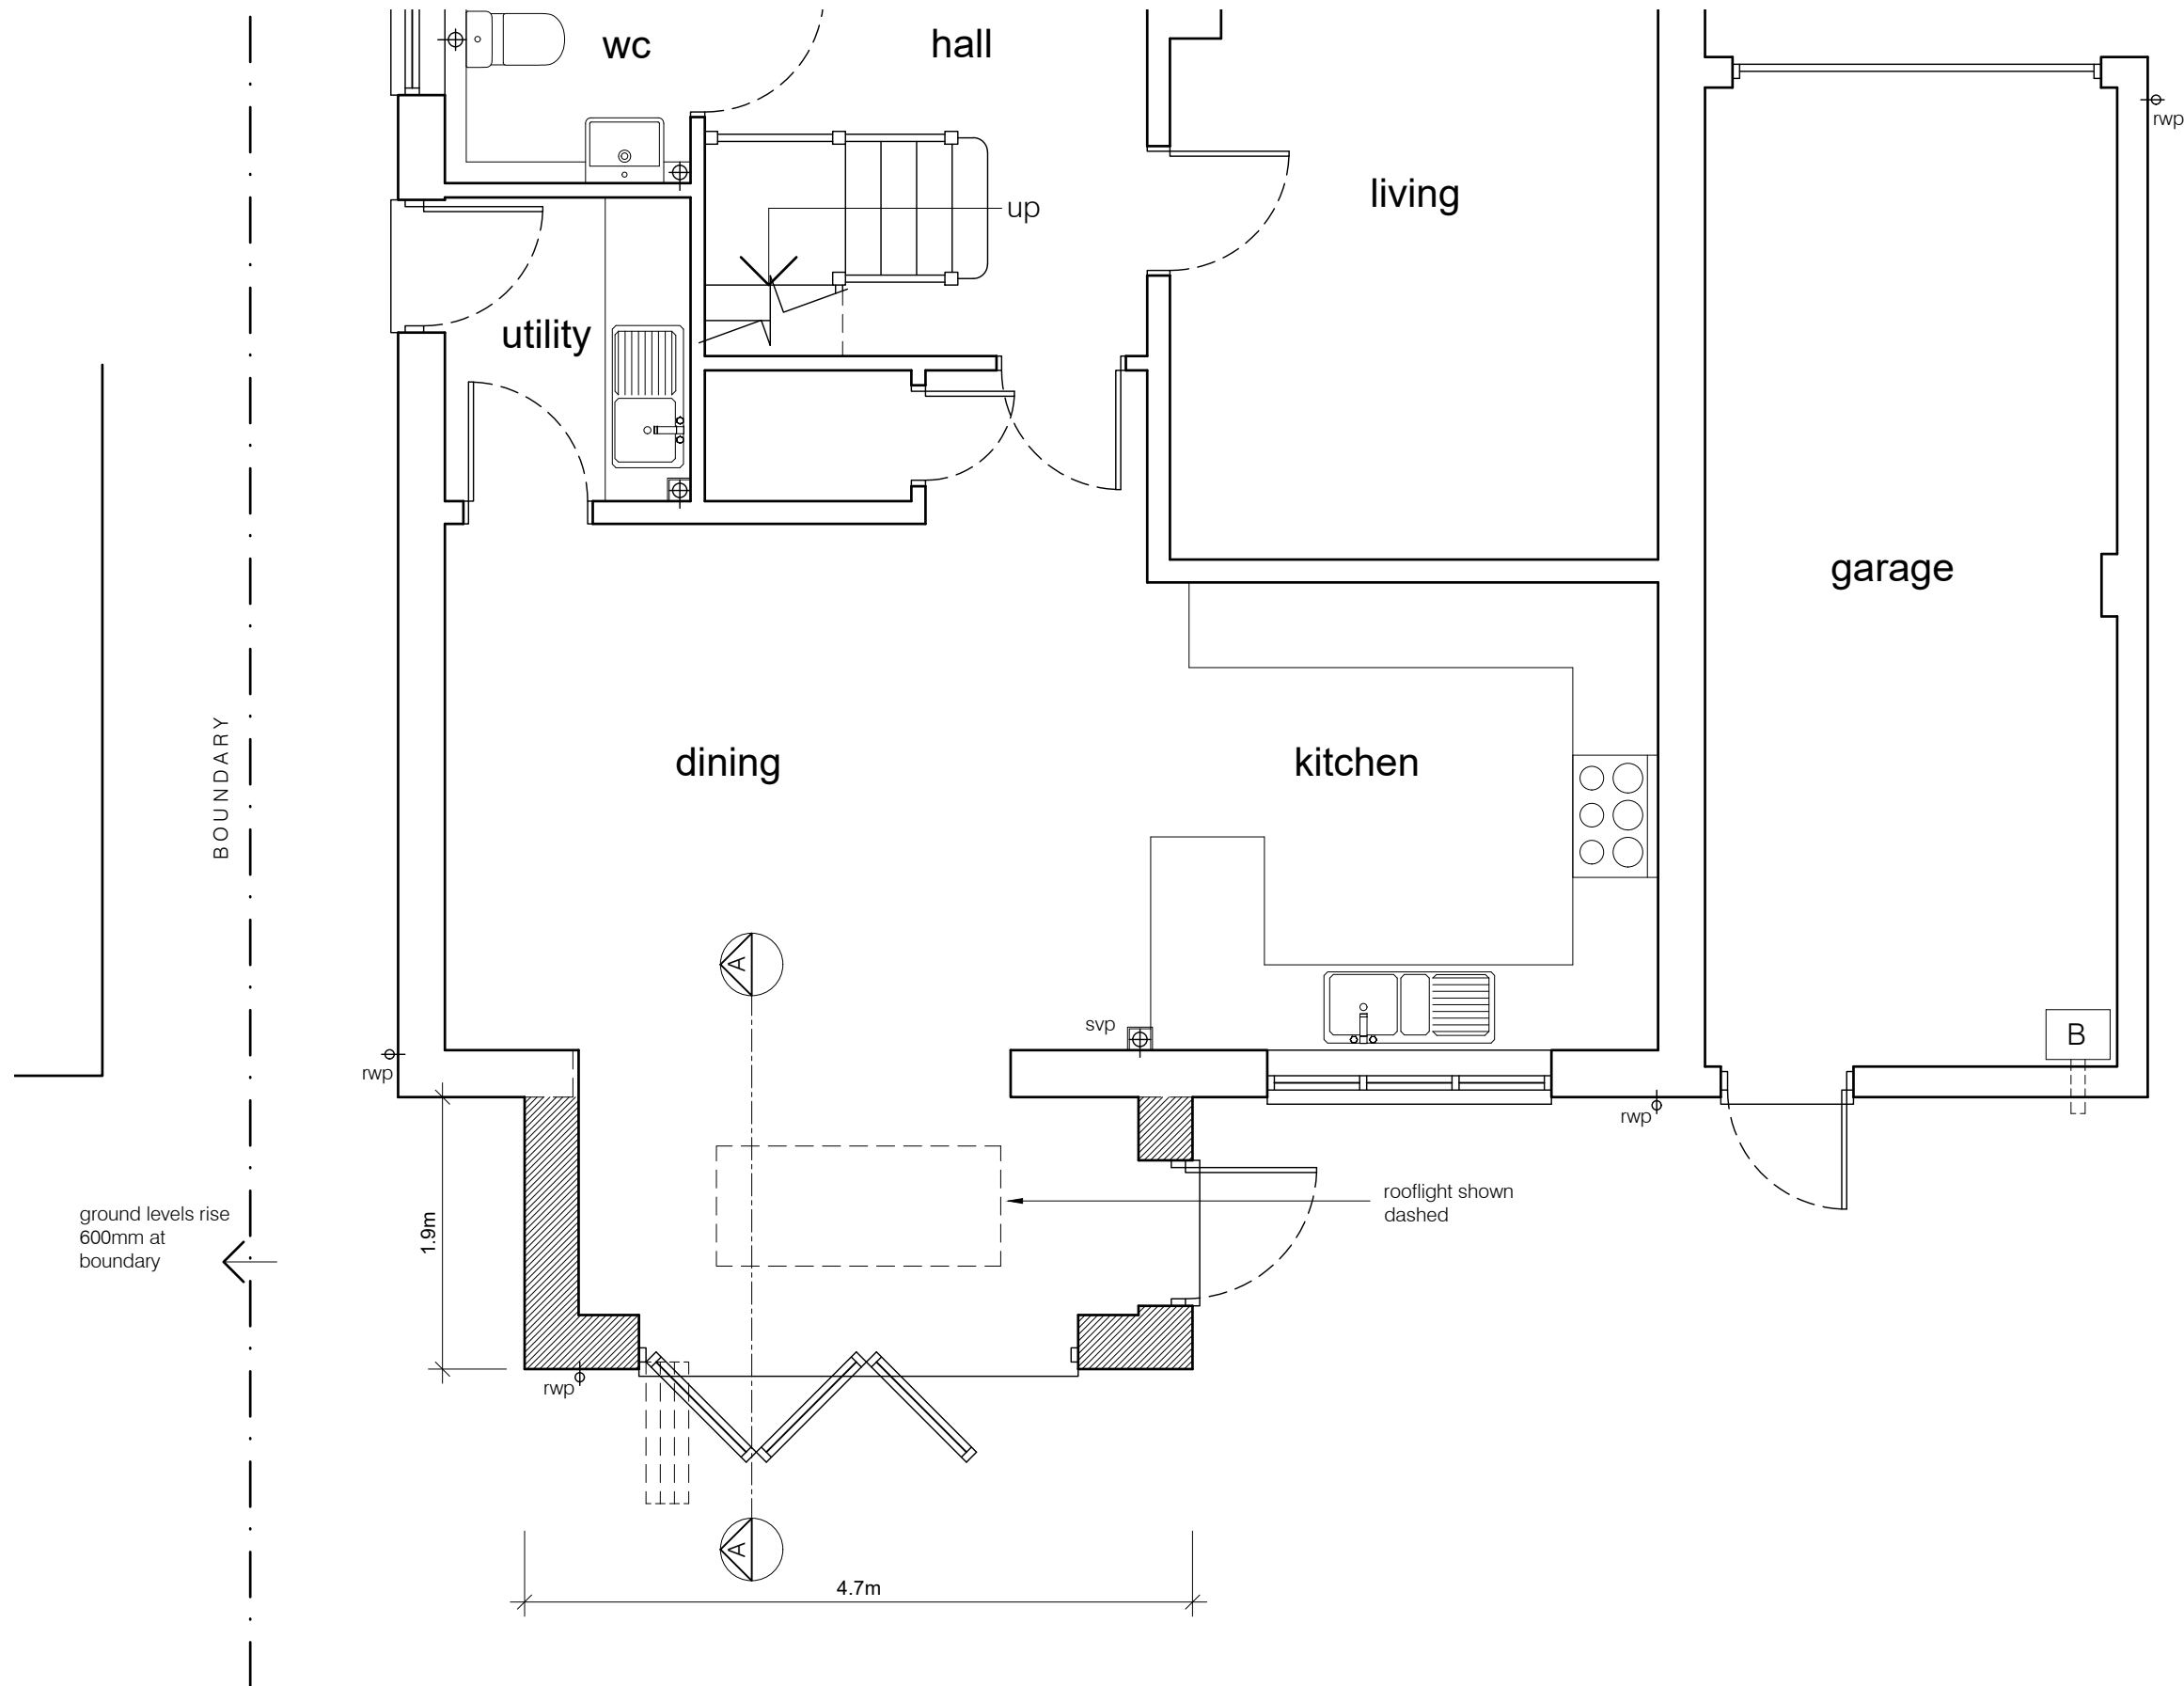

Proposed Ground Floor Plan

Notes:

This scheme is subject to Town Planning and all other necessary consents.

This drawing is a print and must not be scaled from without reference being made to the accompanying scale bar. Dimensions and levels, where given, are to be checked on site.

This drawing is to be read in conjunction with all other consultants' and specialists' drawings and documents and any discrepancies are to be reported to the architect prior to commencement of the relevant work.


Materials and the workmanship of all relevant trades shall comply fully with the British Standards.

This drawing remains the copyright of **Boyd Seddon Architect**.

METERS 0 0.5 1 1.5 2  
1:50  
1:100  
0 1 2 3 4

| REV | DATE     |                                        |
|-----|----------|----------------------------------------|
| A   | 26.08.25 | amended following client design review |
| B   | 28.08.25 | setting out amended                    |

BOYD SEDDON  
architect

 

07880 720711 • boyd@boydseddonarchitect.com  
RIBA Chartered • ARB Registered • Green Register

CLIENT  
Mr & Mrs Morrow

PROJECT  
2 Spring Close  
Baldock  
SG7 5FN

DRAWING TITLE  
single storey rear extension  
PROPOSED GROUND FLOOR PLAN

| SCALE          | DRAWING NUMBER | REVISION |
|----------------|----------------|----------|
| 1:50 at A3     |                |          |
| DATE           | August 2025    |          |
| DRAWN          | bjs            | PL-01    |
| PROJECT NUMBER | 25355          | B        |