


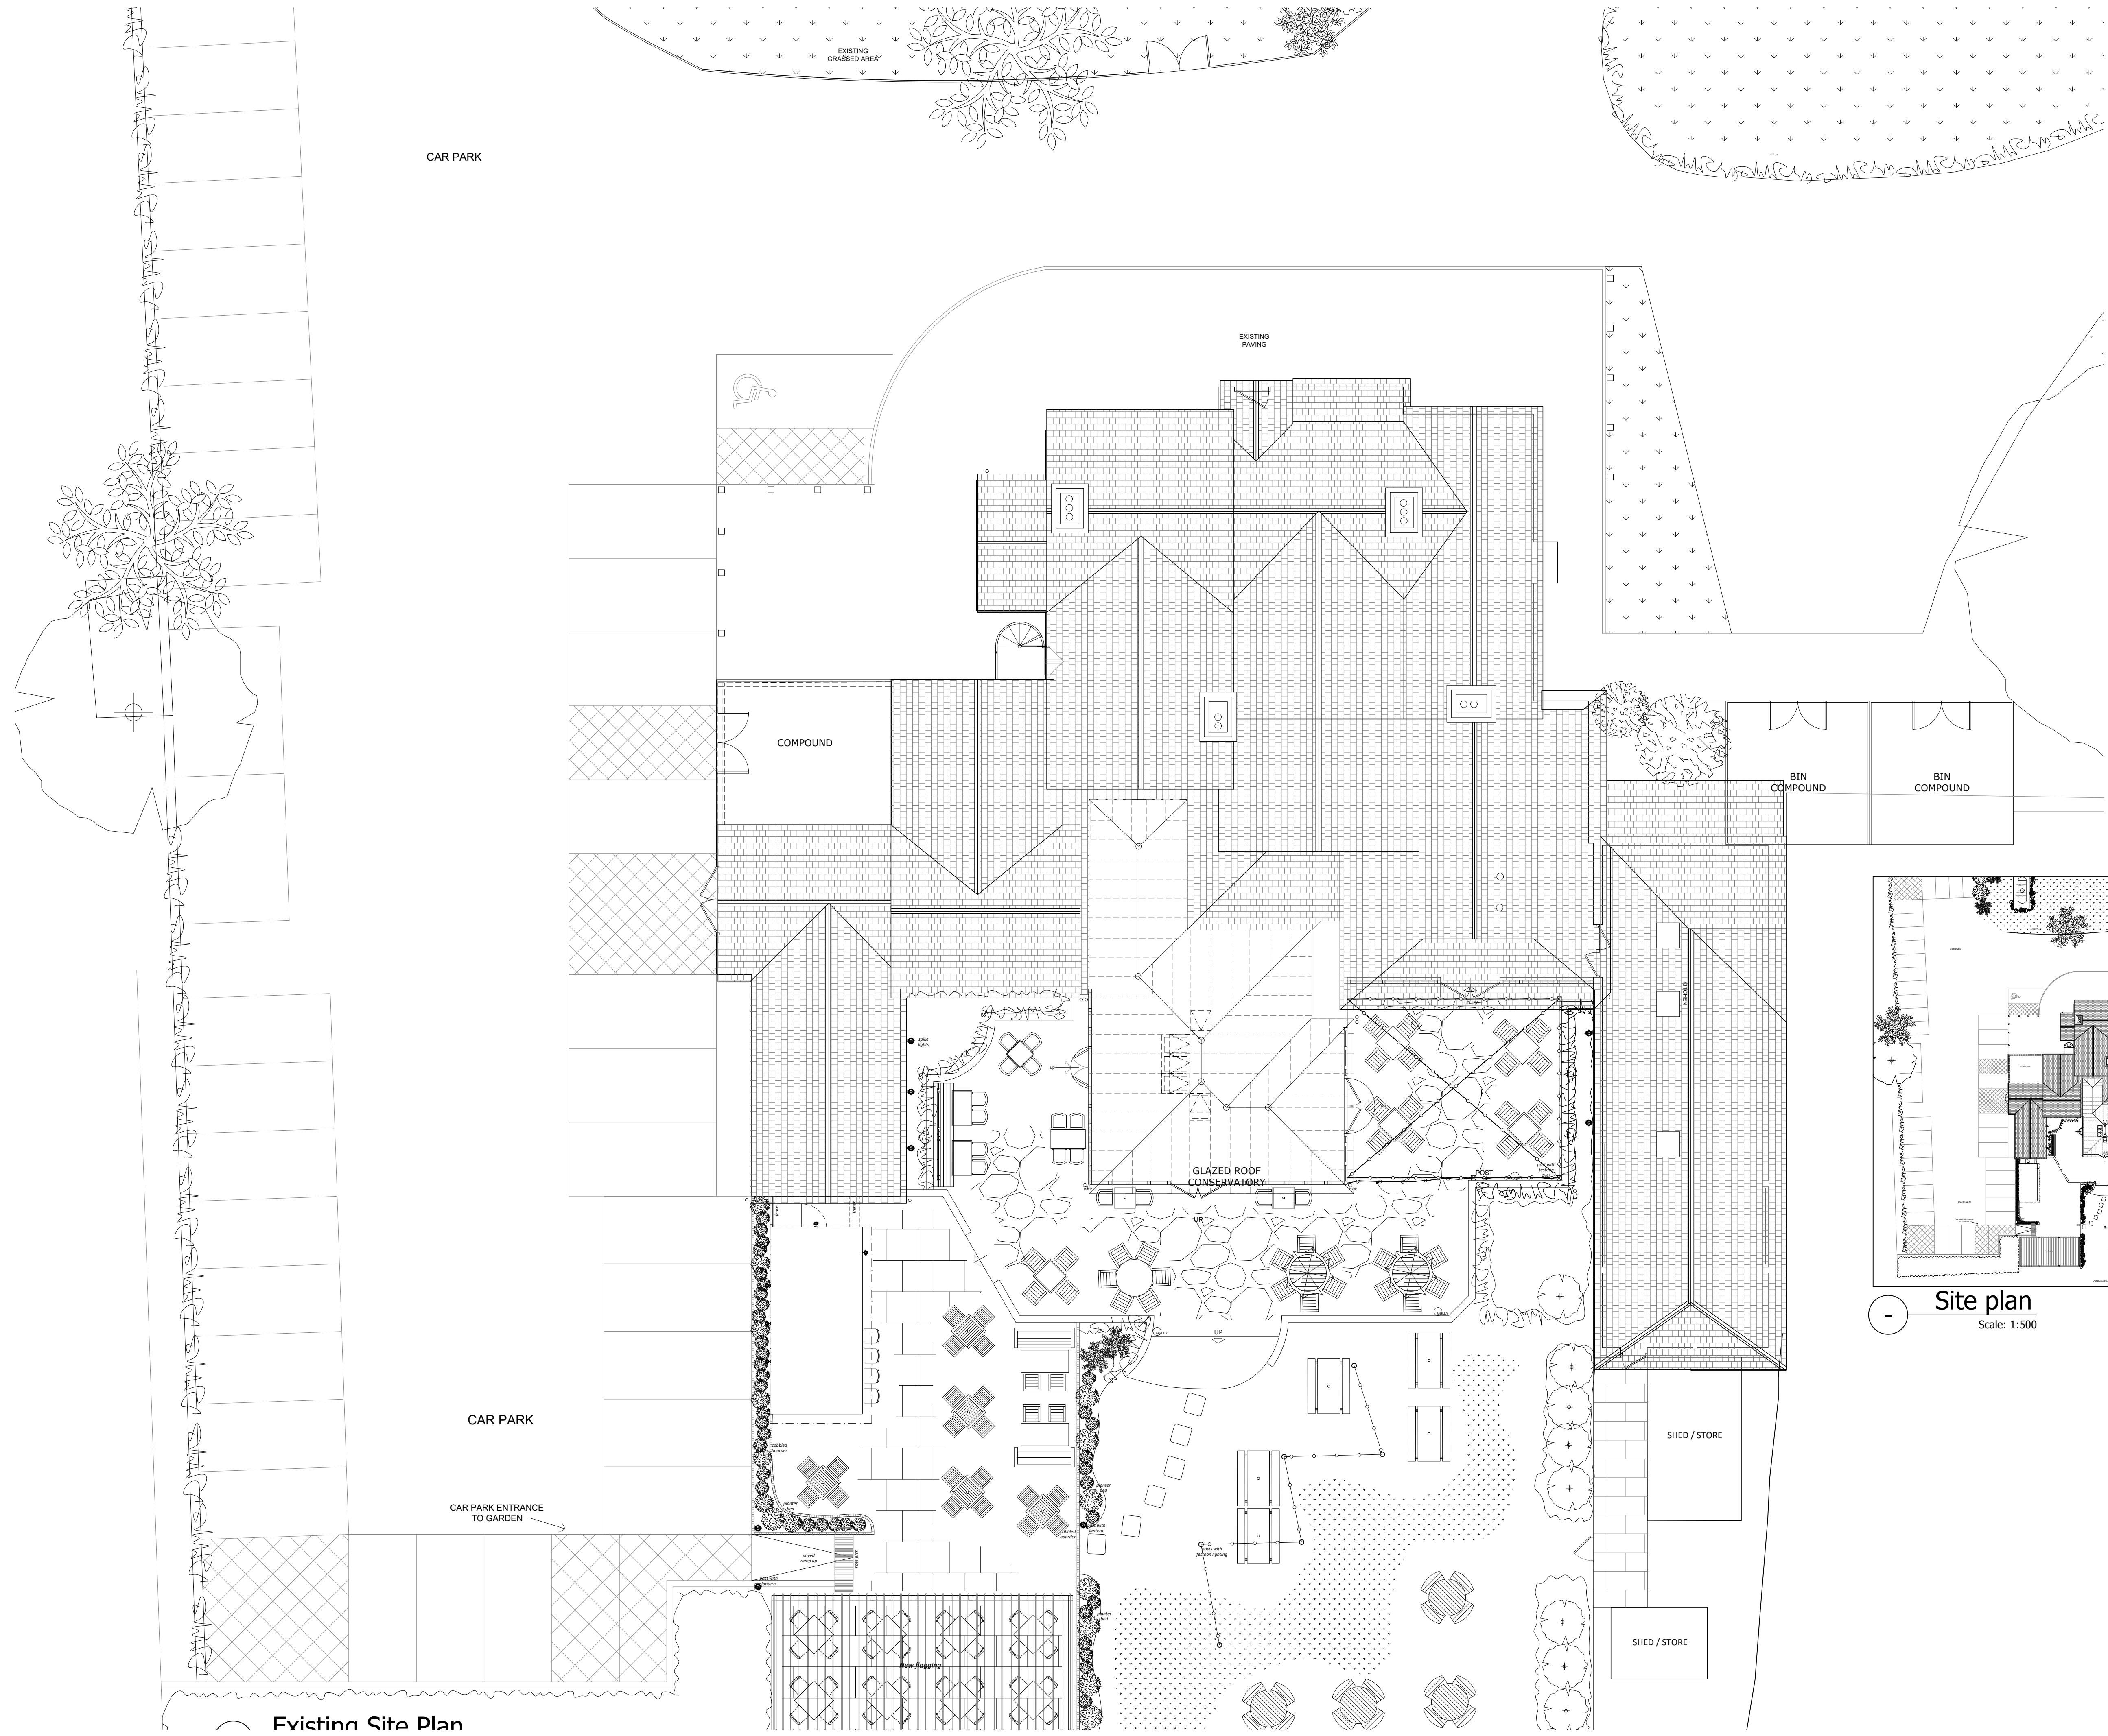

1:20 - 0 200mm 400mm 600mm 800mm 1000 1200 1400 1600 1800 2000

1:100 - 0 1m 2m 3m 4m 5m 6m 7m 8m 9m 10m

1:50 - 0 1m 2m 3m 4m 5m

1:5 0 100mm 200mm 300mm 400mm 500mm

NOTE: Do not scale dimensions from this drawing. If in doubt refer to JS Design.

This drawing remains the copyright of the JS Design Partnership alone all materials specified must be used in accordance with the manufacturers recommendations and all relevant current codes of practice.

| Rev. | Description: | Date: |
|------|--------------|-------|
|      |              |       |

**Site plan**  
Scale: 1:500

CDM 2015:  
Under the CDM regulations there are no significant design risks.

**JSDESIGN**  
PARTNERSHIP LLP

T: 01274 633022  
E: info@jsdesignpartnership.co.uk  
Unit 5, Peel House, 2 Taunton Street, Shipley Bradford, BD18 3NA.  
The partnership is a limited liability partnership registered no 003 382311

Client:  
**GREENE KING**

Project:  
**GREEN MAN  
5 HIGH STREET,  
HITCHIN  
SG5 3AR**

Title:  
**EXISTING SITE PLAN**

| Drawing No: | Rev: | Date:    | Drawn By: | Checked: | Scale @ A1 |
|-------------|------|----------|-----------|----------|------------|
| 9319-01-02  |      | 18.11.25 | JA        | FP       | 1:100      |