



Scale this drawing for Planning purposes only.
Clients agent to be informed of all discrepancies in dimensions
Contractor to check all dimensions on site
© This drawing is copyright

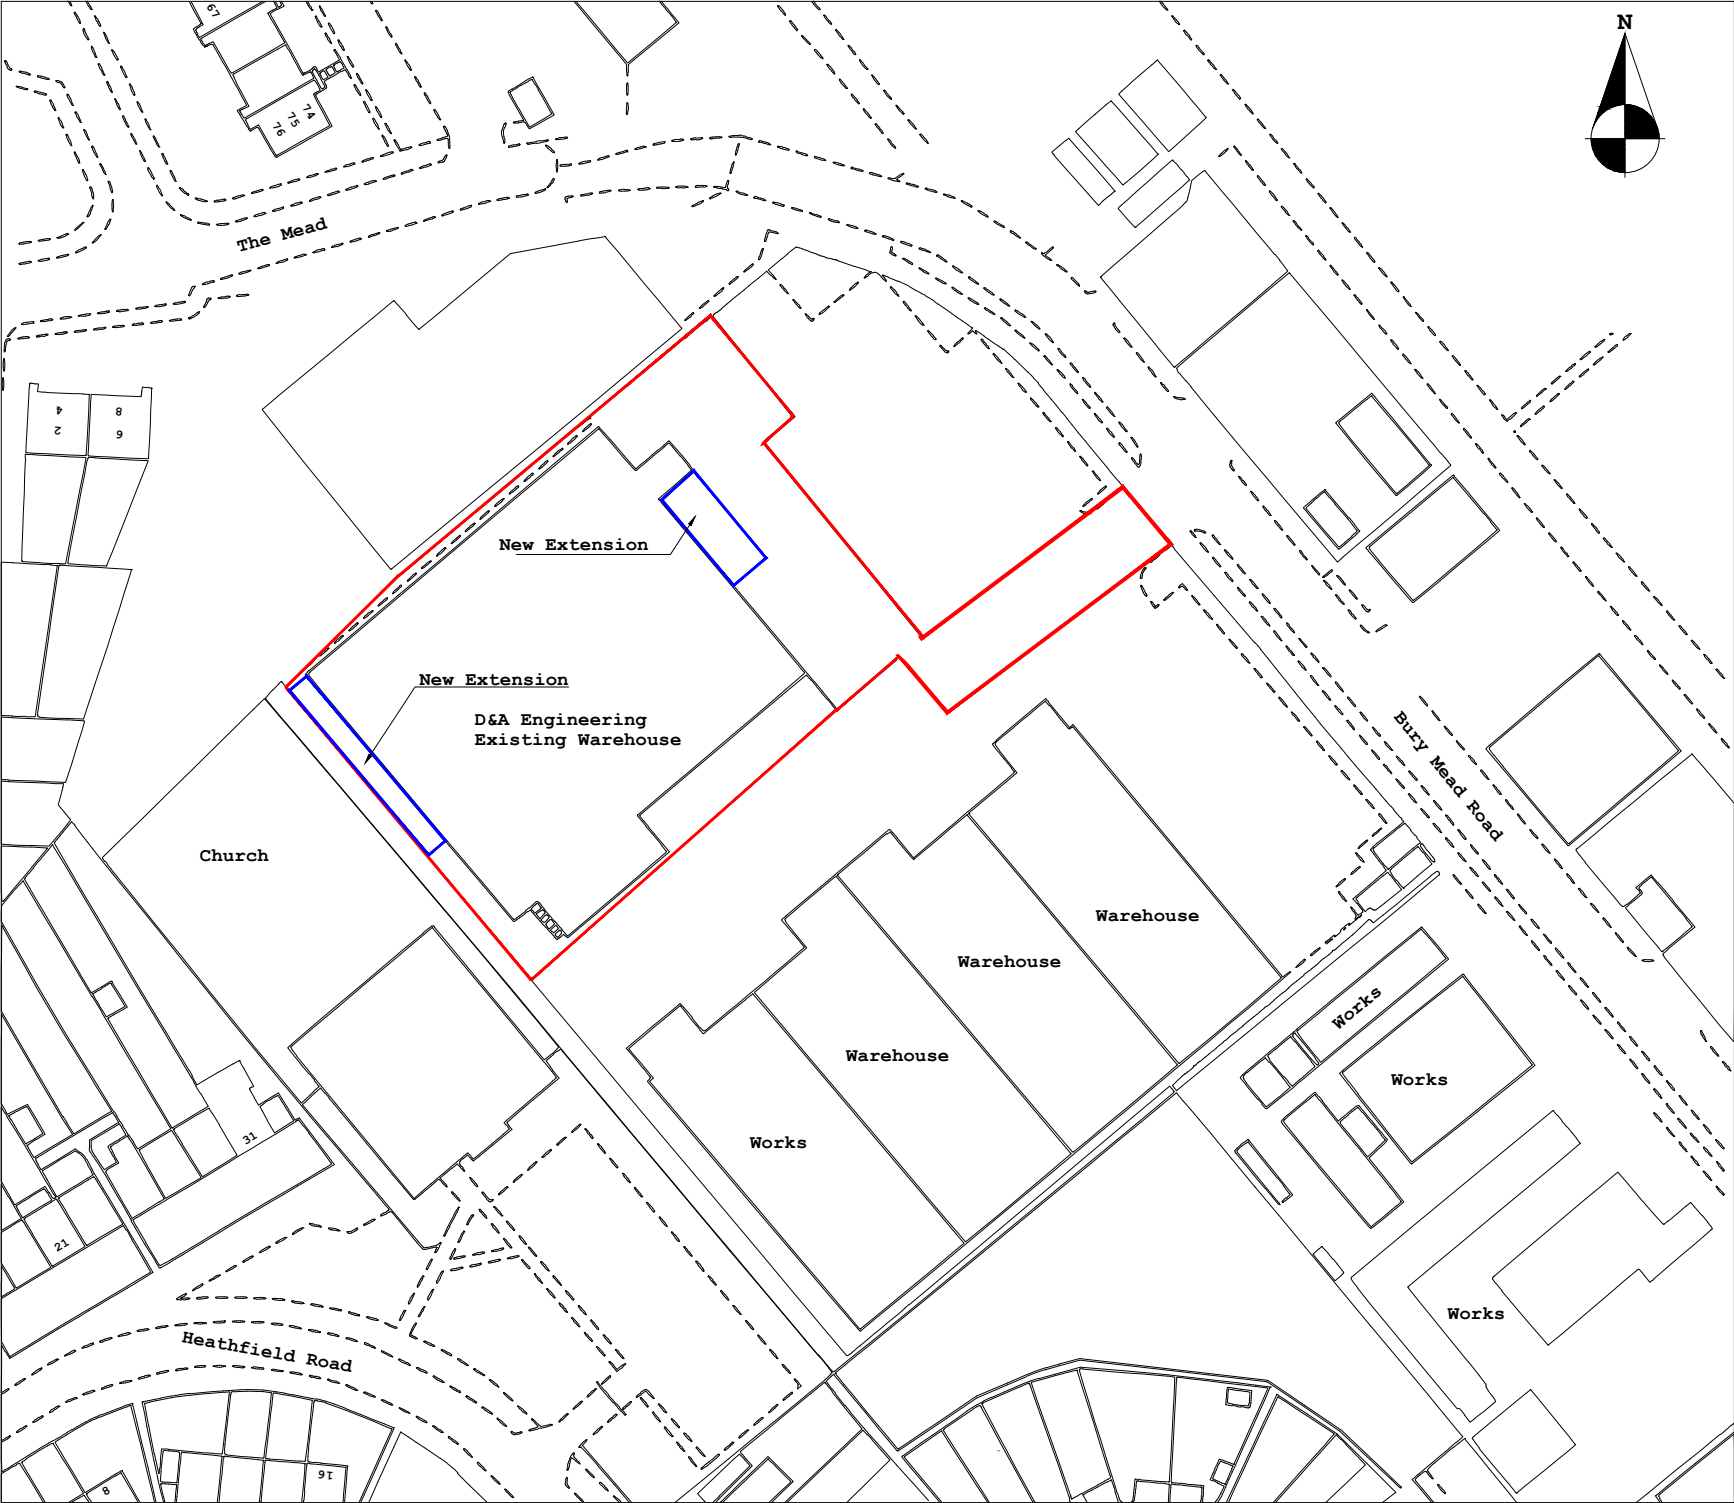

PLAN VIEW
PROPOSED WAREHOUSE (1:1000)

 

ORIGINAL A3

D&A Architectural and Structural Designs Ltd		PROJECT WAREHOUSE EXTENSION		DATE 27/10/25	SCALE 1:1000	
 Unit 6, Hall Road, Hemel Hempstead HP27BN Tel: 02085 737 684	CLIENT D&A Engineering	DRAWING Existing Site Plan	JOB No. 1001	Drawing No. GA002	REV 1	
	ADDRESS 59-63 Bury Mead Rd, Hitchin SG5 1RT					