



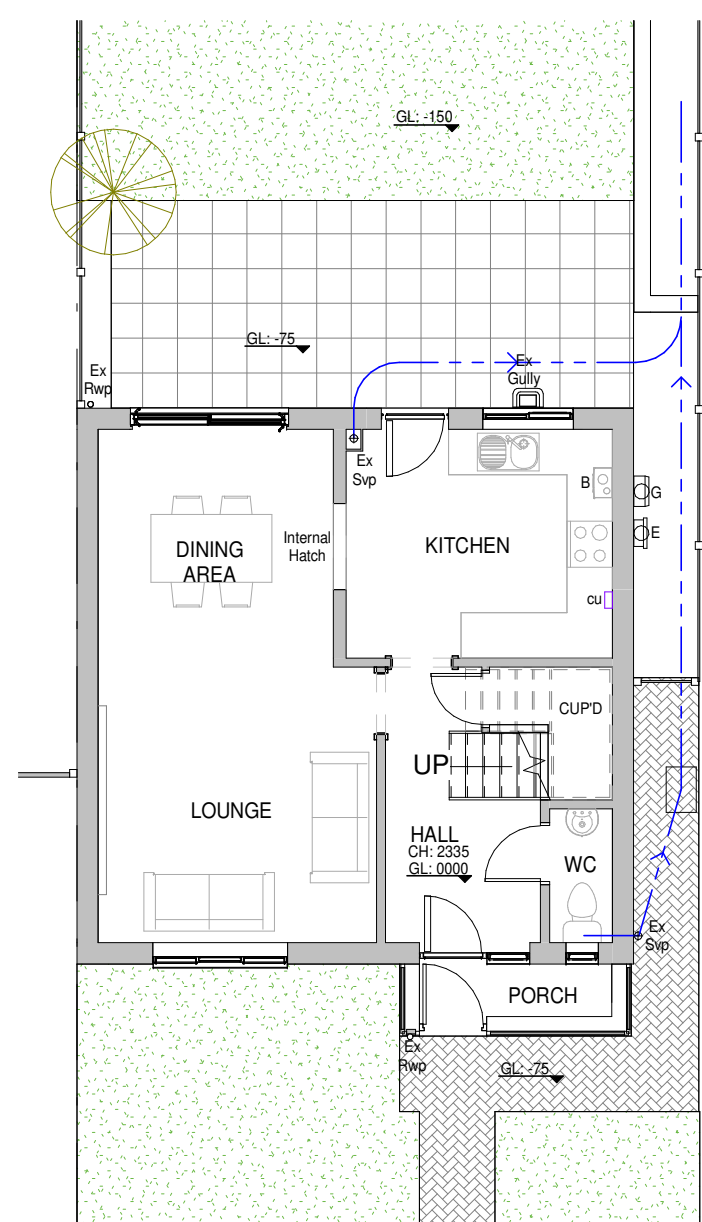


1 Existing Ground Floor Plan
1 : 100

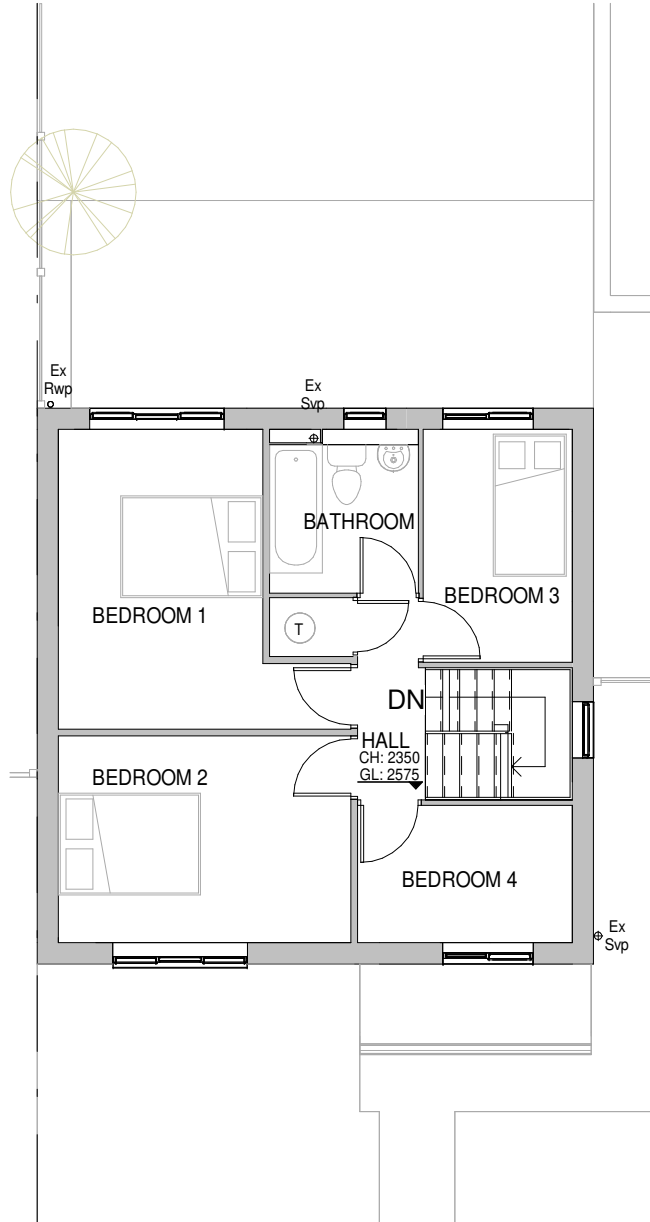


2 Existing First Floor Plan
1 : 100




3 Existing West Elevation
1 : 100

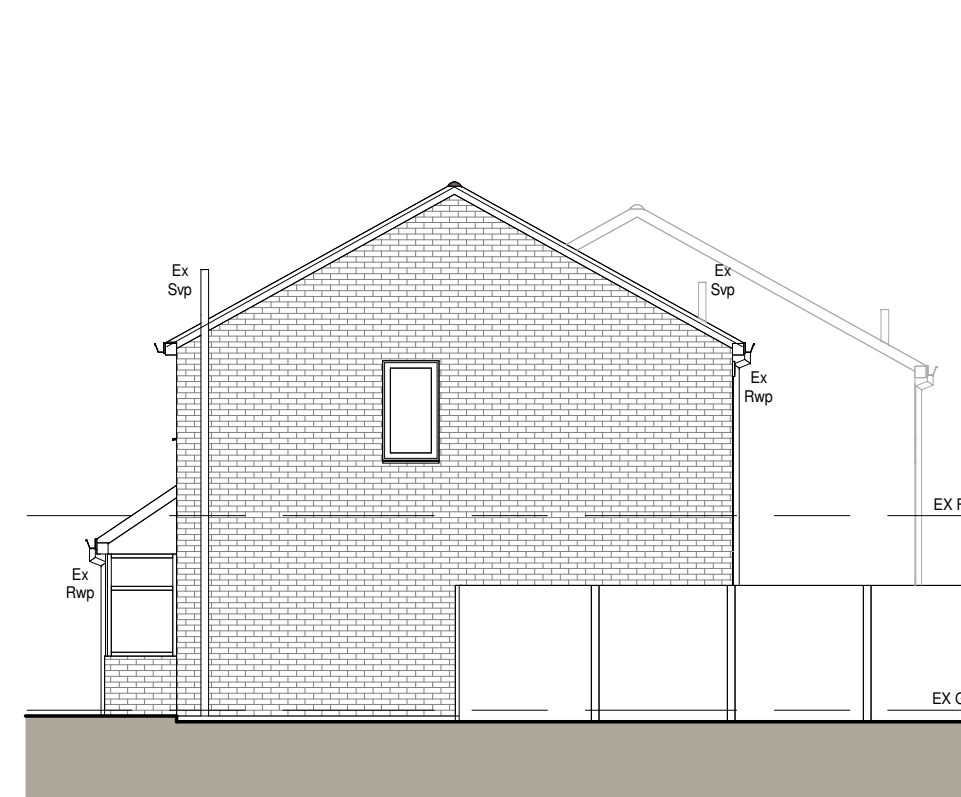


4 Existing South Elevation
1 : 100

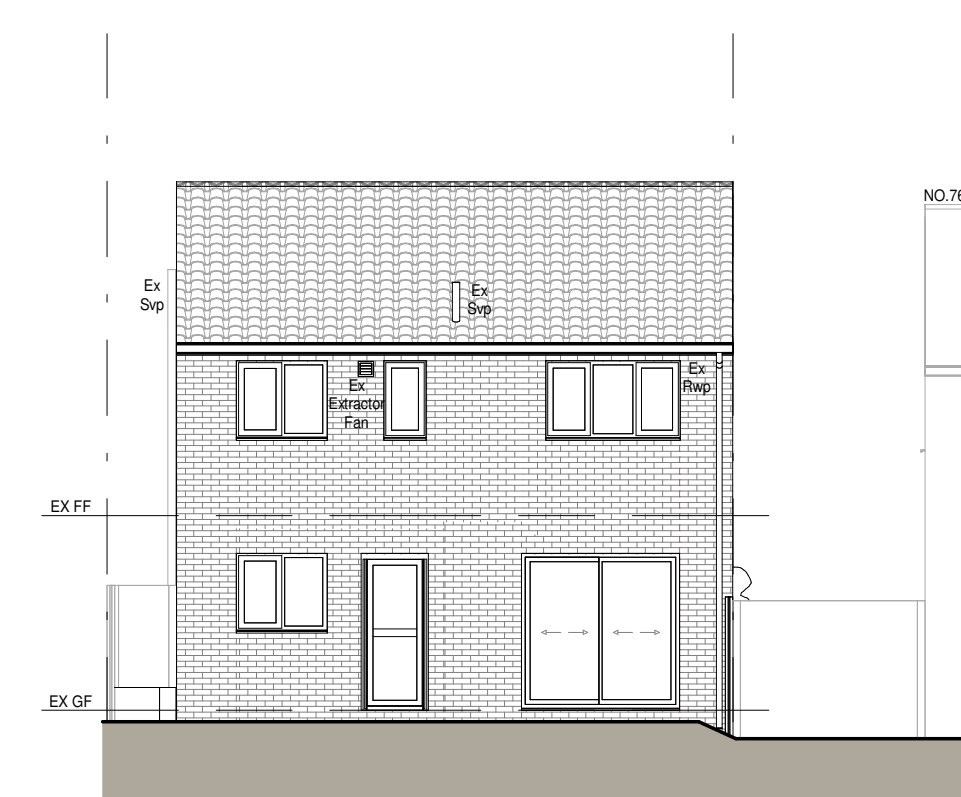


5 Existing East Elevation
1 : 100

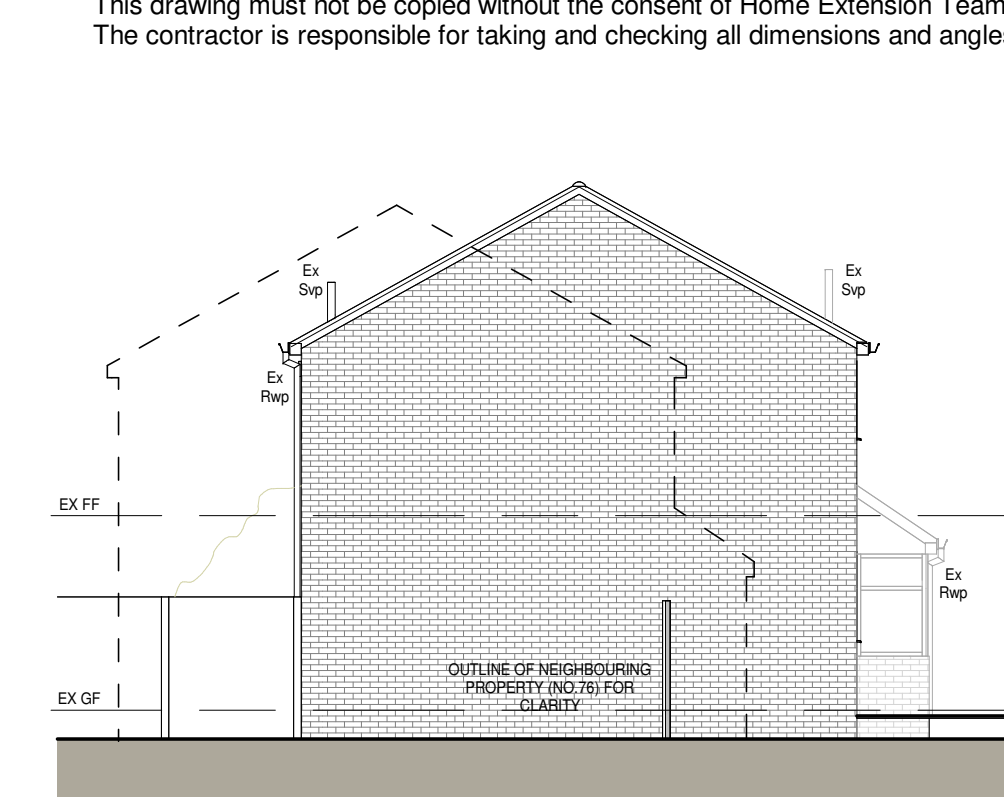


6 Existing North Elevation
1 : 100

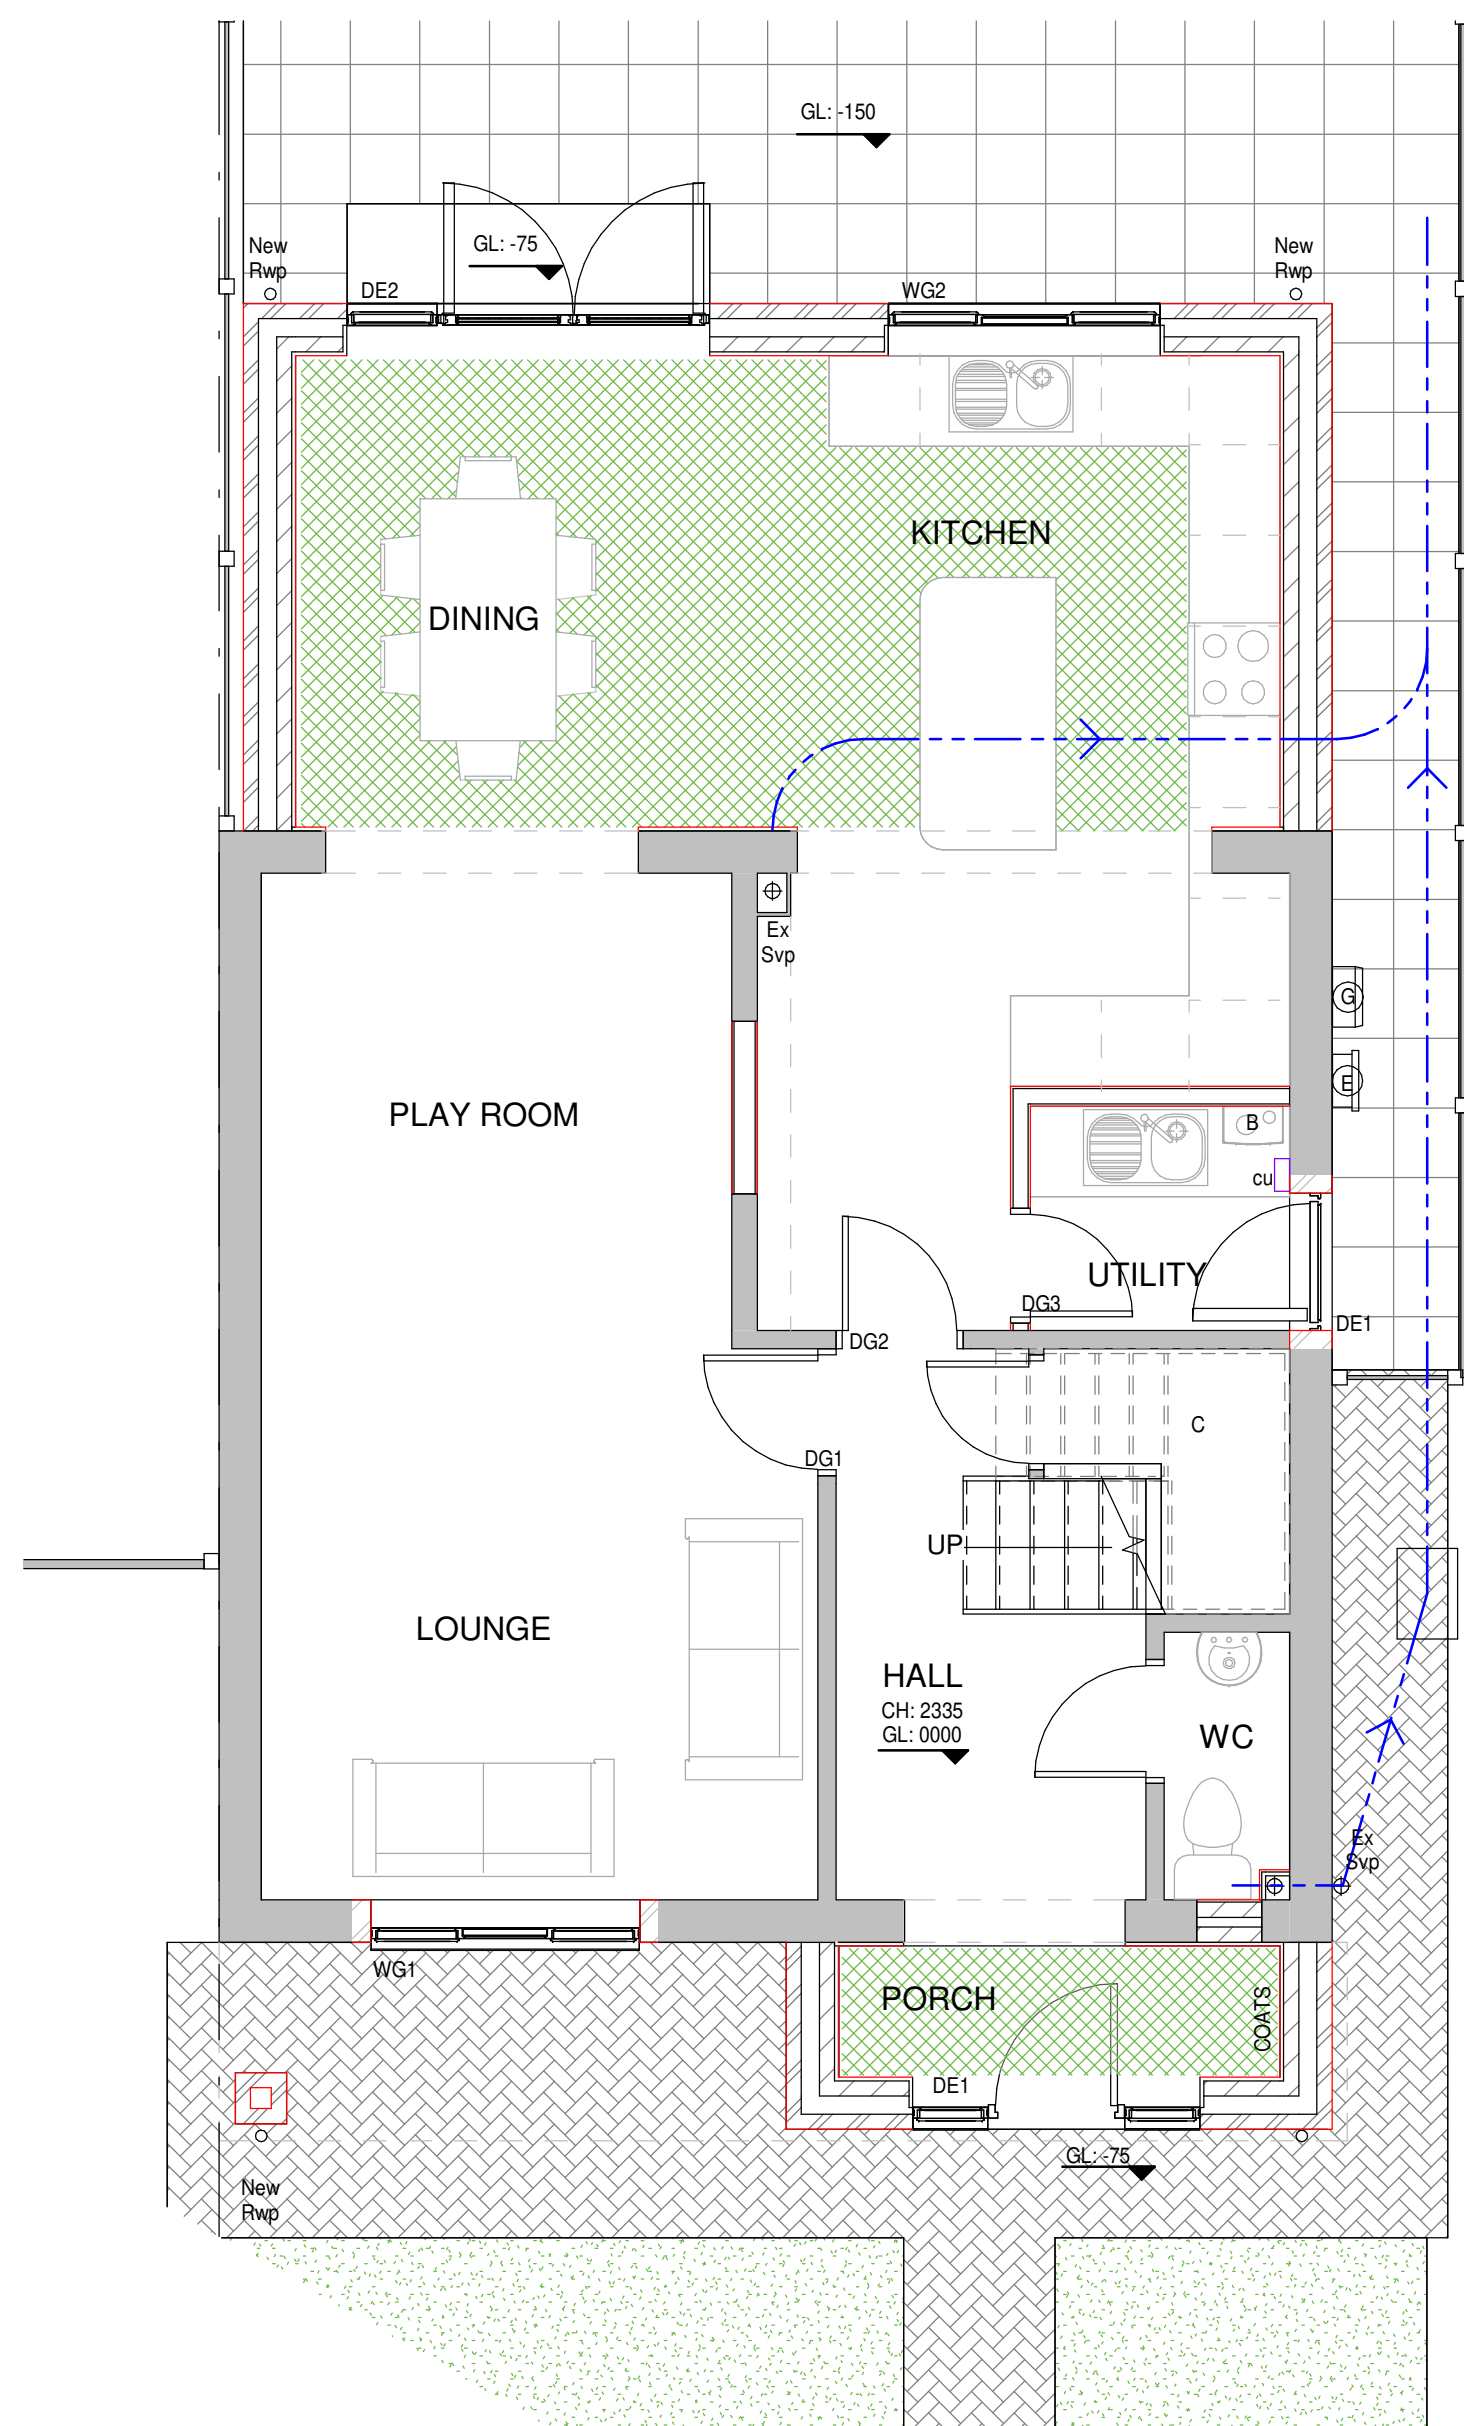


7 Proposed Ground Floor Plan
1 : 50

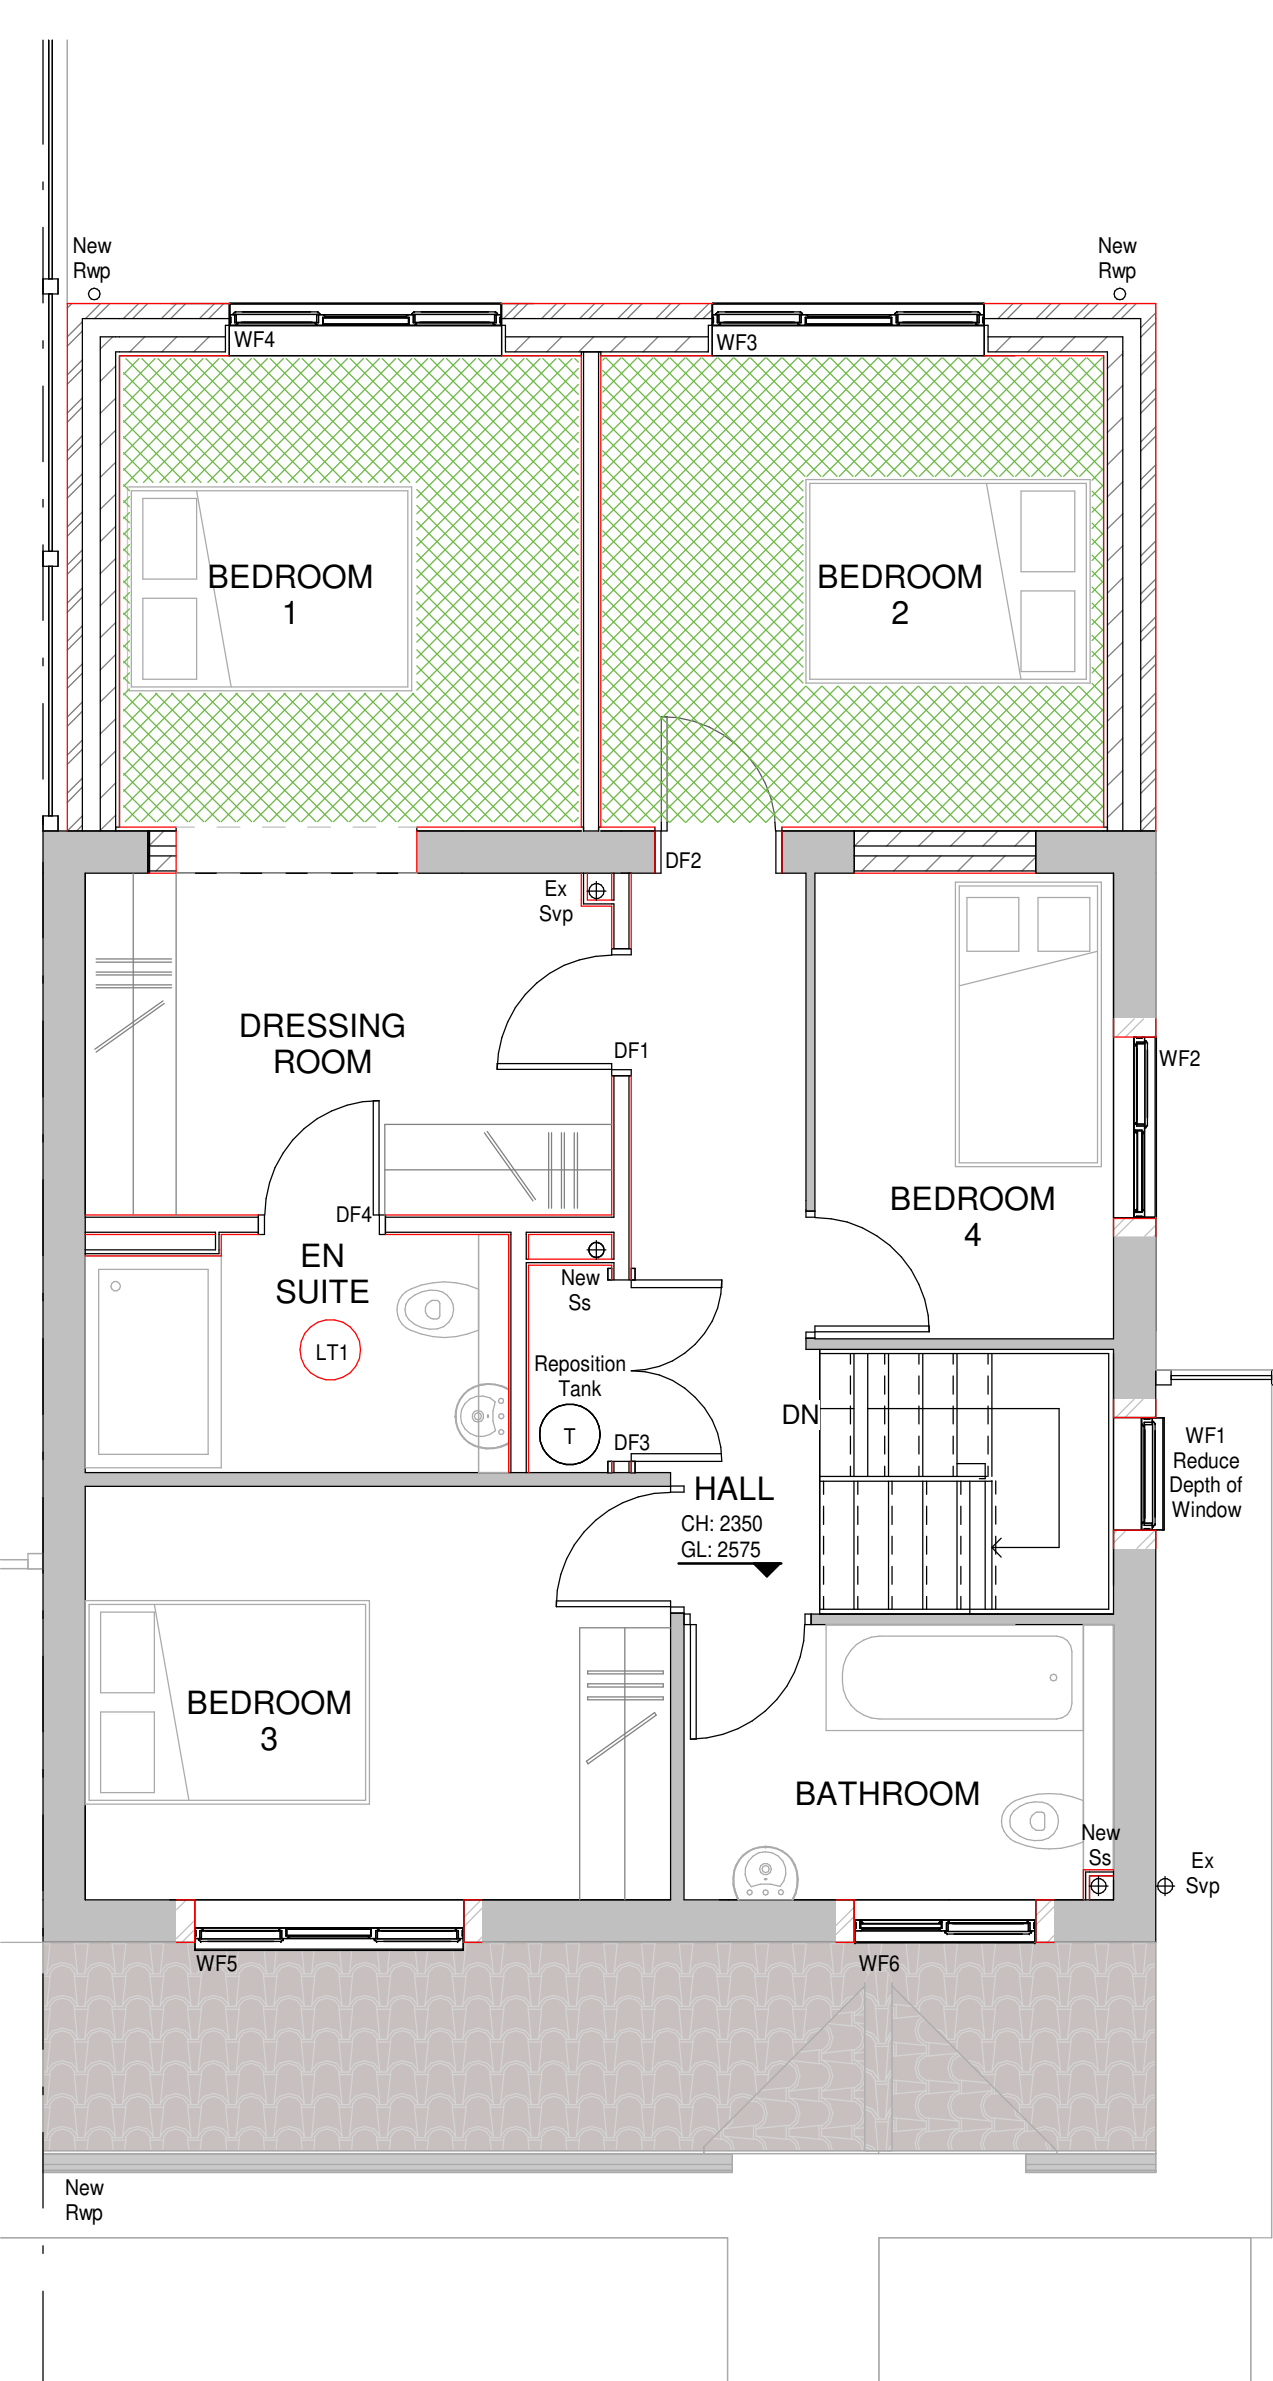


8 Proposed First Floor Plan
1 : 50

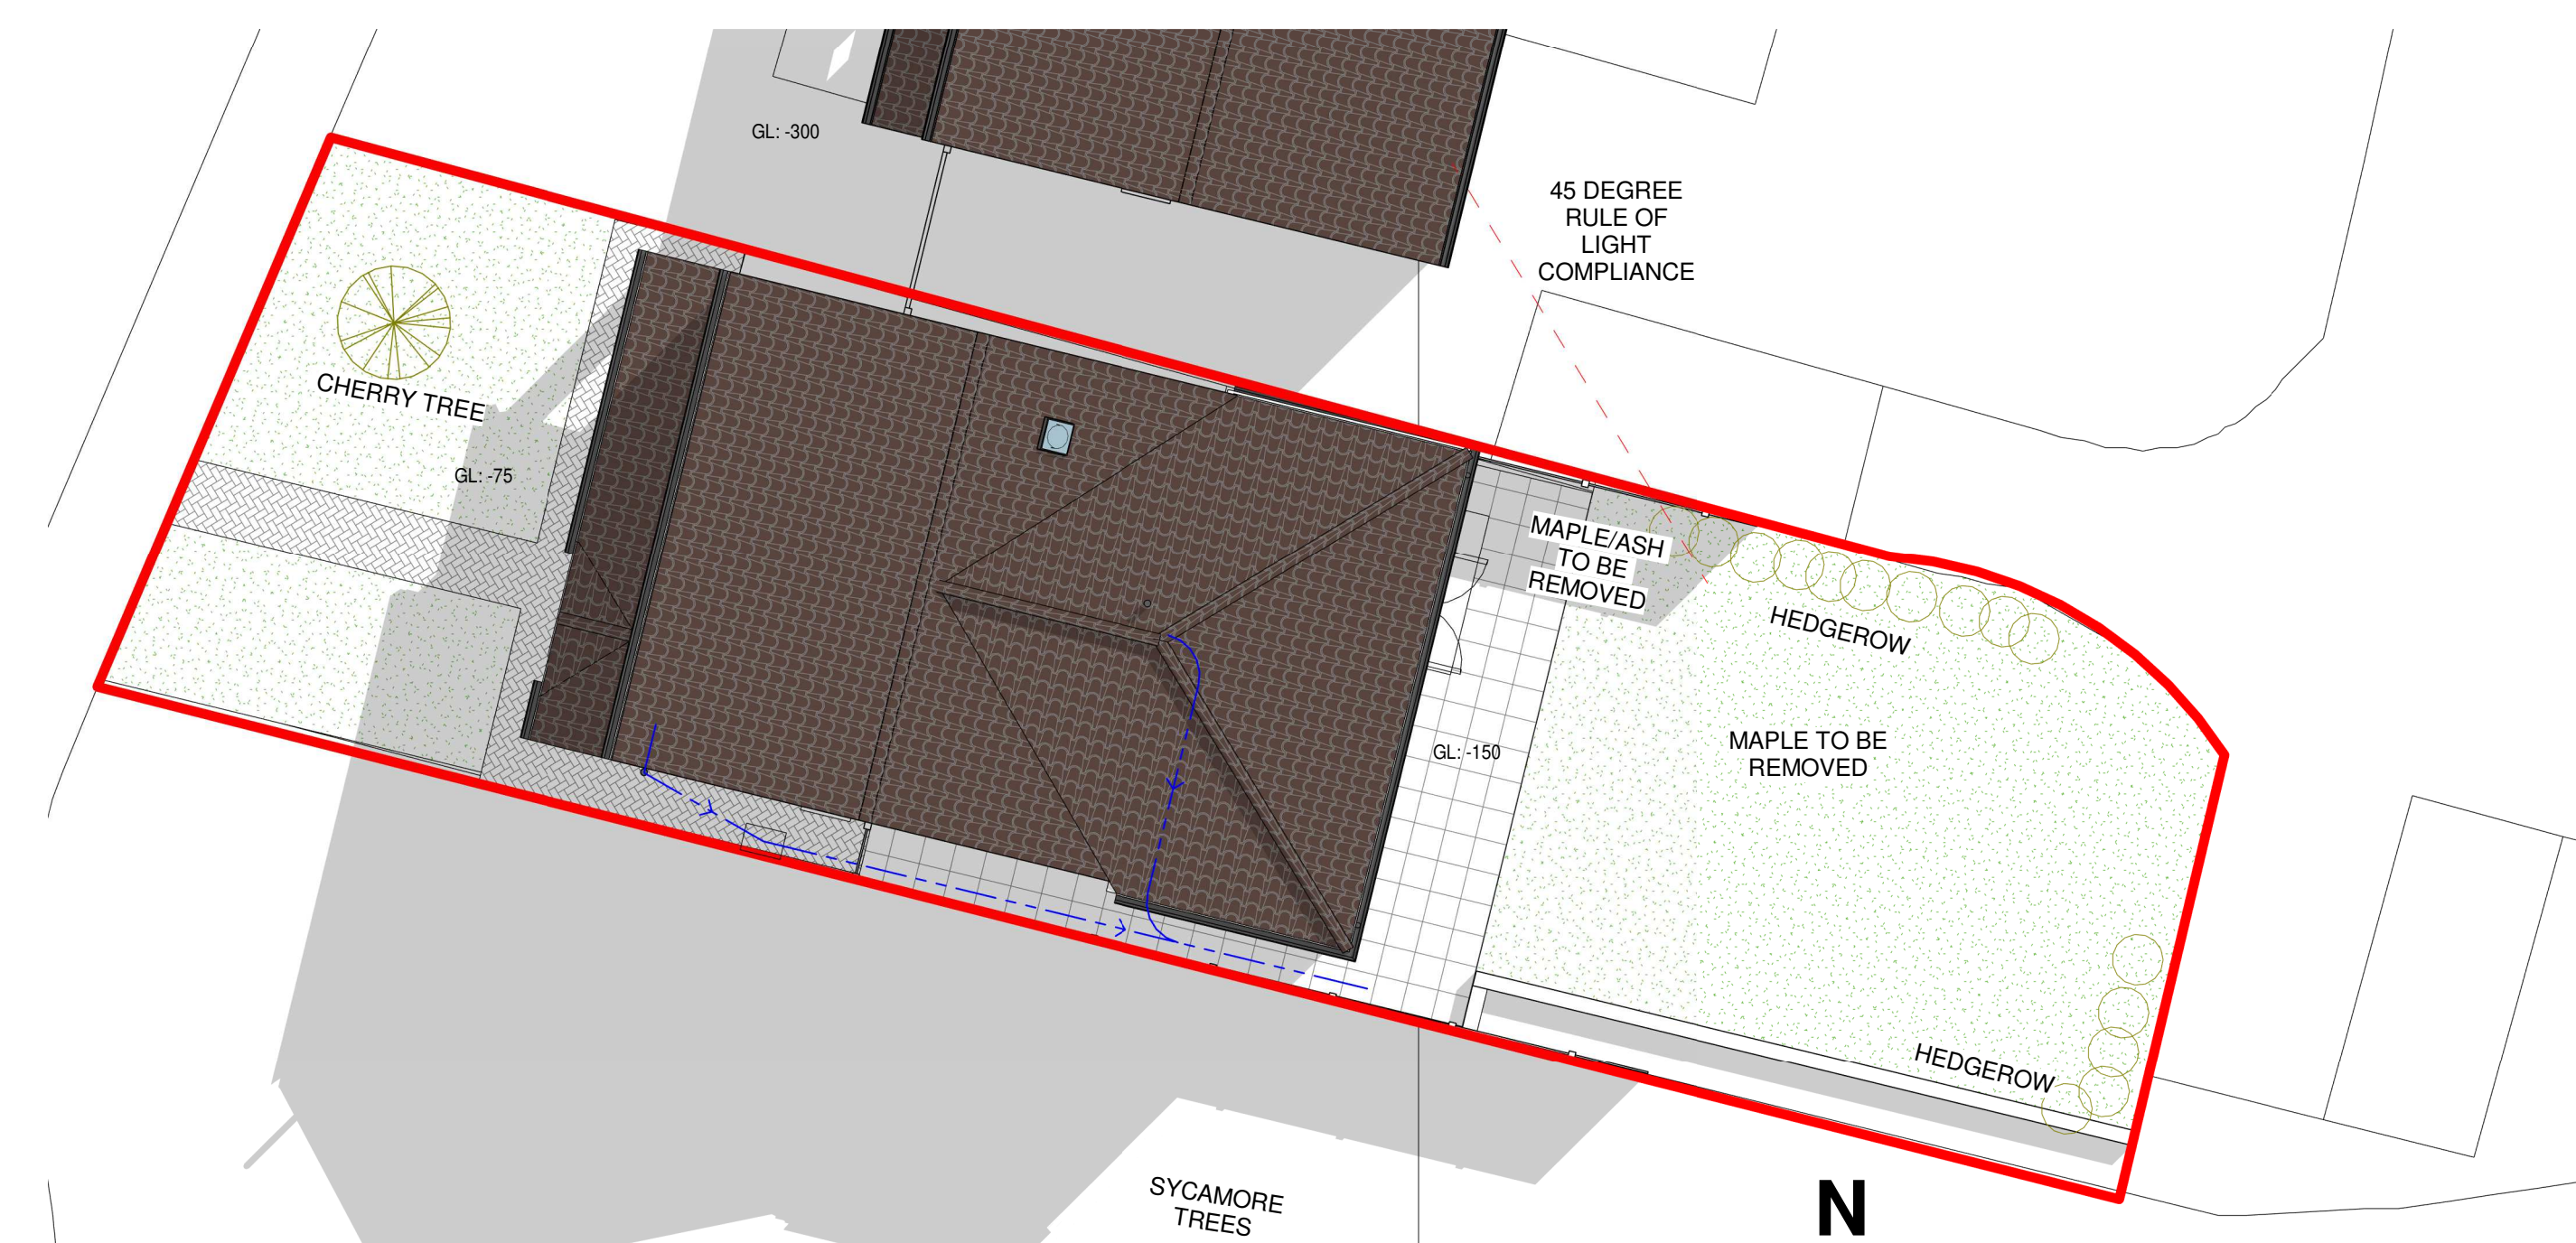

9 Proposed Site Plan/Roof Plan
1 : 100

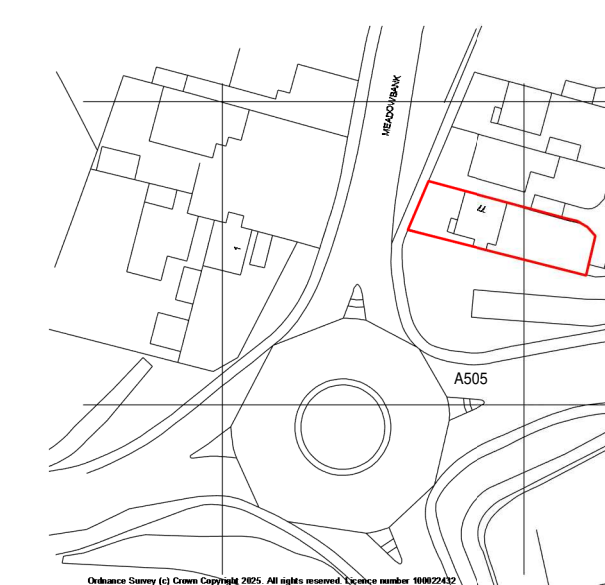


10 Location Plan
1 : 1250

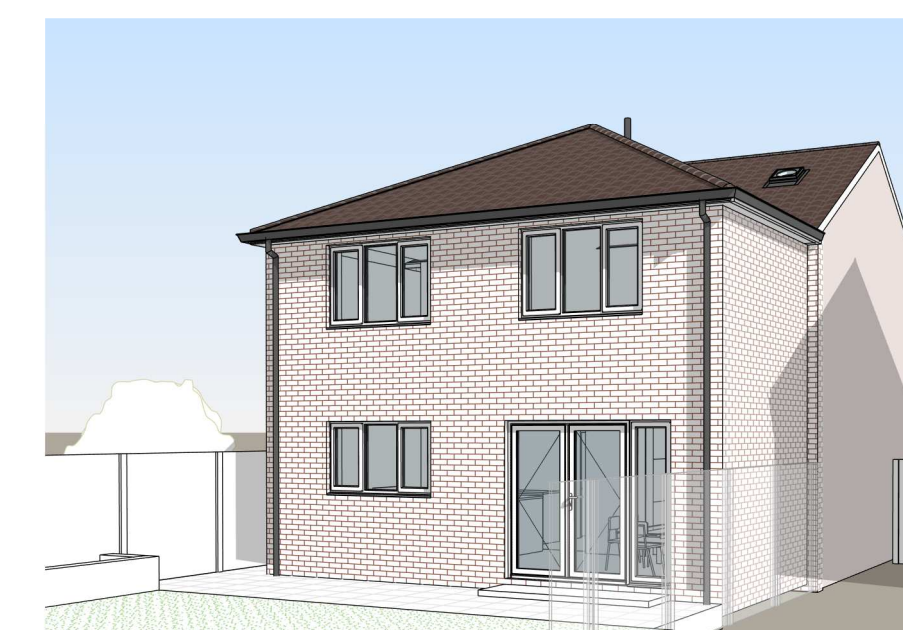

11 3D View - Rear Extension



12 3D View - Front Porch

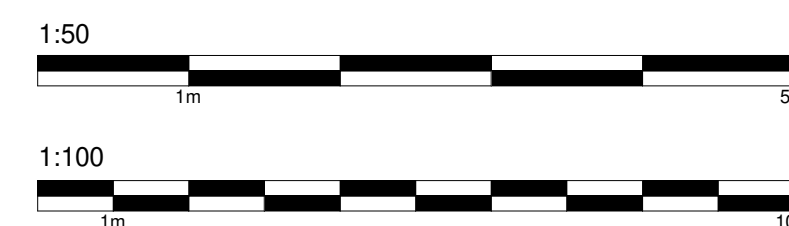

A Update Windows & 15/09/25
Doors GM



4 Brand Street, Hitchin, Hertfordshire, SG5 1HX
Tel: (01462) 440099 E-mail: hitchin@het.co.uk

CLIENT:
Mr Calay

PROJECT:
77 Meadowbank
Hitchin
Hertfordshire
SG4 0HY

DRAWING TITLE:
Double Storey Rear Extension including Porch to
Front, Replacement of Windows, Insertion of
Windows & Doors & Light Tunnel

Existing Plans, Proposed Plans,
Proposed Site Plan/Roof Plan,
Location Plan & 3D Views

SCALE:	DATE:	DRAWN:	CHECKED:
As indicated	02/09/2025	GHM	DC/TB

DWG. NO.	REV.
HET-1851/01	A