



KEY PLAN

Site Boundary

Proposed Face Brick

Proposed Roof Tiles

Landscaping

Paving



MATERIALS

Walls

Existing Face Brick

Proposed Face Brick to Match

Roof

Existing Concrete Interlocking Tile

Proposed Concrete Interlocking Tile to Match

Windows

Existing UPVc Windows

Proposed UPVc Windows & Light Tunnel

Doors


Existing UPVc Doors

Proposed Composite Door & Patio Doors




1 Proposed West Elevation

1 : 50

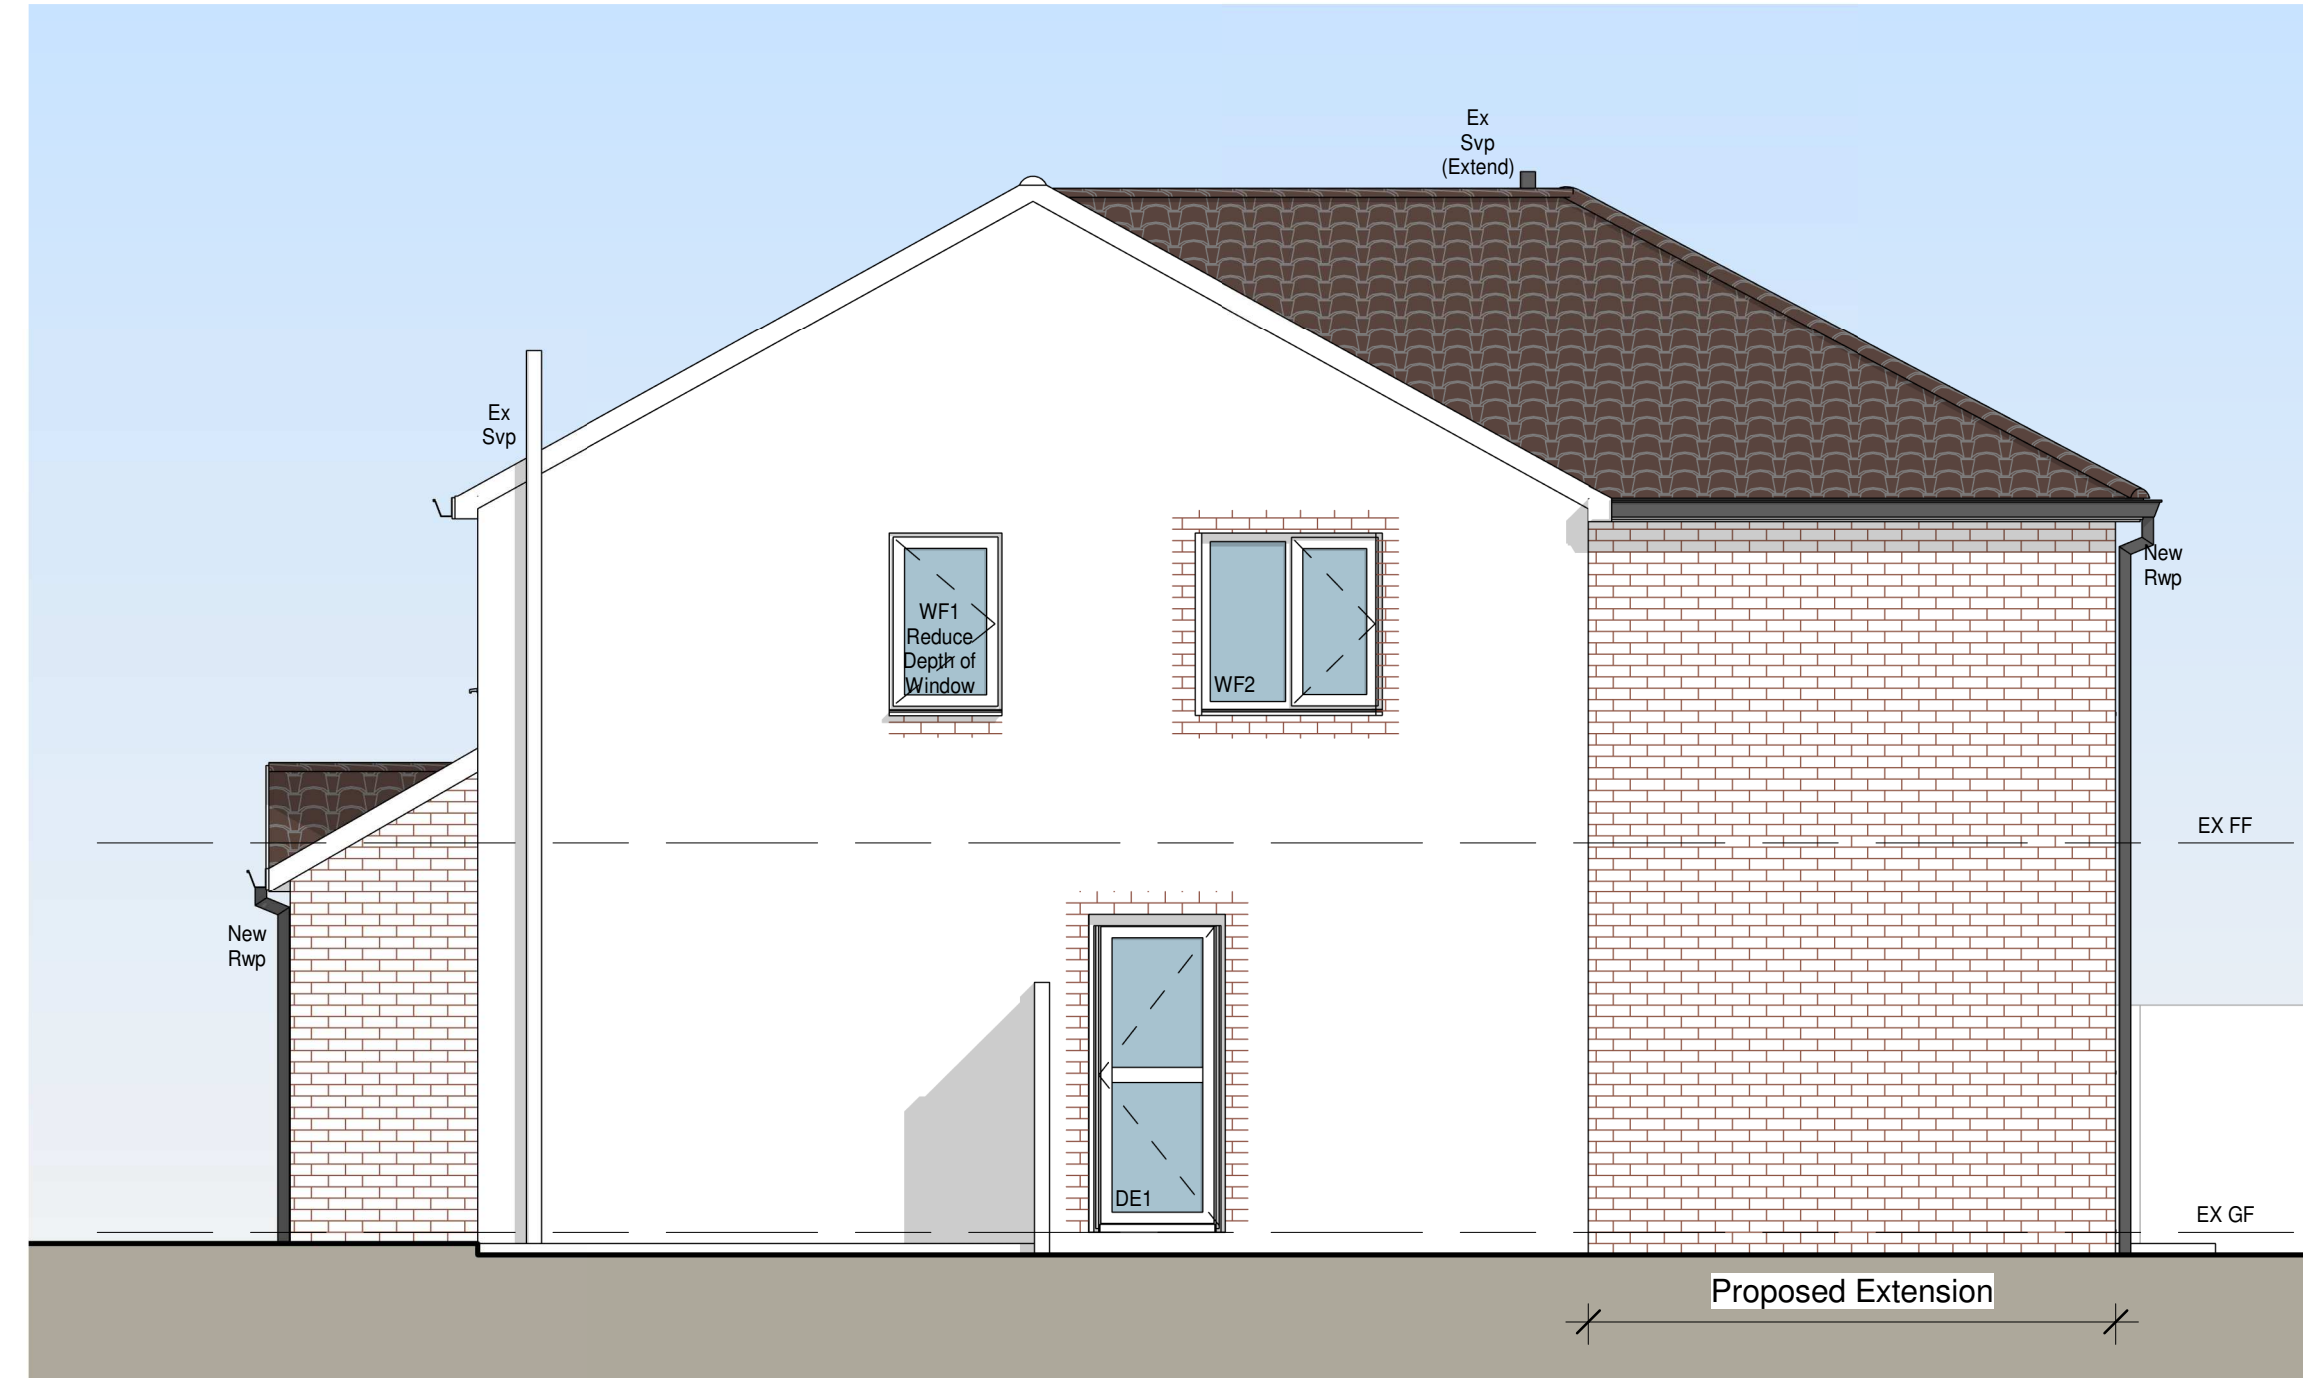


2 Proposed South Elevation

1 : 50

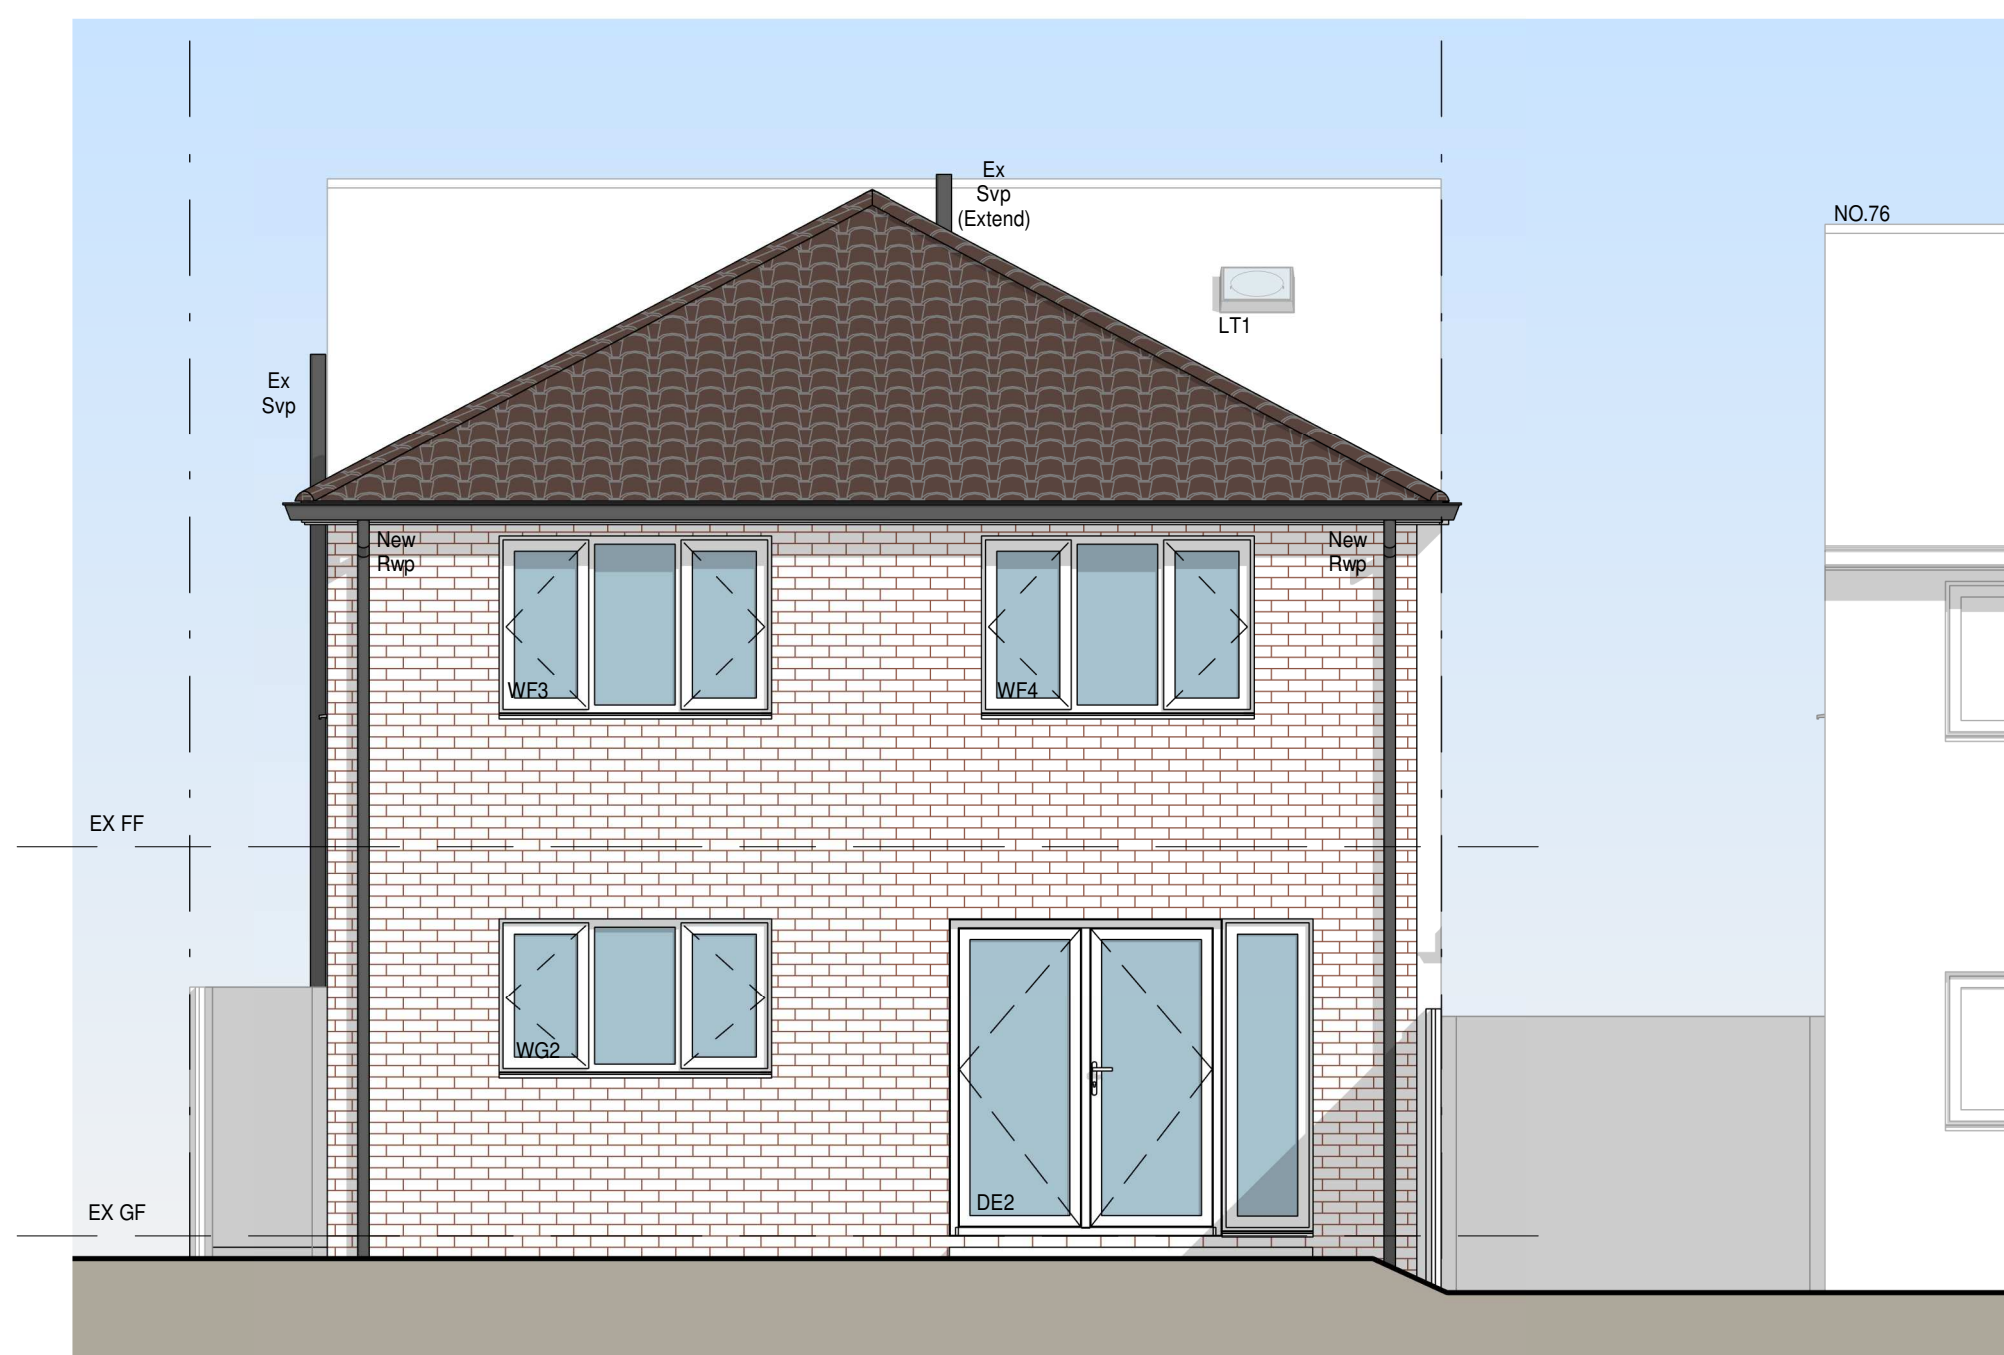

3 Proposed East Elevation

1 : 50

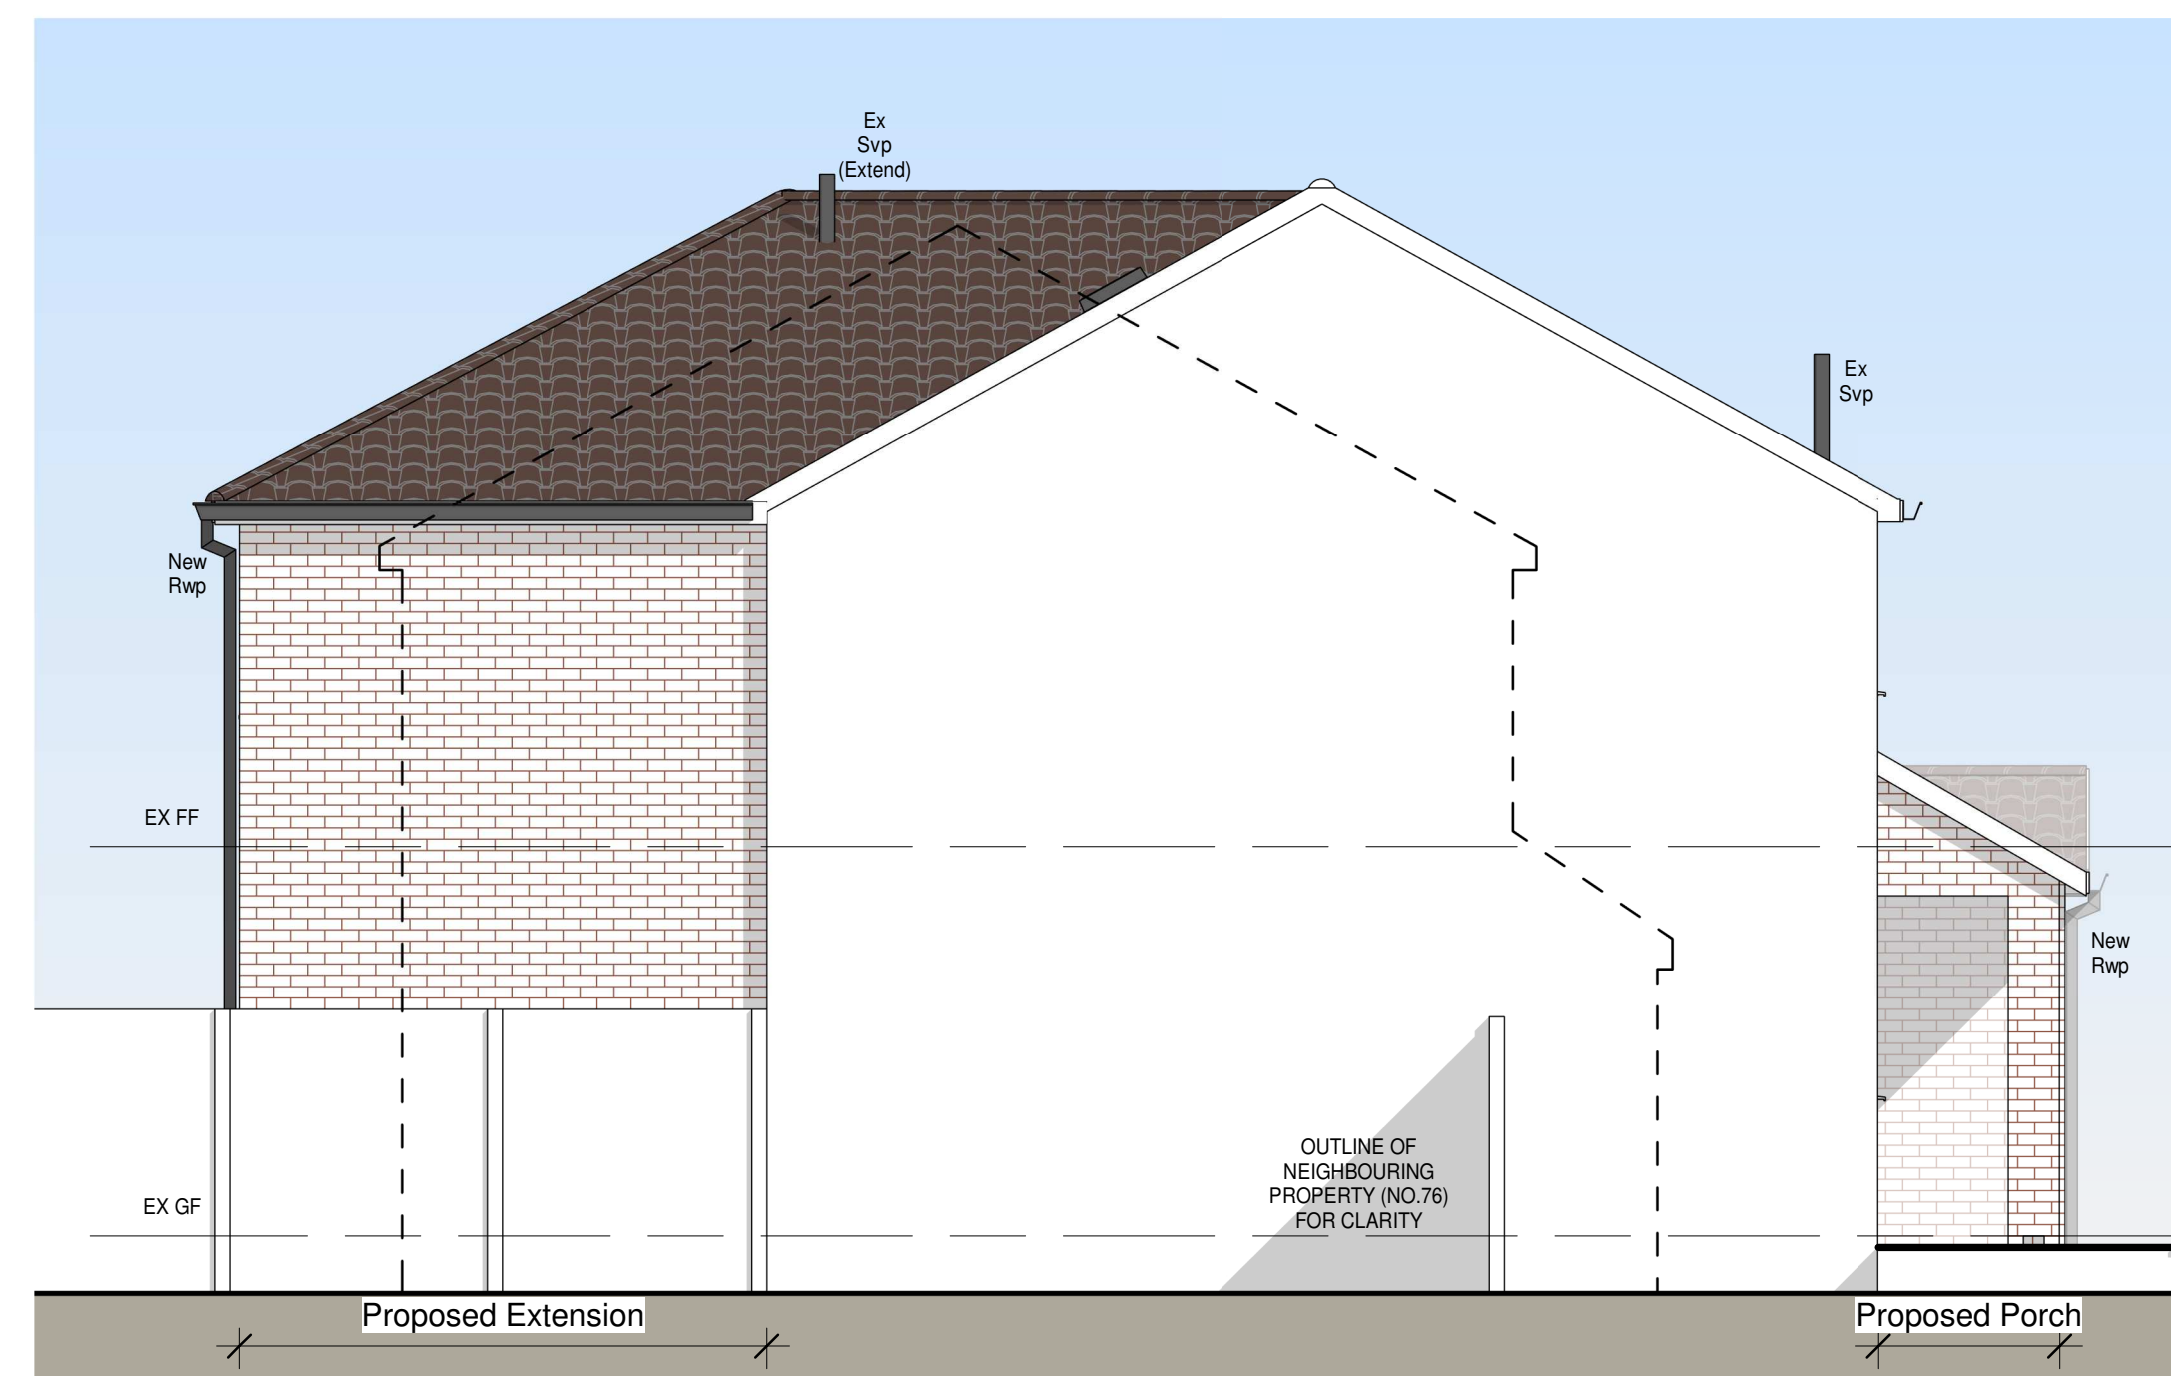

4 Proposed North Elevation

1 : 50

A Update Windows & Doors 15/09/25 GM



4 Brand Street, Hitchin, Hertfordshire, SG5 1HX

Tel: (01462) 440099 E-mail: hitchin@het.co.uk

CLIENT:

Mr Calay

PROJECT:

77 Meadowbank
Hitchin
Hertfordshire
SG4 0HY

DRAWING TITLE:

Double Storey Rear Extension including Porch to Front, Replacement of Windows, Insertion of Windows & Doors & Light Tunnel

Proposed Elevations

SCALE:	DATE:	DRAWN:	CHECKED:
1 : 50	02/09/2025	GHM	DC/TB

DWG. NO.	REV.
HET-1851/02	A