

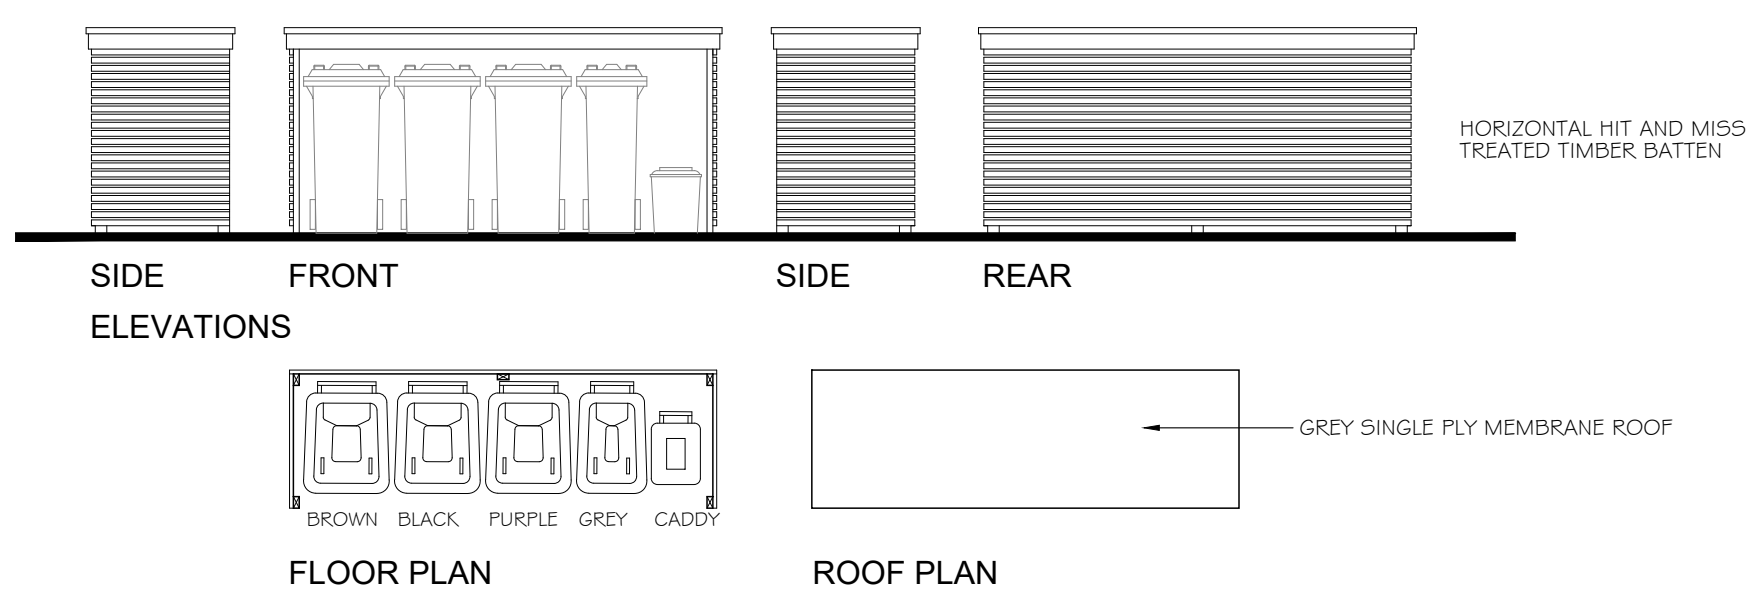


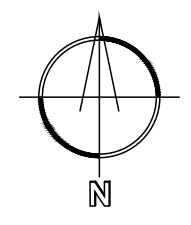

BIN STORE DETAILS 1:50

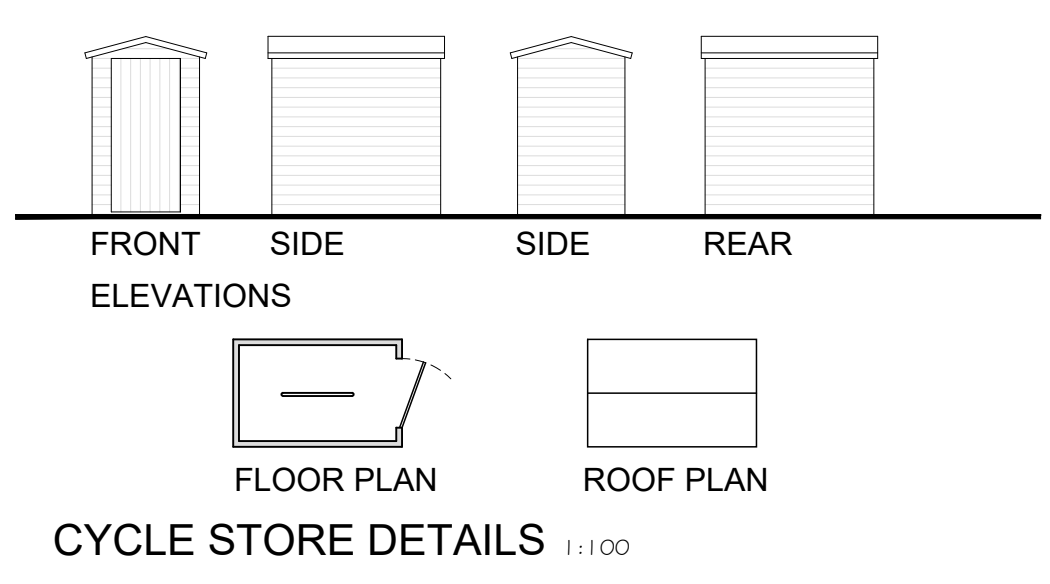

CYCLE STORE DETAILS 1:100

REV: DATE: DESCRIPTION:
DO NOT SCALE THESE DRAWINGS. USE WRITTEN DIMENSIONS ONLY.
ALL DIMENSIONS TO BE CHECKED ON SITE PRIOR TO COMMENCEMENT OF WORK.



LEVELS, CYCLE / BIN STORES

HILLCREST & TUSSUCKS
THE CAUSEWAY
THERFIELD

DATE: AUG. 25
DRAWING NO. 478.61
SCALE @ A1 1:200
REVISION

SITE PLAN 1:200

