




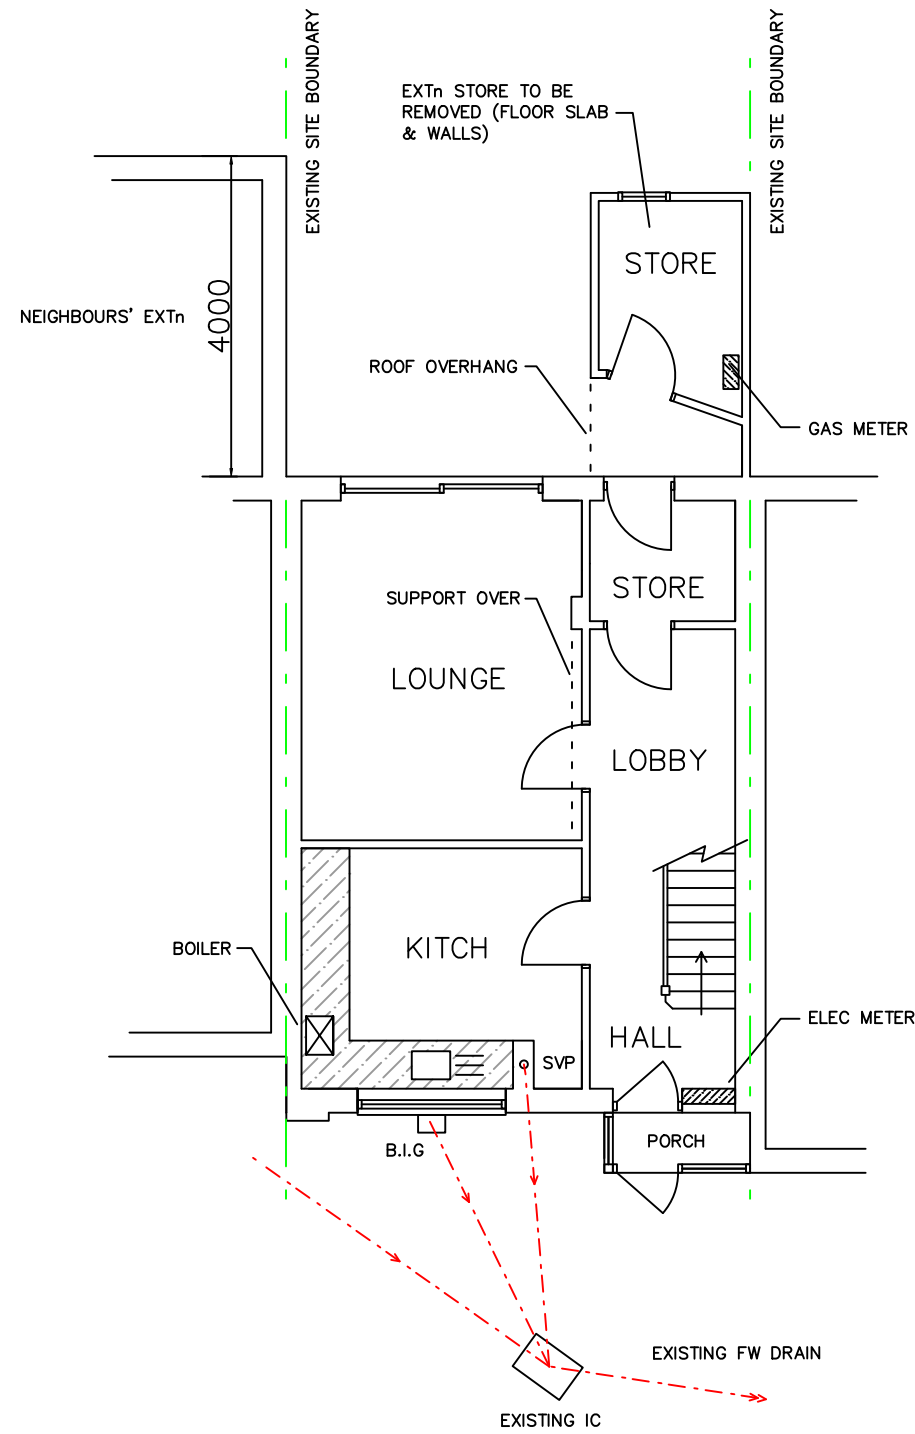

EXISTING GROUND FLOOR PLAN

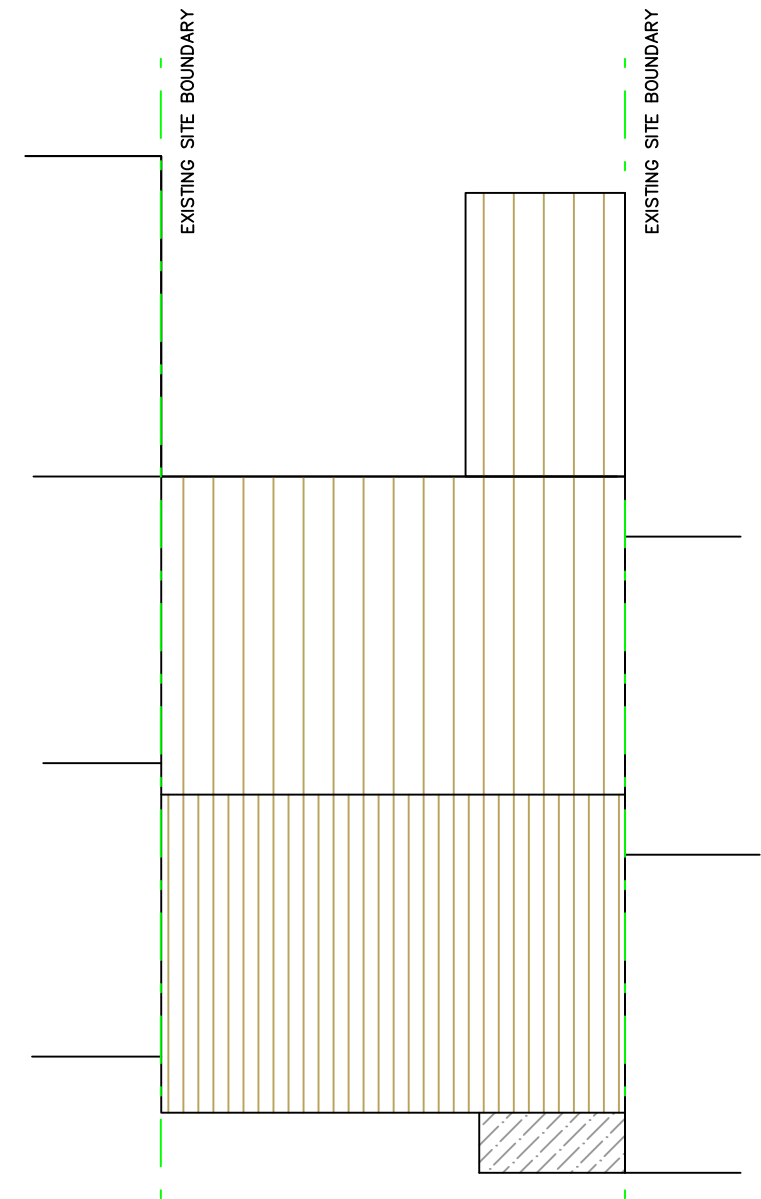

EXISTING ROOF PLAN

 

Metres @ 1:100 A3

TITLE PROPOSED EXTENSION & ALTERATIONS. EXISTING FLOOR & ROOF PLANS			
SITE ADDRESS – 49 DENBY ELLIS, LETCHWORTH GARDEN CITY, HERTFORDSHIRE, SG6 2LW			
FOR – MR & MRS SMITH			DRG. No. 001/2.
SCALE 1:100 @ A3		DATE AUG 2025	