




EXISTING FRONT ELEVATION

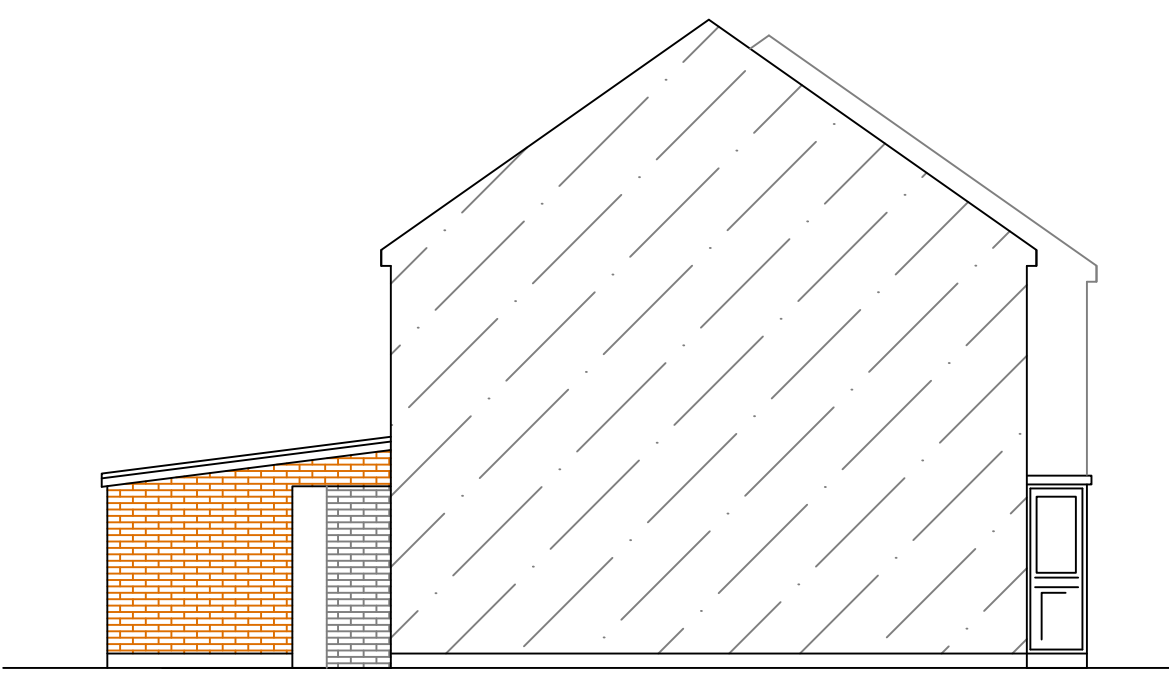

EXISTING SIDE ELEVATION



EXISTING REAR ELEVATION



Metres @ 1:100 A3

TITLE PROPOSED EXTENSION & ALTERATIONS. EXISTING ELEVATIONS			
SITE ADDRESS – 49 DENBY ELLIS, LETCHWORTH GARDEN CITY, HERTFORDSHIRE, SG6 2LW			
FOR – MR & MRS SMITH		SCALE 1:100 @ A3	DATE AUG 2025
		DRG. No.	001/1.