



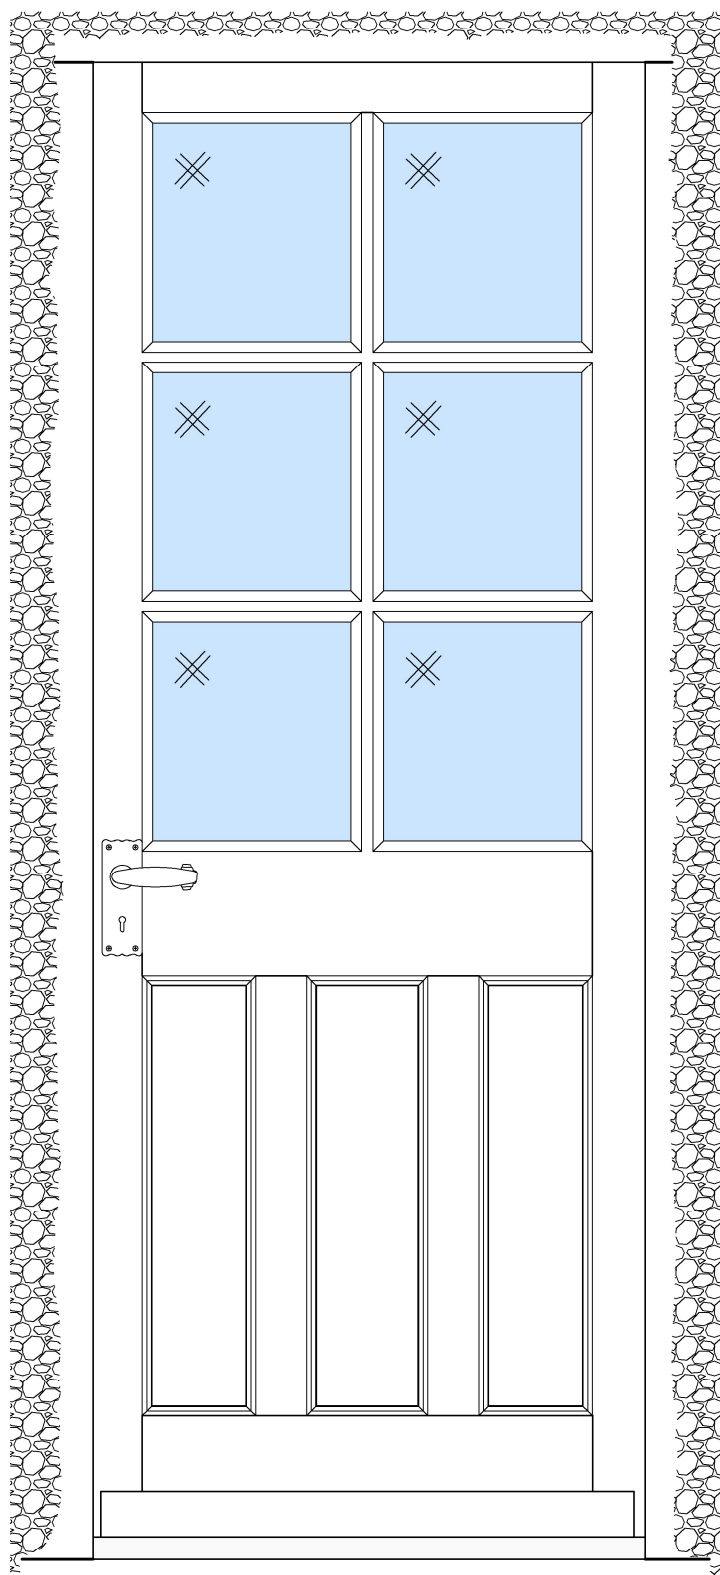

FRONT ELEVATION

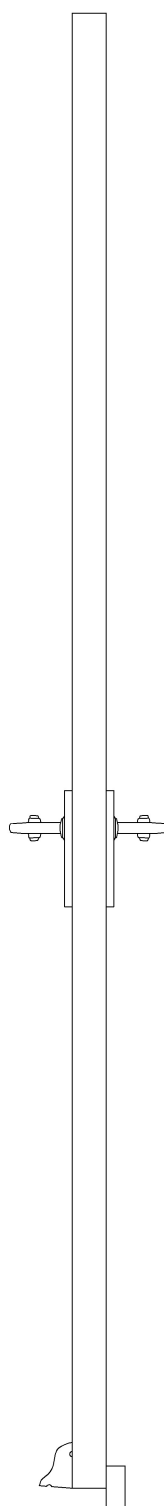

SIDE ELEVATION



METRES - 1:10 @ A4

NOTES

ALL DETAILS TO BE LIKE-FOR-LIKE MATCHING HISTORIC PROFILES AND MATERIALS.

THIS EXCLUDES

- USE OF CLEAR GLAZING INSTEAD OF EXISTING OBSCURED GLAZING.
- TIMBER FINISH TO BE STAINED RATHER THAN EXISTING BLACK PAINTED.
- STEEL MATCHING (TO BELOW) BLACK SHEEN FINISH HINGES AND MECHANICAL FIXINGS
- THE EXISTING STYLISTED IRONMONGERY HANDLES AND BOLTS TO BE CHANGED TO THE BELOW EXAMPLES.



FROM THE ANVIL BEESWAX 4" (100MM) CRANKED/ NECKED KNOB DOOR BOLT (22264).



FROM THE ANVIL SMOOTH LEVER LOCK SET (33320).

Client
**LETCWORTH GARDEN
CITY HERITAGE
FOUNDATION**
Address
**19 ROXLEY COTTAGES,
WILLIAN**

Drawing Title
**EXISTING & PROPOSED
DOOR PLAN**

Scale 1:10 @ A4 Date MAR 26 Drawn JT

RAPLEYS

40-50 Station Road,
Cambridge, CB1 2JH
Tel: 03707 776292 www.rapleys.co.uk

DRAWING NO. 26-00135 01