




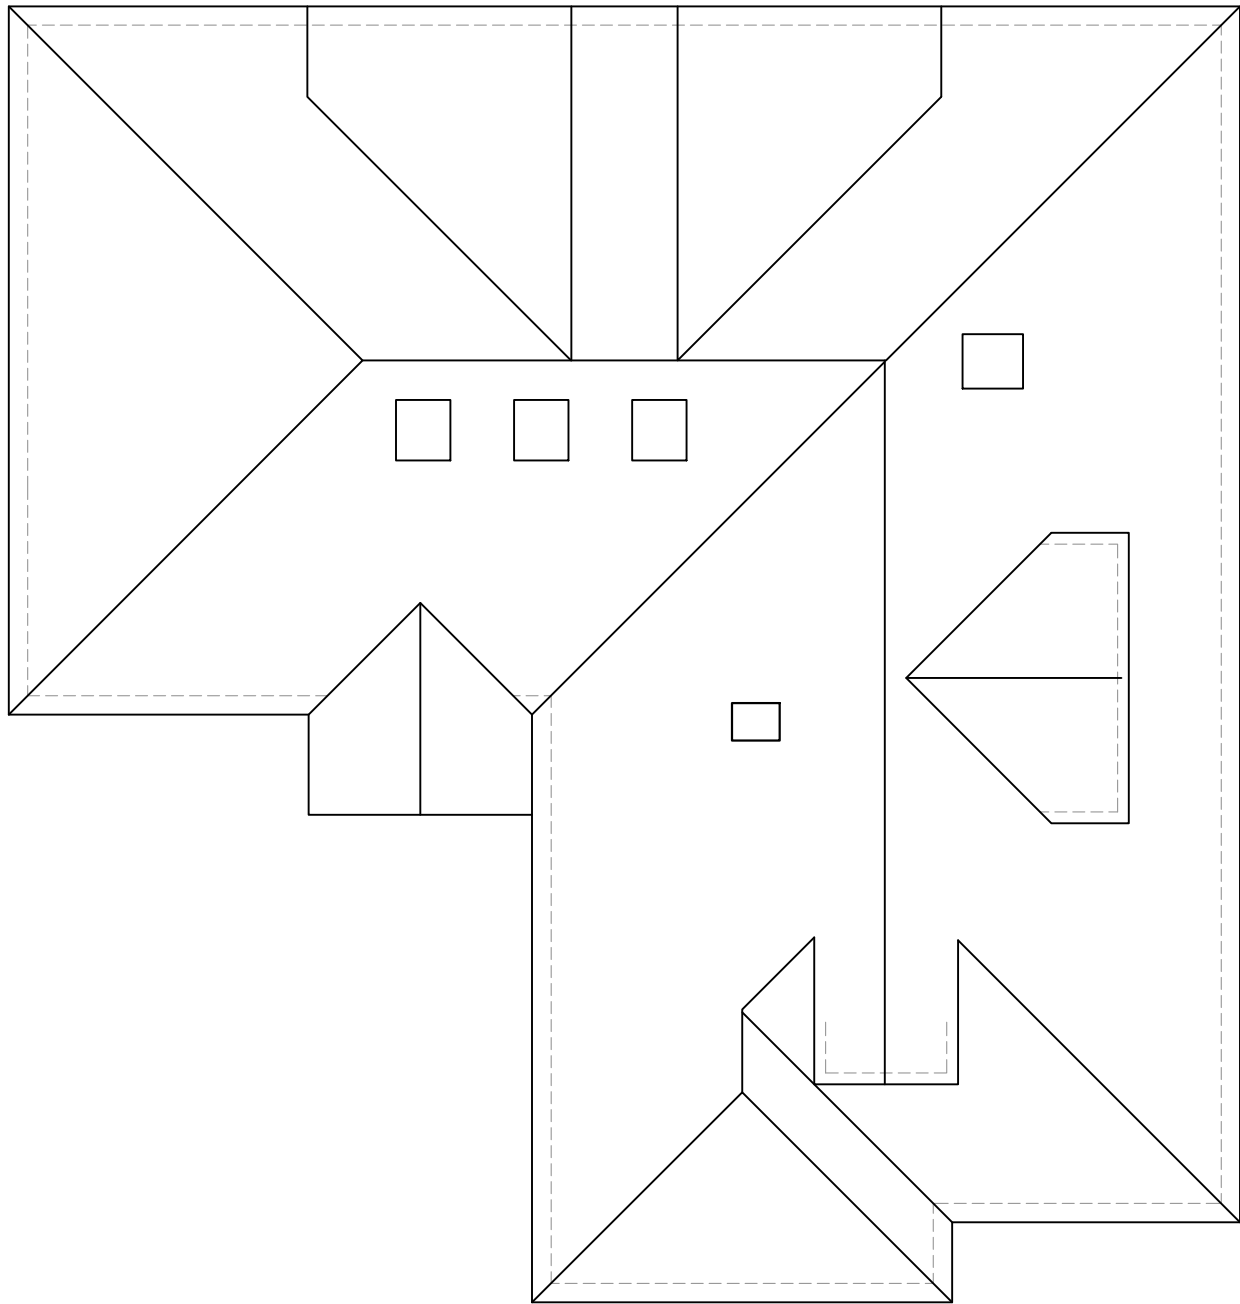

EXISTING ROOF PLAN

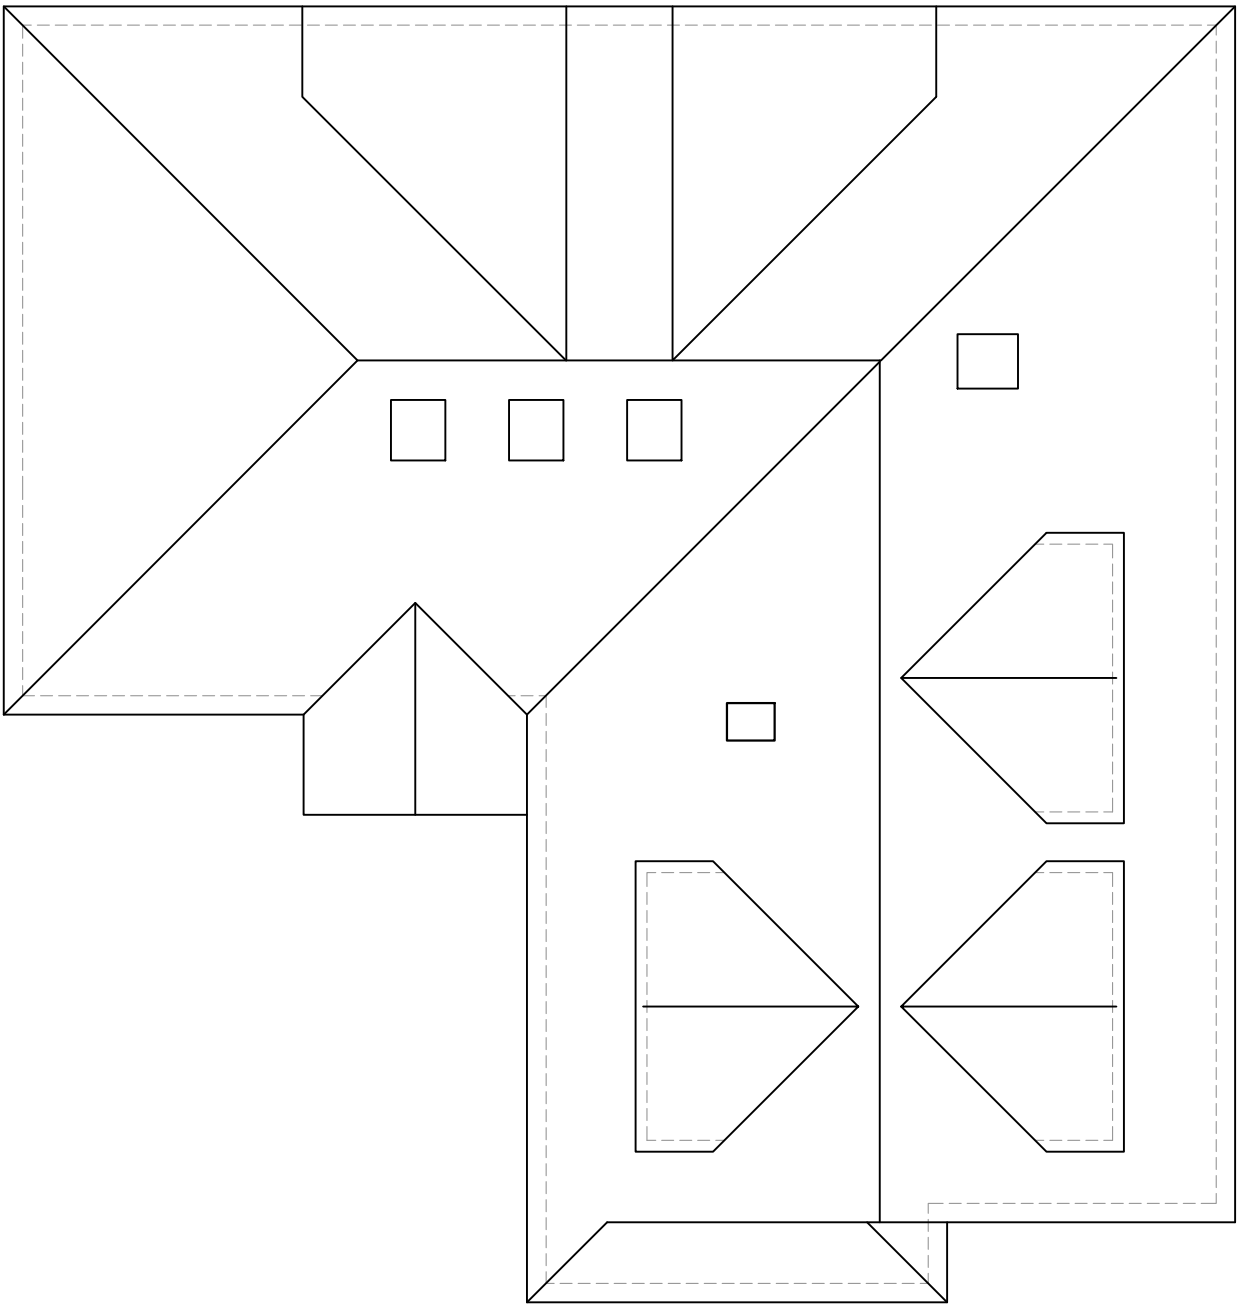

PROPOSED ROOF PLAN

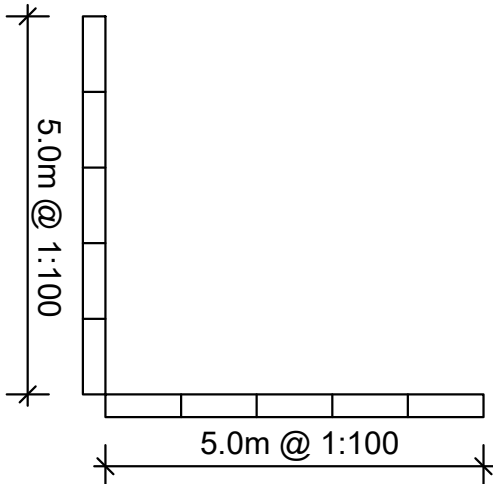

Rev.	Description.	Date.
------	--------------	-------

AT Design (Welwyn) Ltd
Architectual Design Services
30C High Street, Welwyn, Herts AL6 9EQ
Tel: 07931703297 - email: adamtrigg@hotmail.com

Title; Proposed roof alterations
Maid Marion, Rabley Heath Road,
Welwyn, Herts, AL6 9UF
Existing and proposed roof plans

Scale : 1:100 at A3 Date : Oct 2024	Drawn by: AT
--	--------------

Drg.No: AT1217-06