
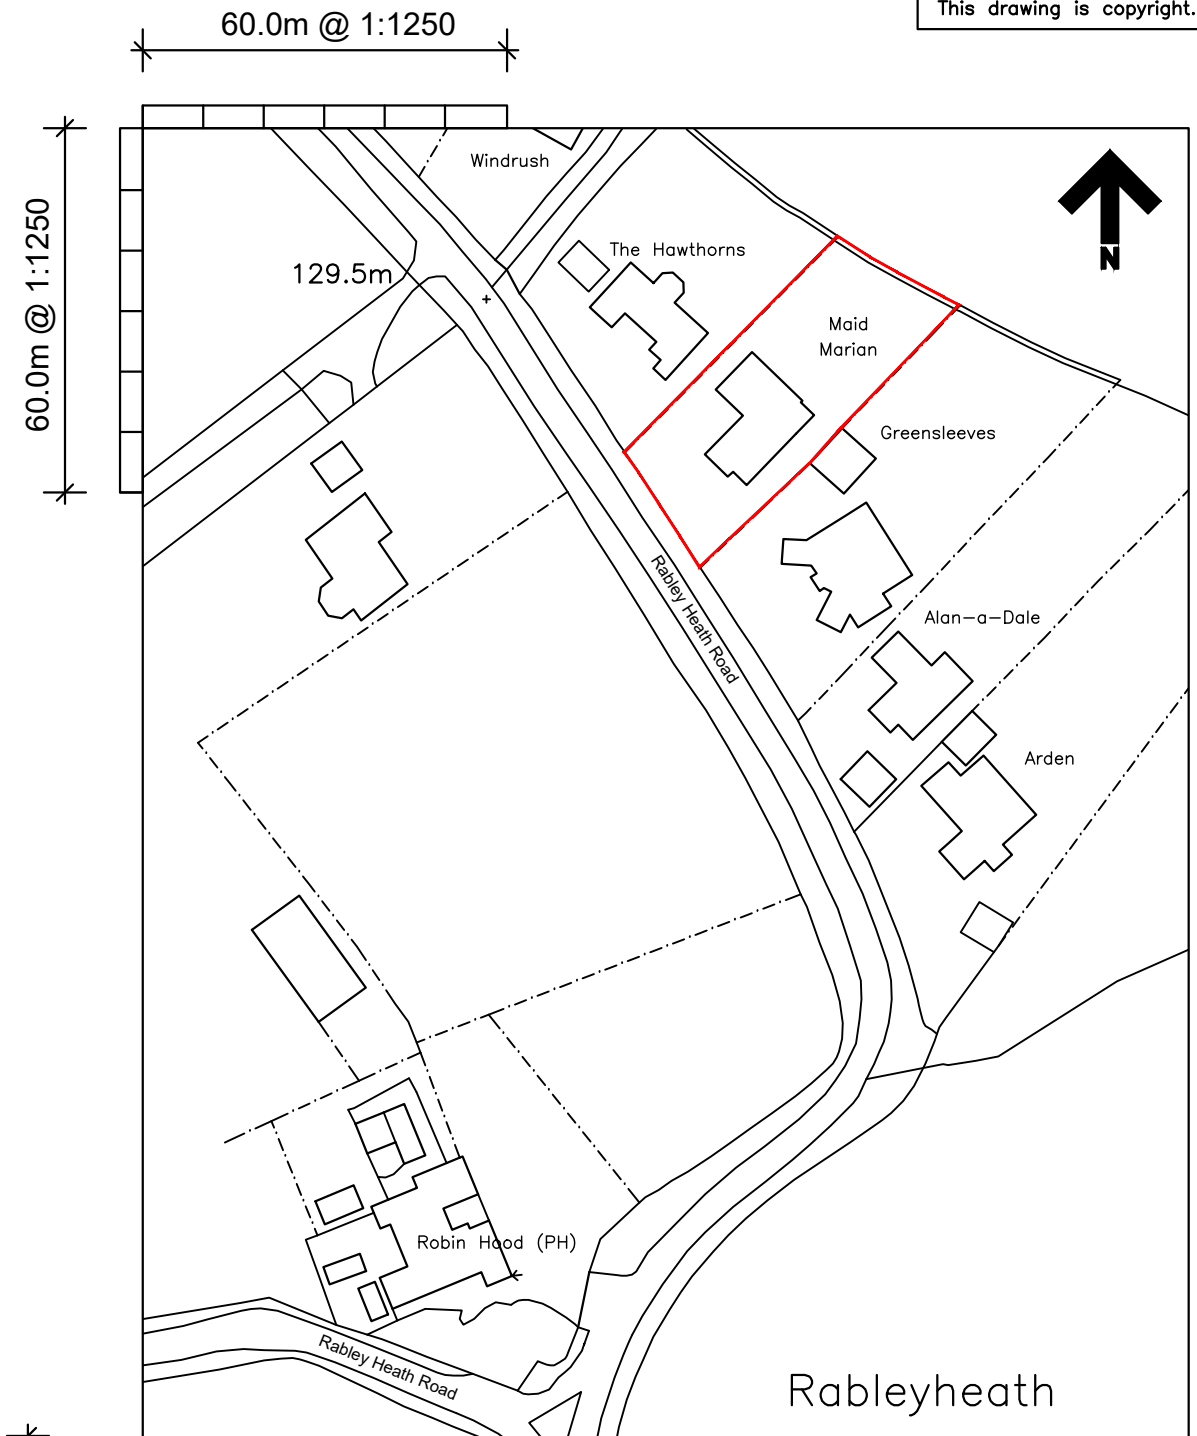


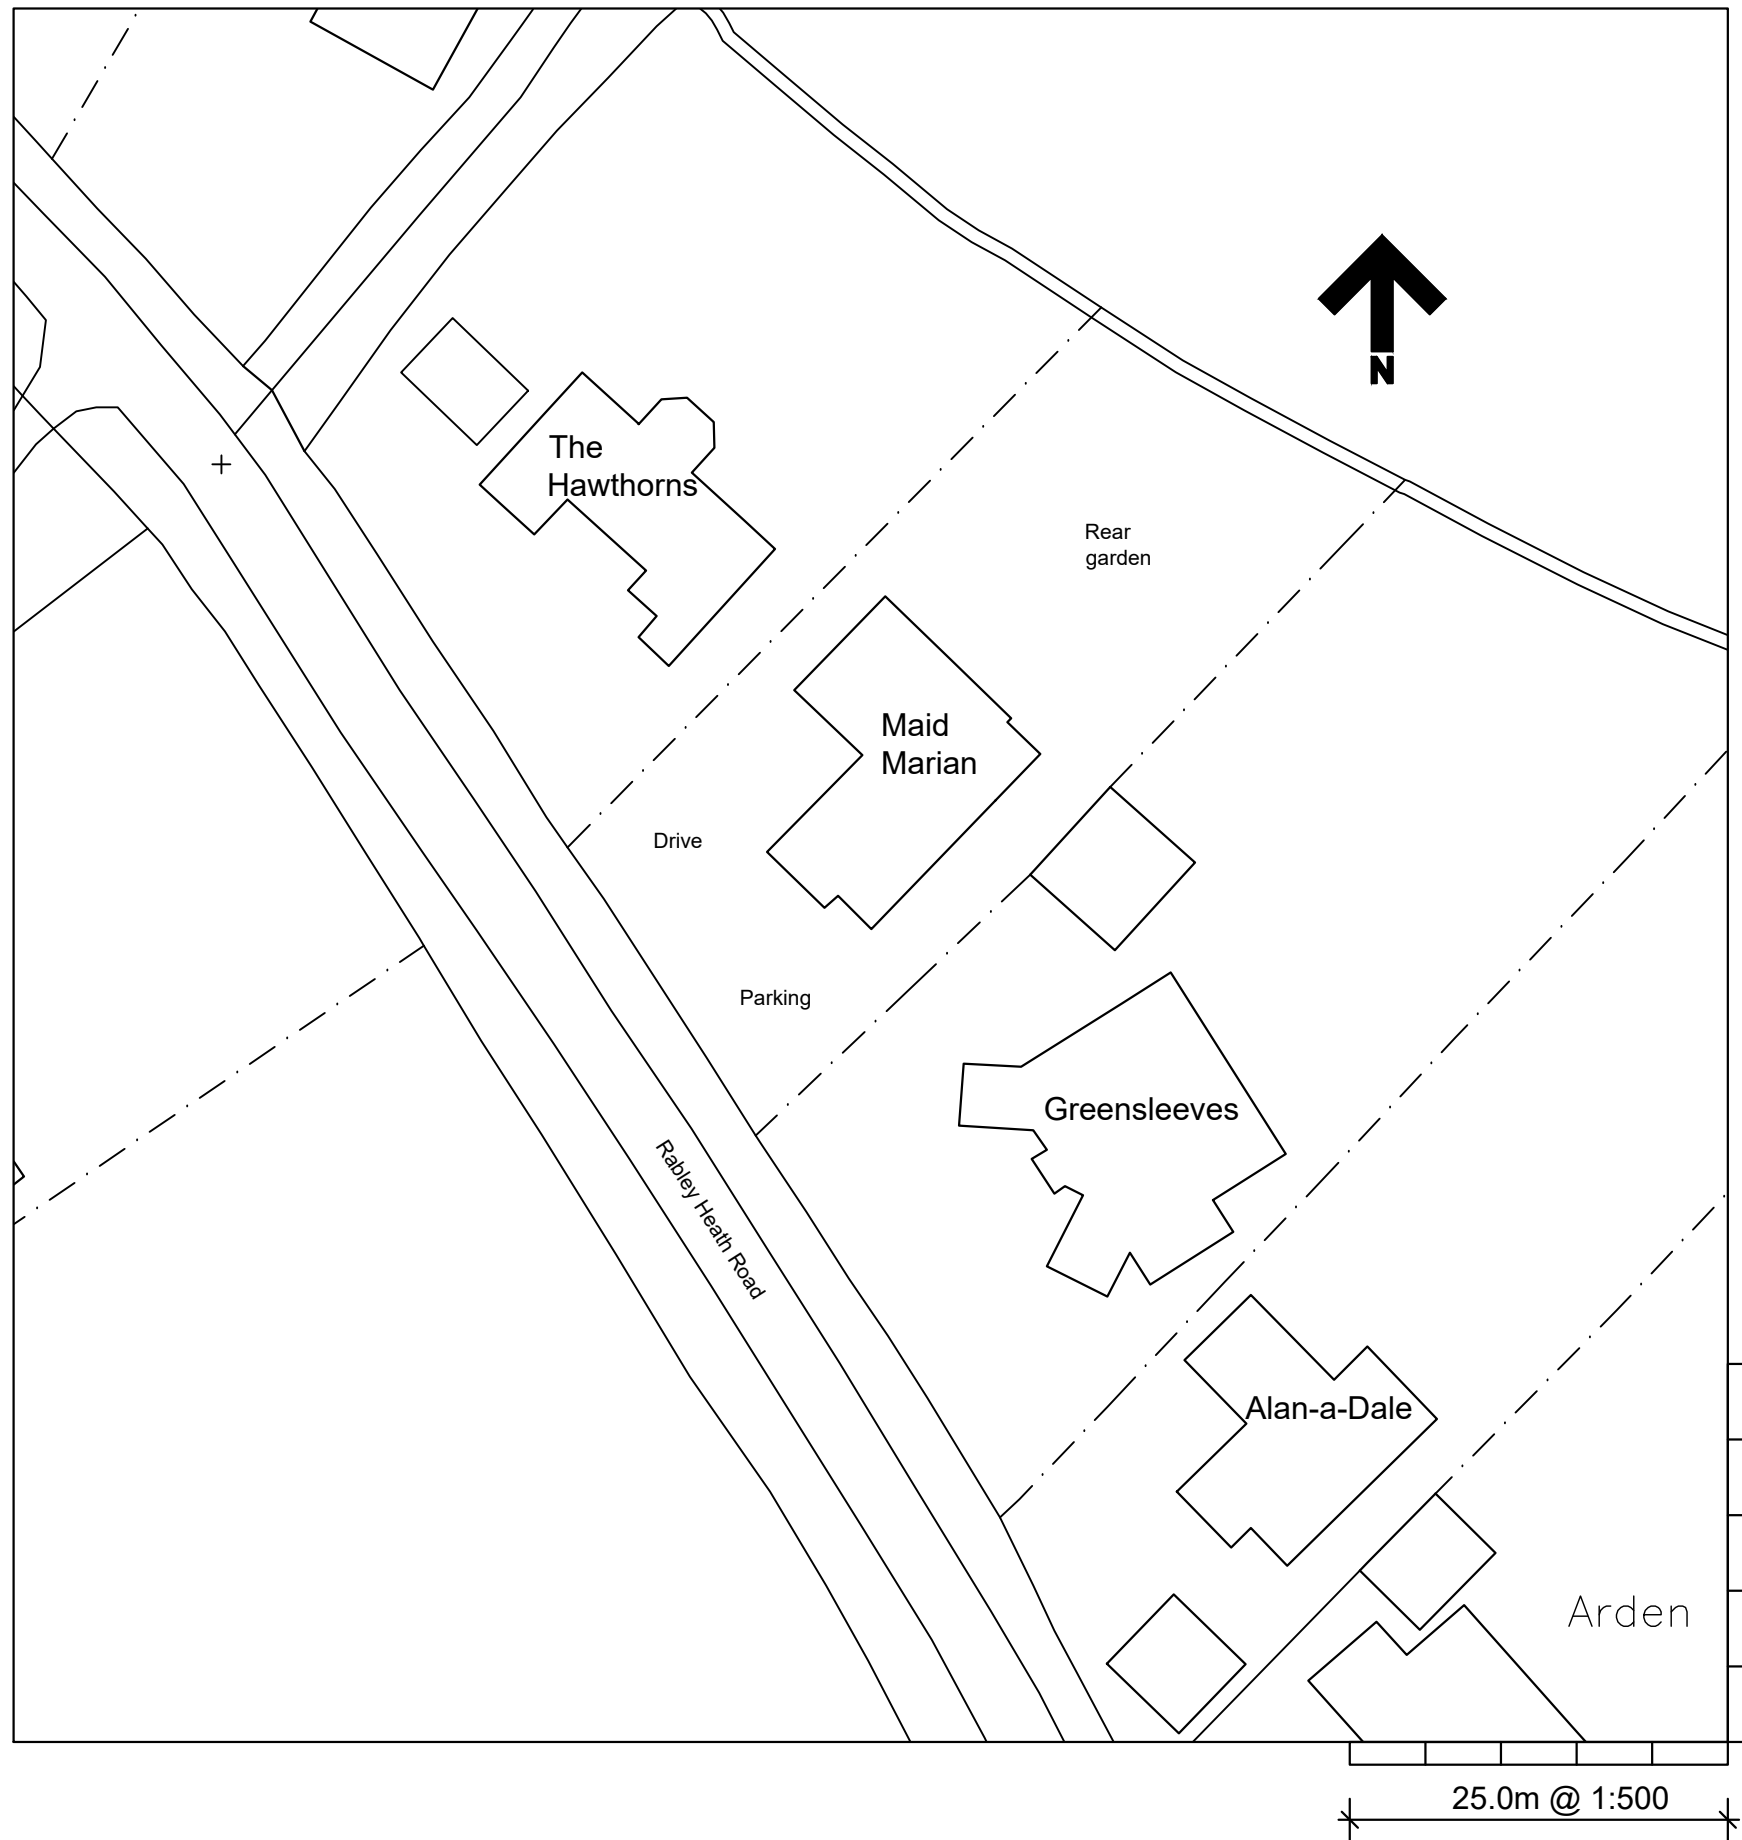

Site Location Plan 1:1250

Rev.

Description.

Date.

AT Design (Welwyn) Ltd  
Architctual Design Services  
30C High Street, Welwyn, Herts AL6 9EQ  
Tel: 07931703297 - email: adamtrigg@hotmail.com

Title: Proposed roof alterations  
Maid Marion, Rabley Heath Road,  
Welwyn, Herts, AL6 9UF  
Site plan and location plan

Scale : 1:500 at A3  
Date : Oct 2024

Drawn by: AT

Drg.No: AT1217-01