




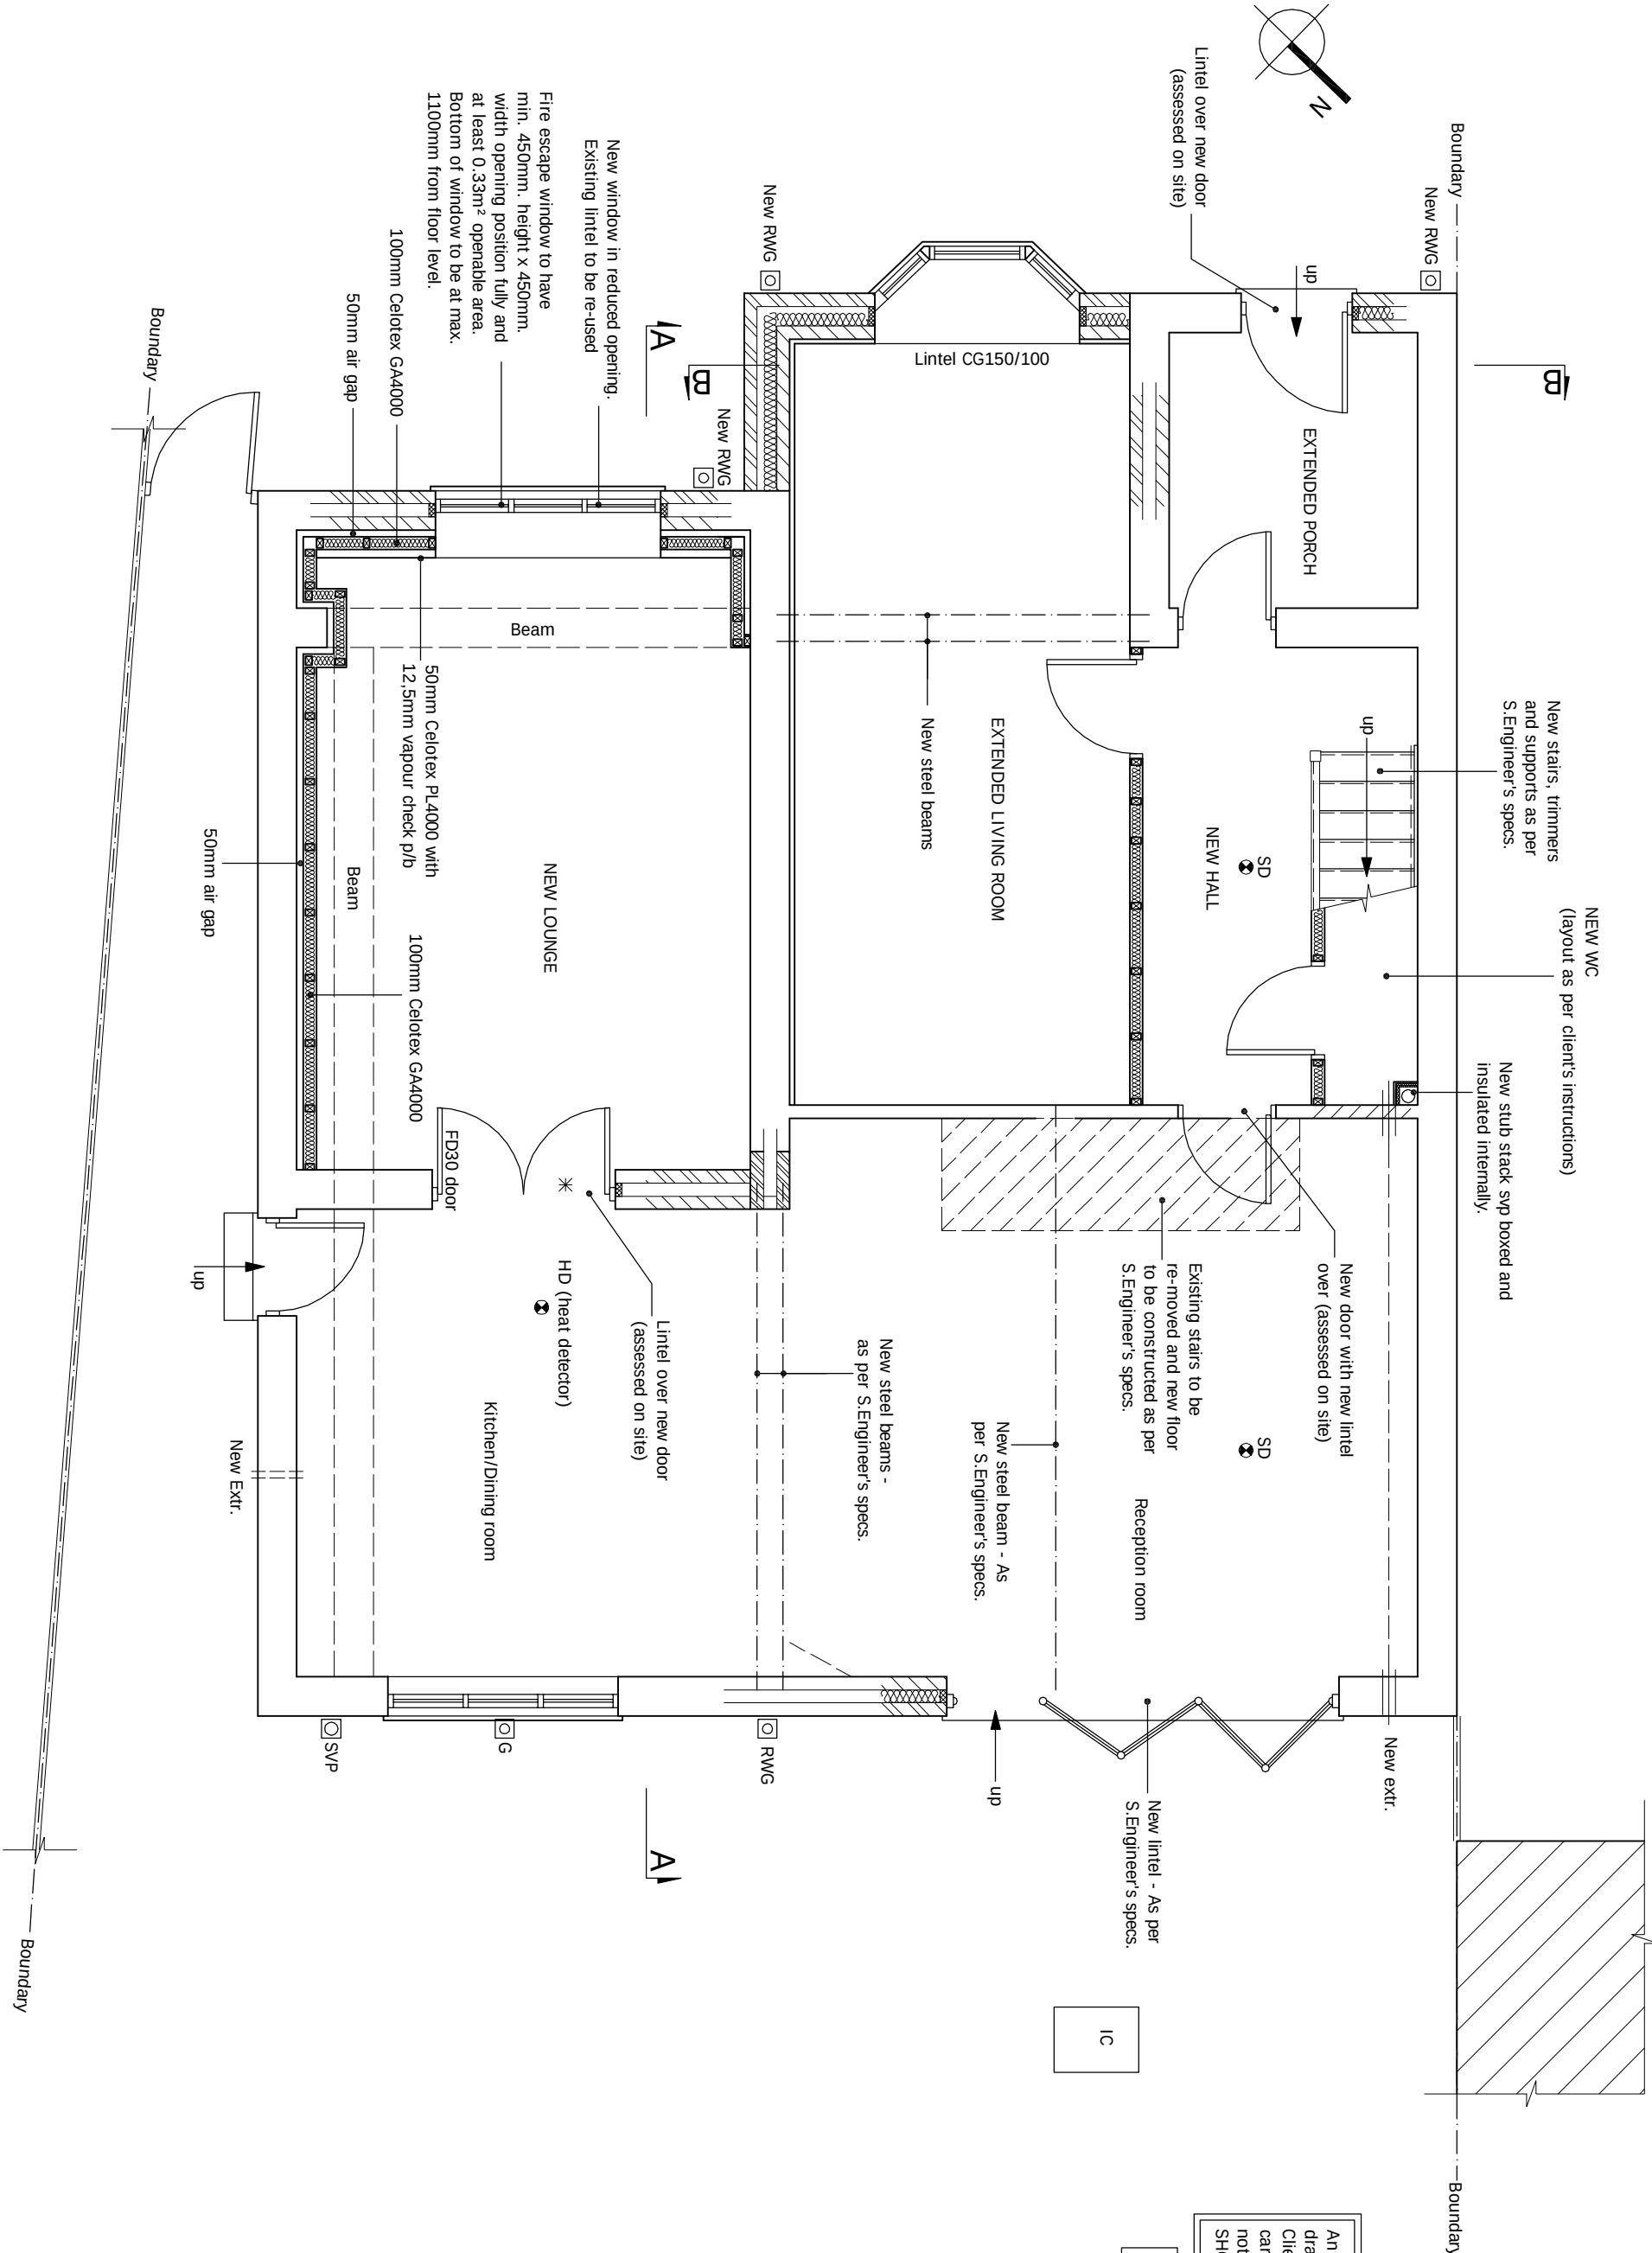


PROPOSED GROUND FLOOR PLAN
scale 1:50

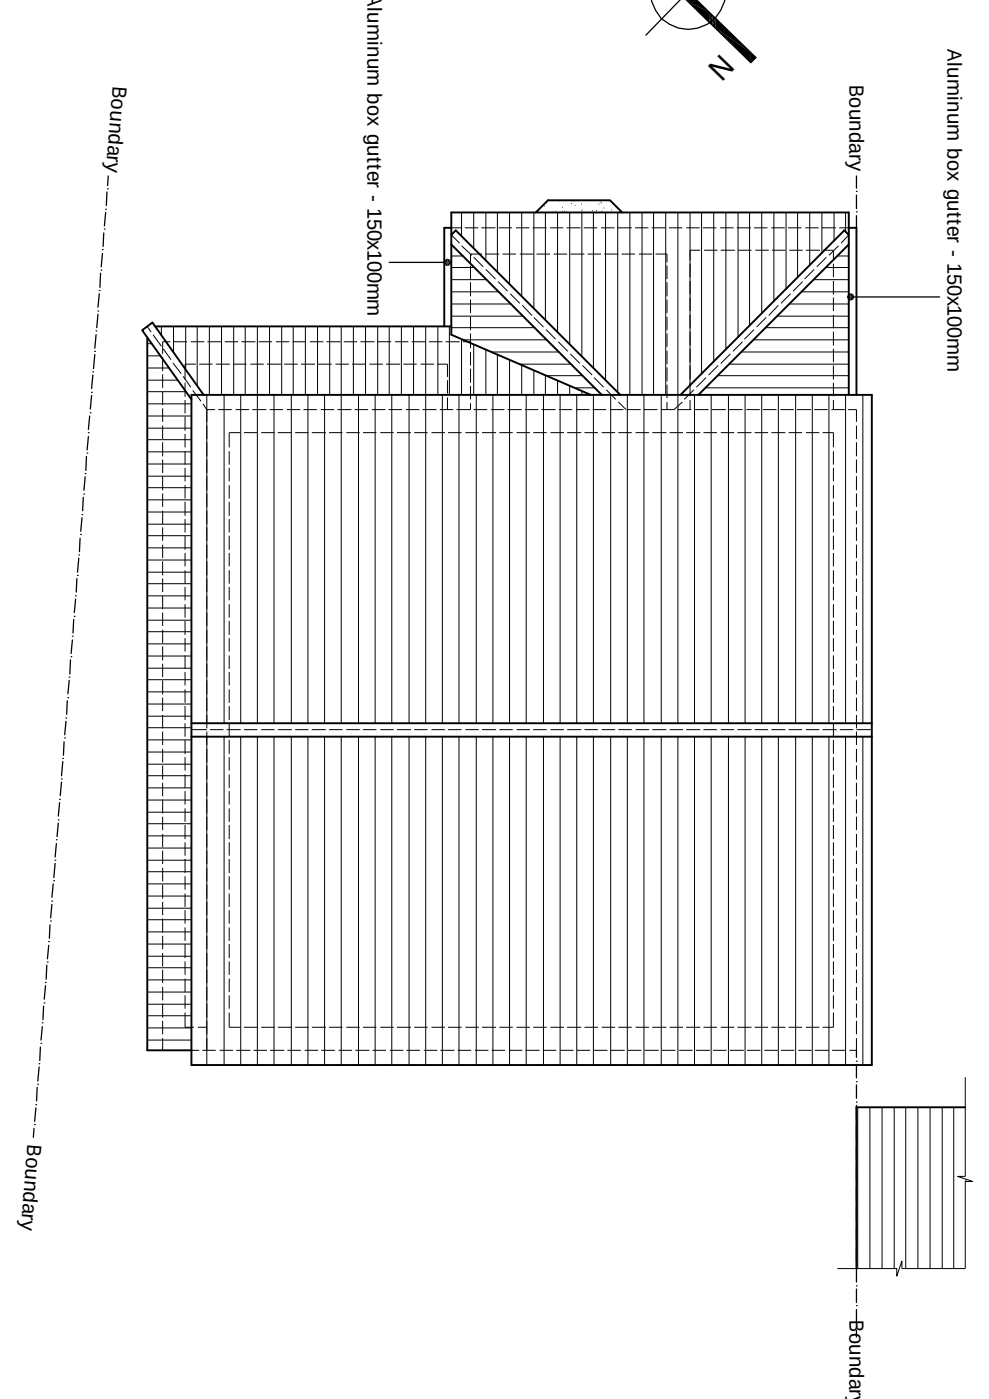


PROPOSED ROOF PLAN
scale 1:100

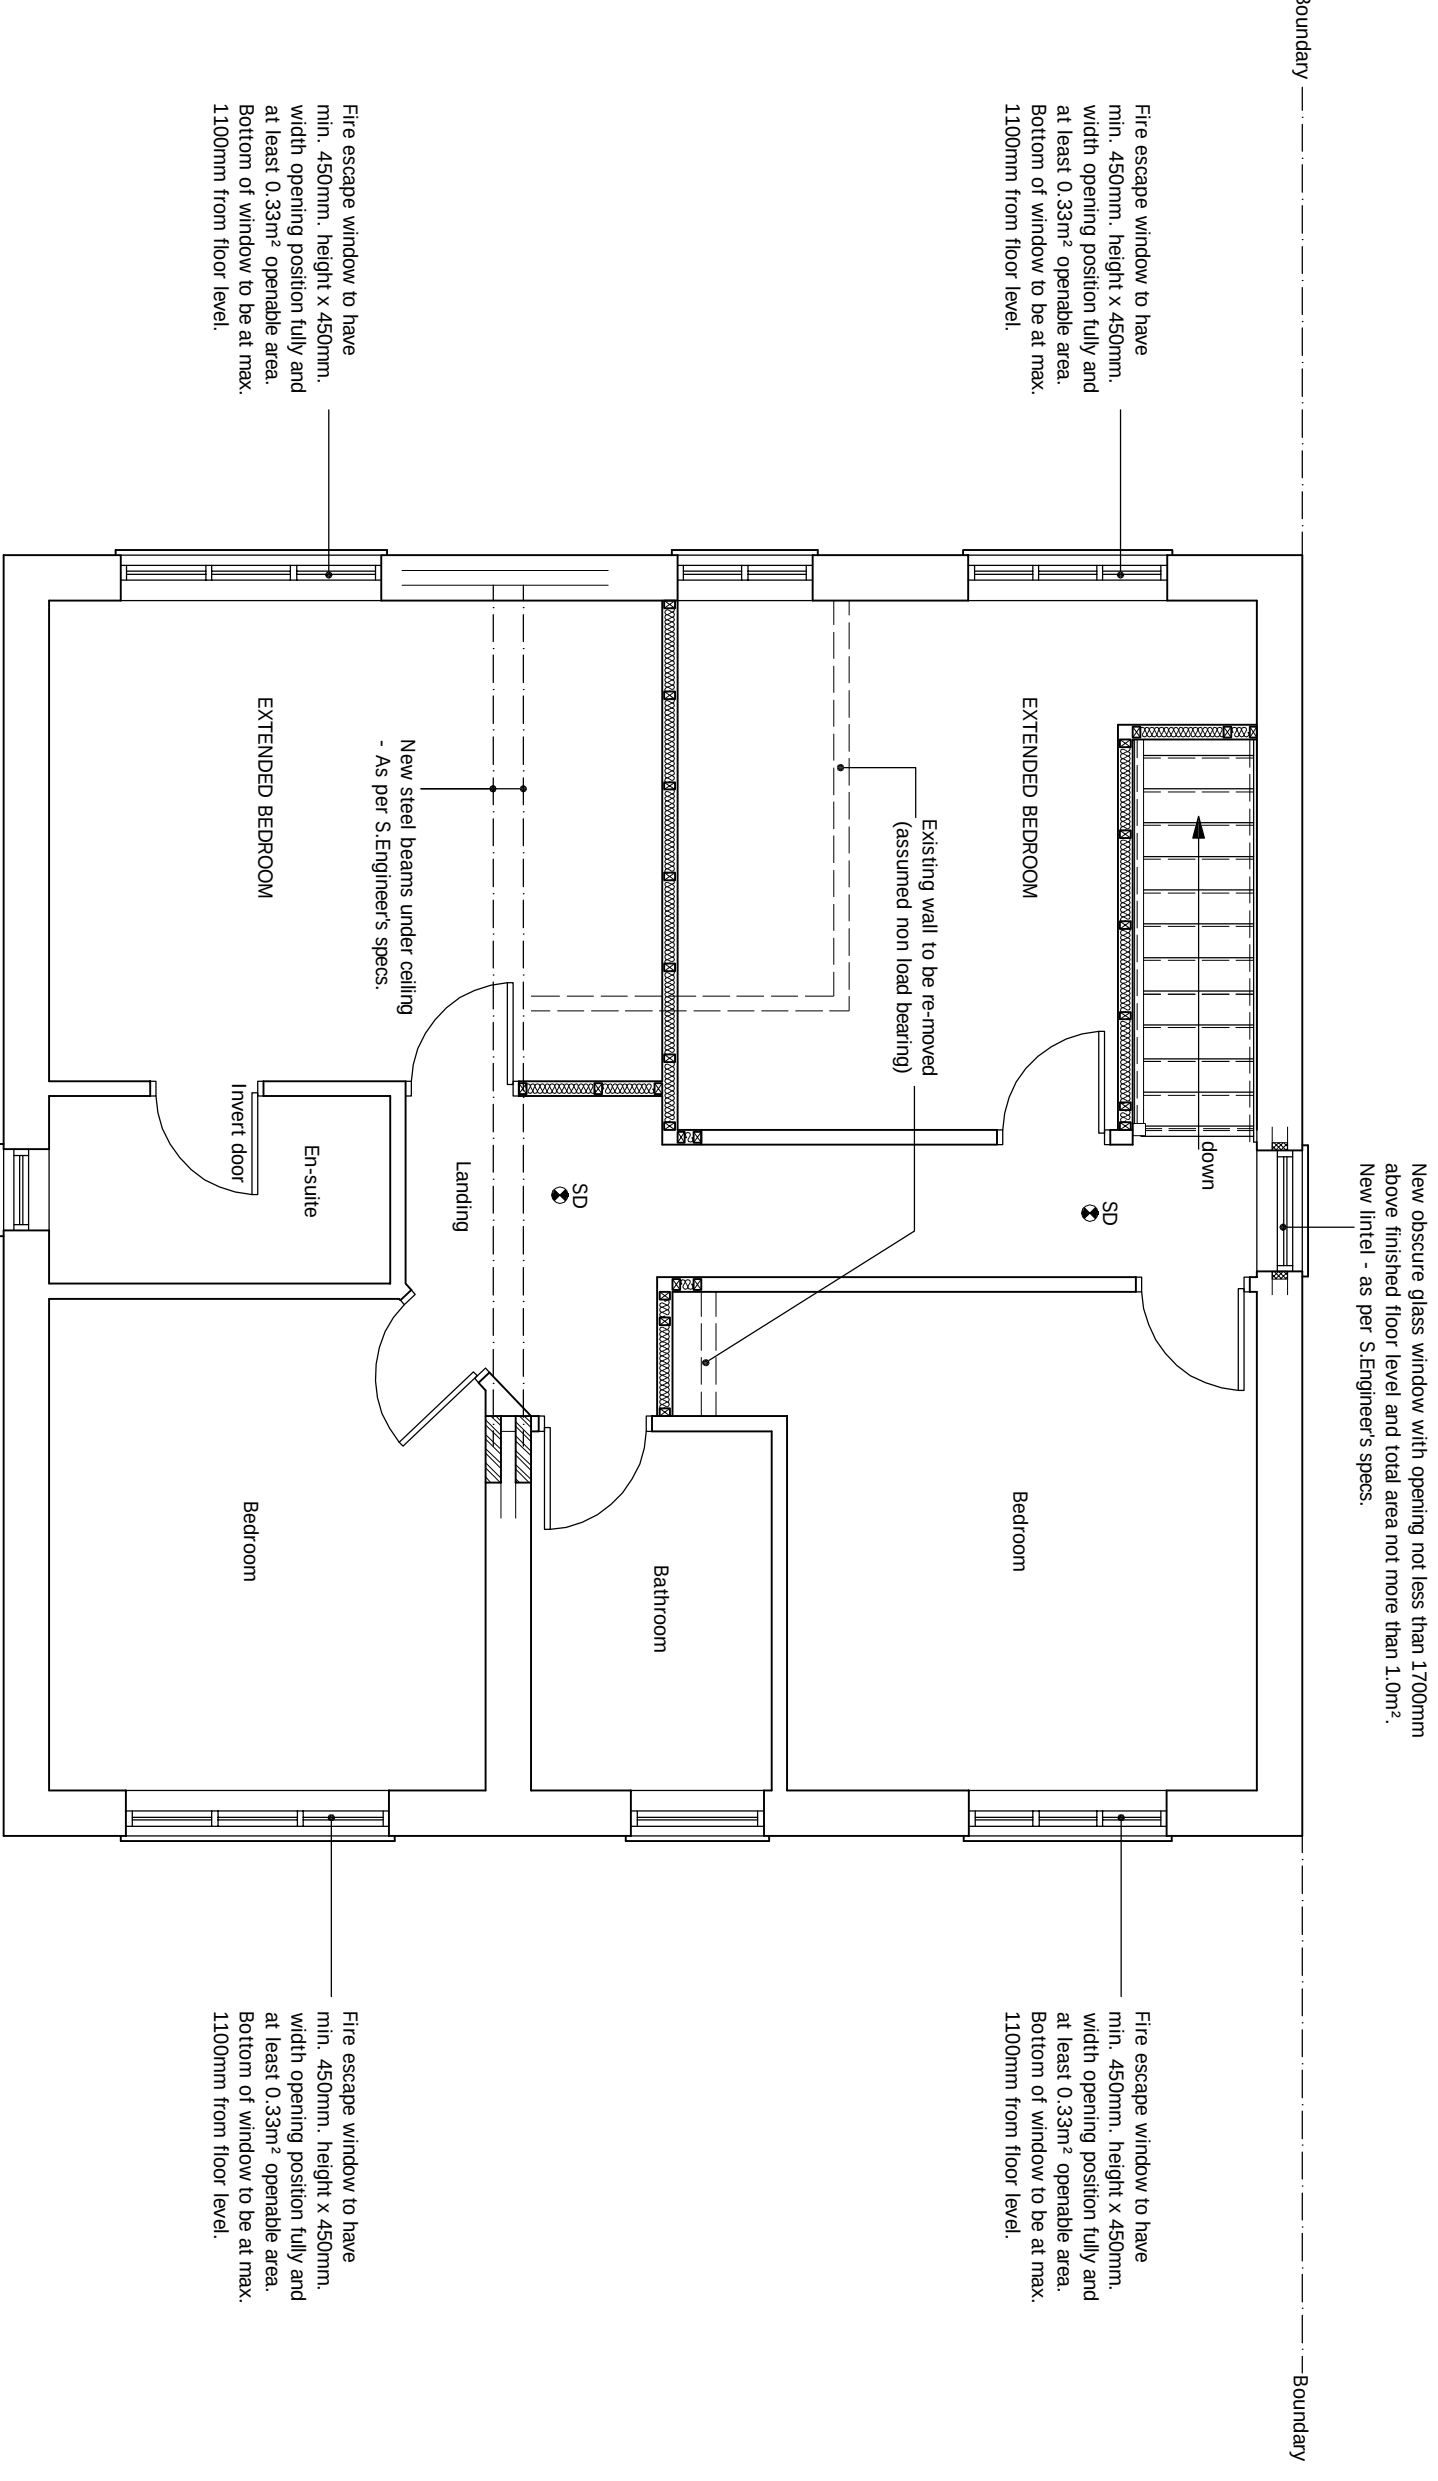

PROPOSED FIRST FLOOR PLAN
scale 1:50

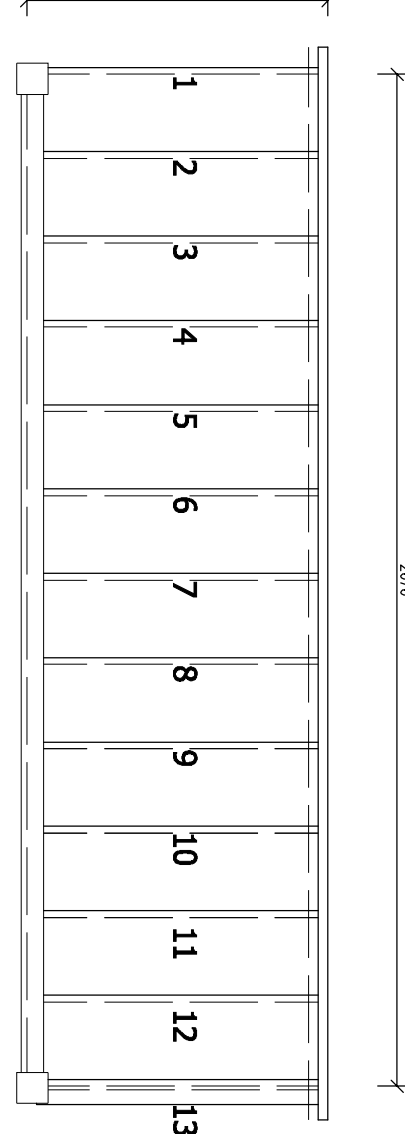

STAIR DETAIL
scale 1:20

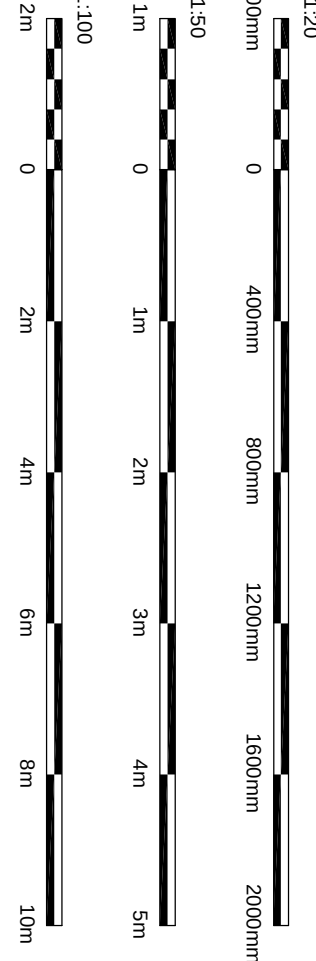

DRAWING STATUS	PLANNING	GENERAL NOTES	SITE ADDRESS
FOR PLANNING AND BUILDING CONTROL APPROVAL ONLY (NOT FOR CONSTRUCTION)	Architectural Design Studio T 0116 253 3333 www.discounthabitat.com	1. The drawings are the property of the Architect and are not to be used for any other purpose without the written consent of the Architect. 2. The drawings are the property of the Architect and are not to be used for any other purpose without the written consent of the Architect. 3. The drawings are the property of the Architect and are not to be used for any other purpose without the written consent of the Architect. 4. The drawings are the property of the Architect and are not to be used for any other purpose without the written consent of the Architect. 5. The drawings are the property of the Architect and are not to be used for any other purpose without the written consent of the Architect.	70 HIGHOVER WAY, HITCHIN, HERTS, SG4 0HQ
DRAWING TITLE	PROPOSED DRAWINGS - from extension		
DRAWING NUMBER	DPL 02		
SCALE	AS SHOWN		
DATE	18 AUGUST 2025		