



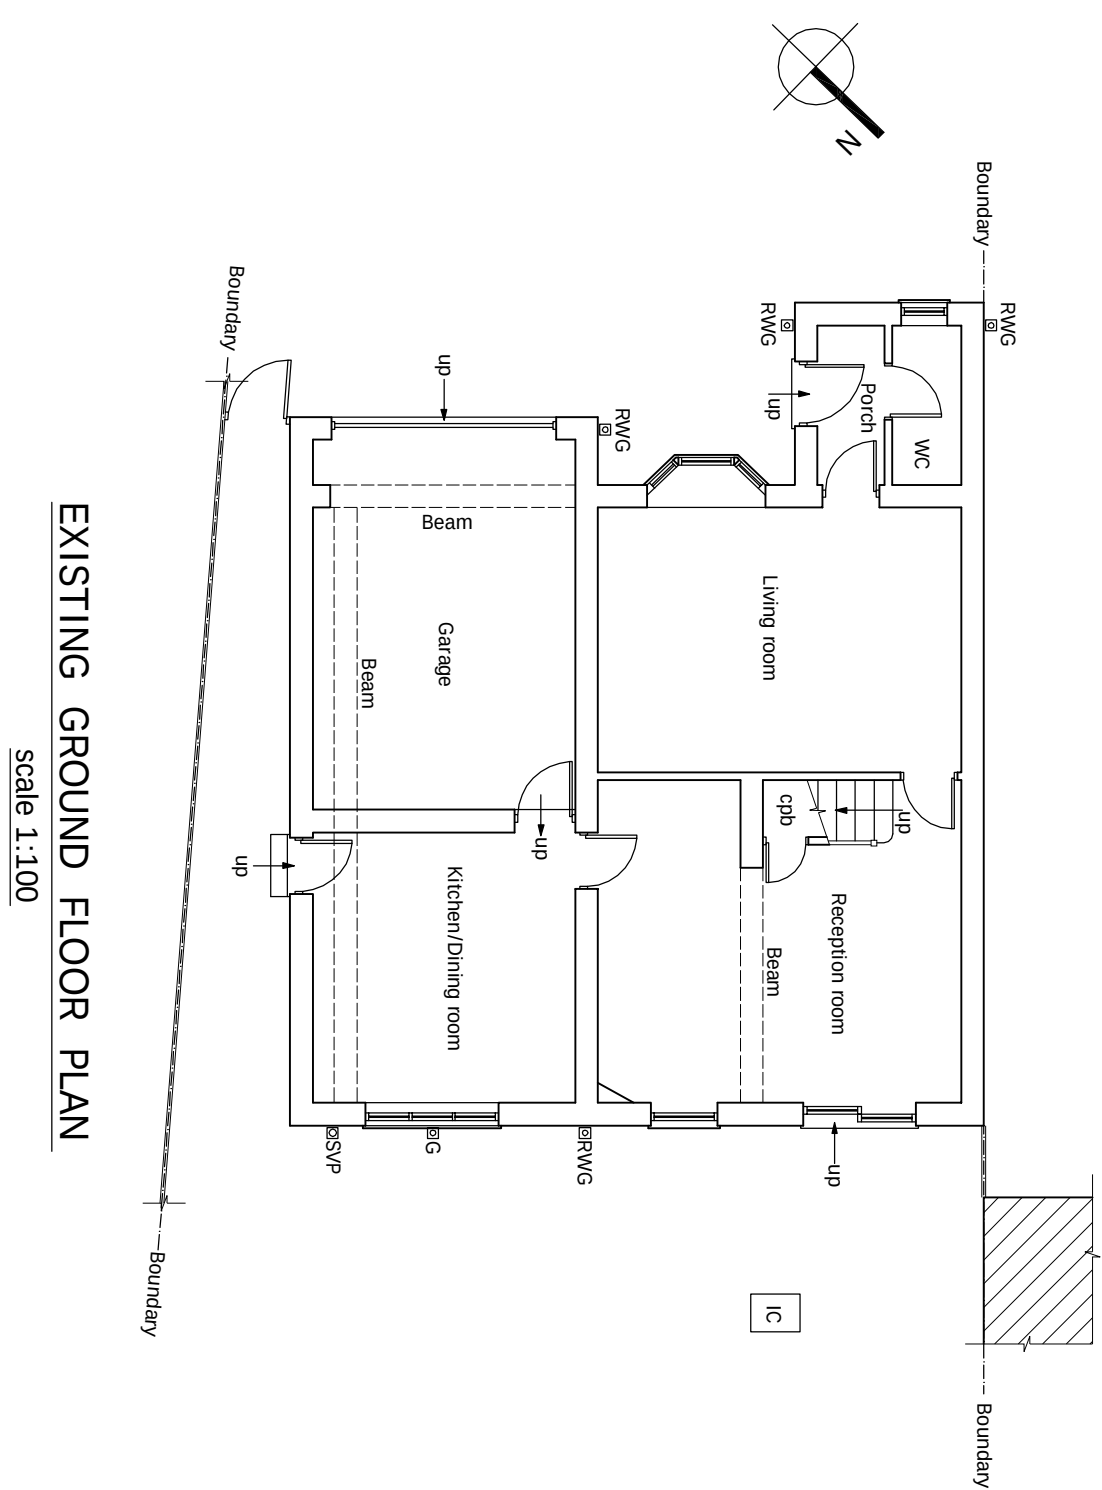


EXISTING GROUND FLOOR PLAN

scale 1:100

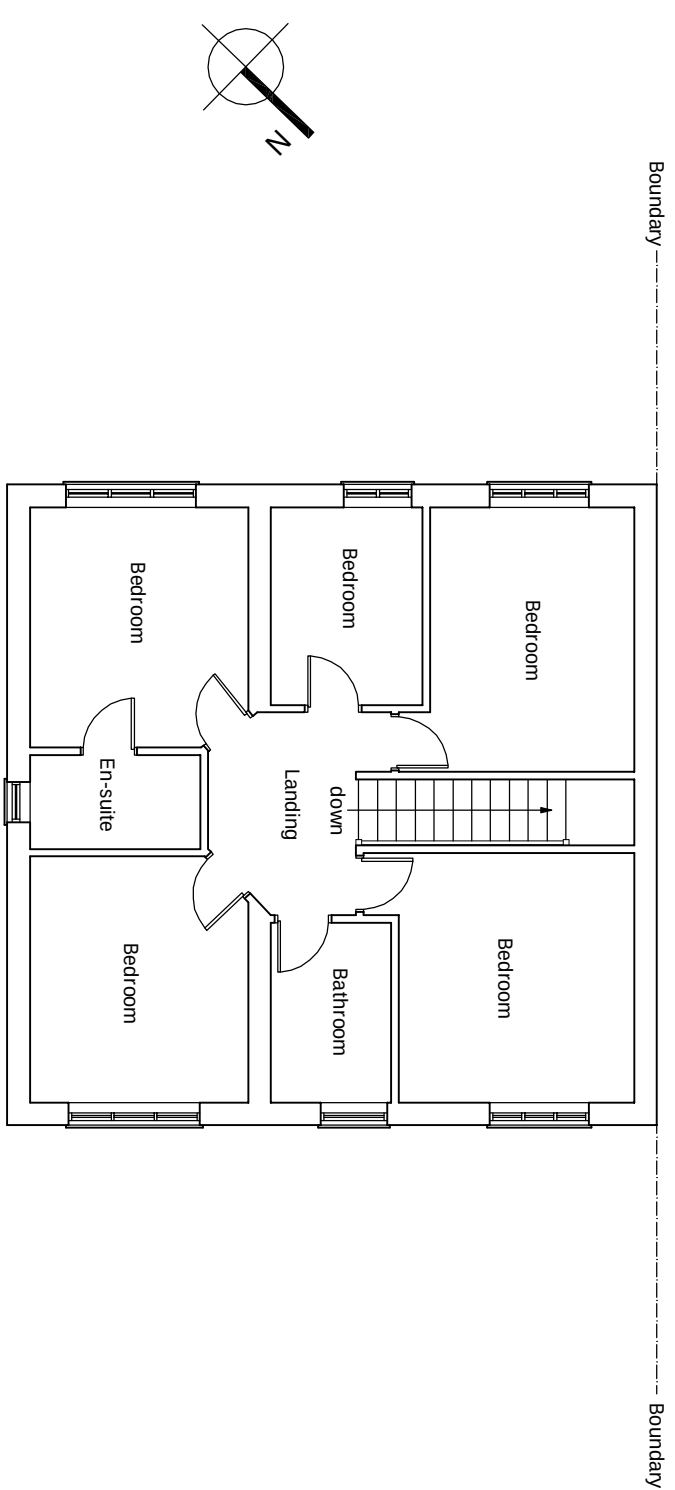









EXISTING FIRST FLOOR PLAN

Scale 1:100

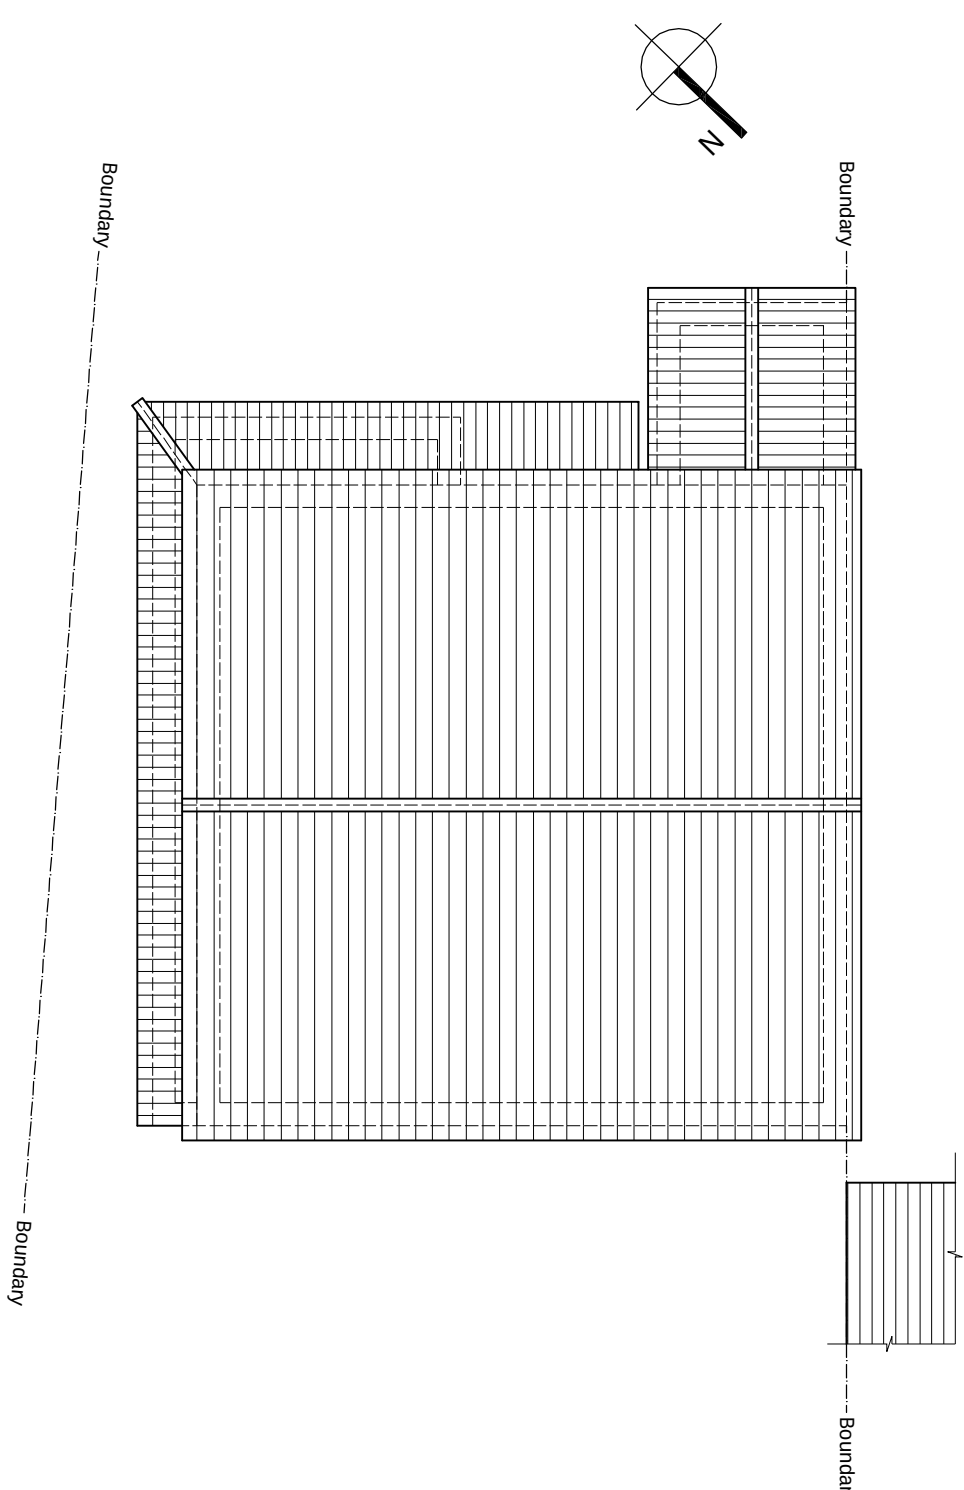


EXISTING ROOF PLAN

Scale 1:100

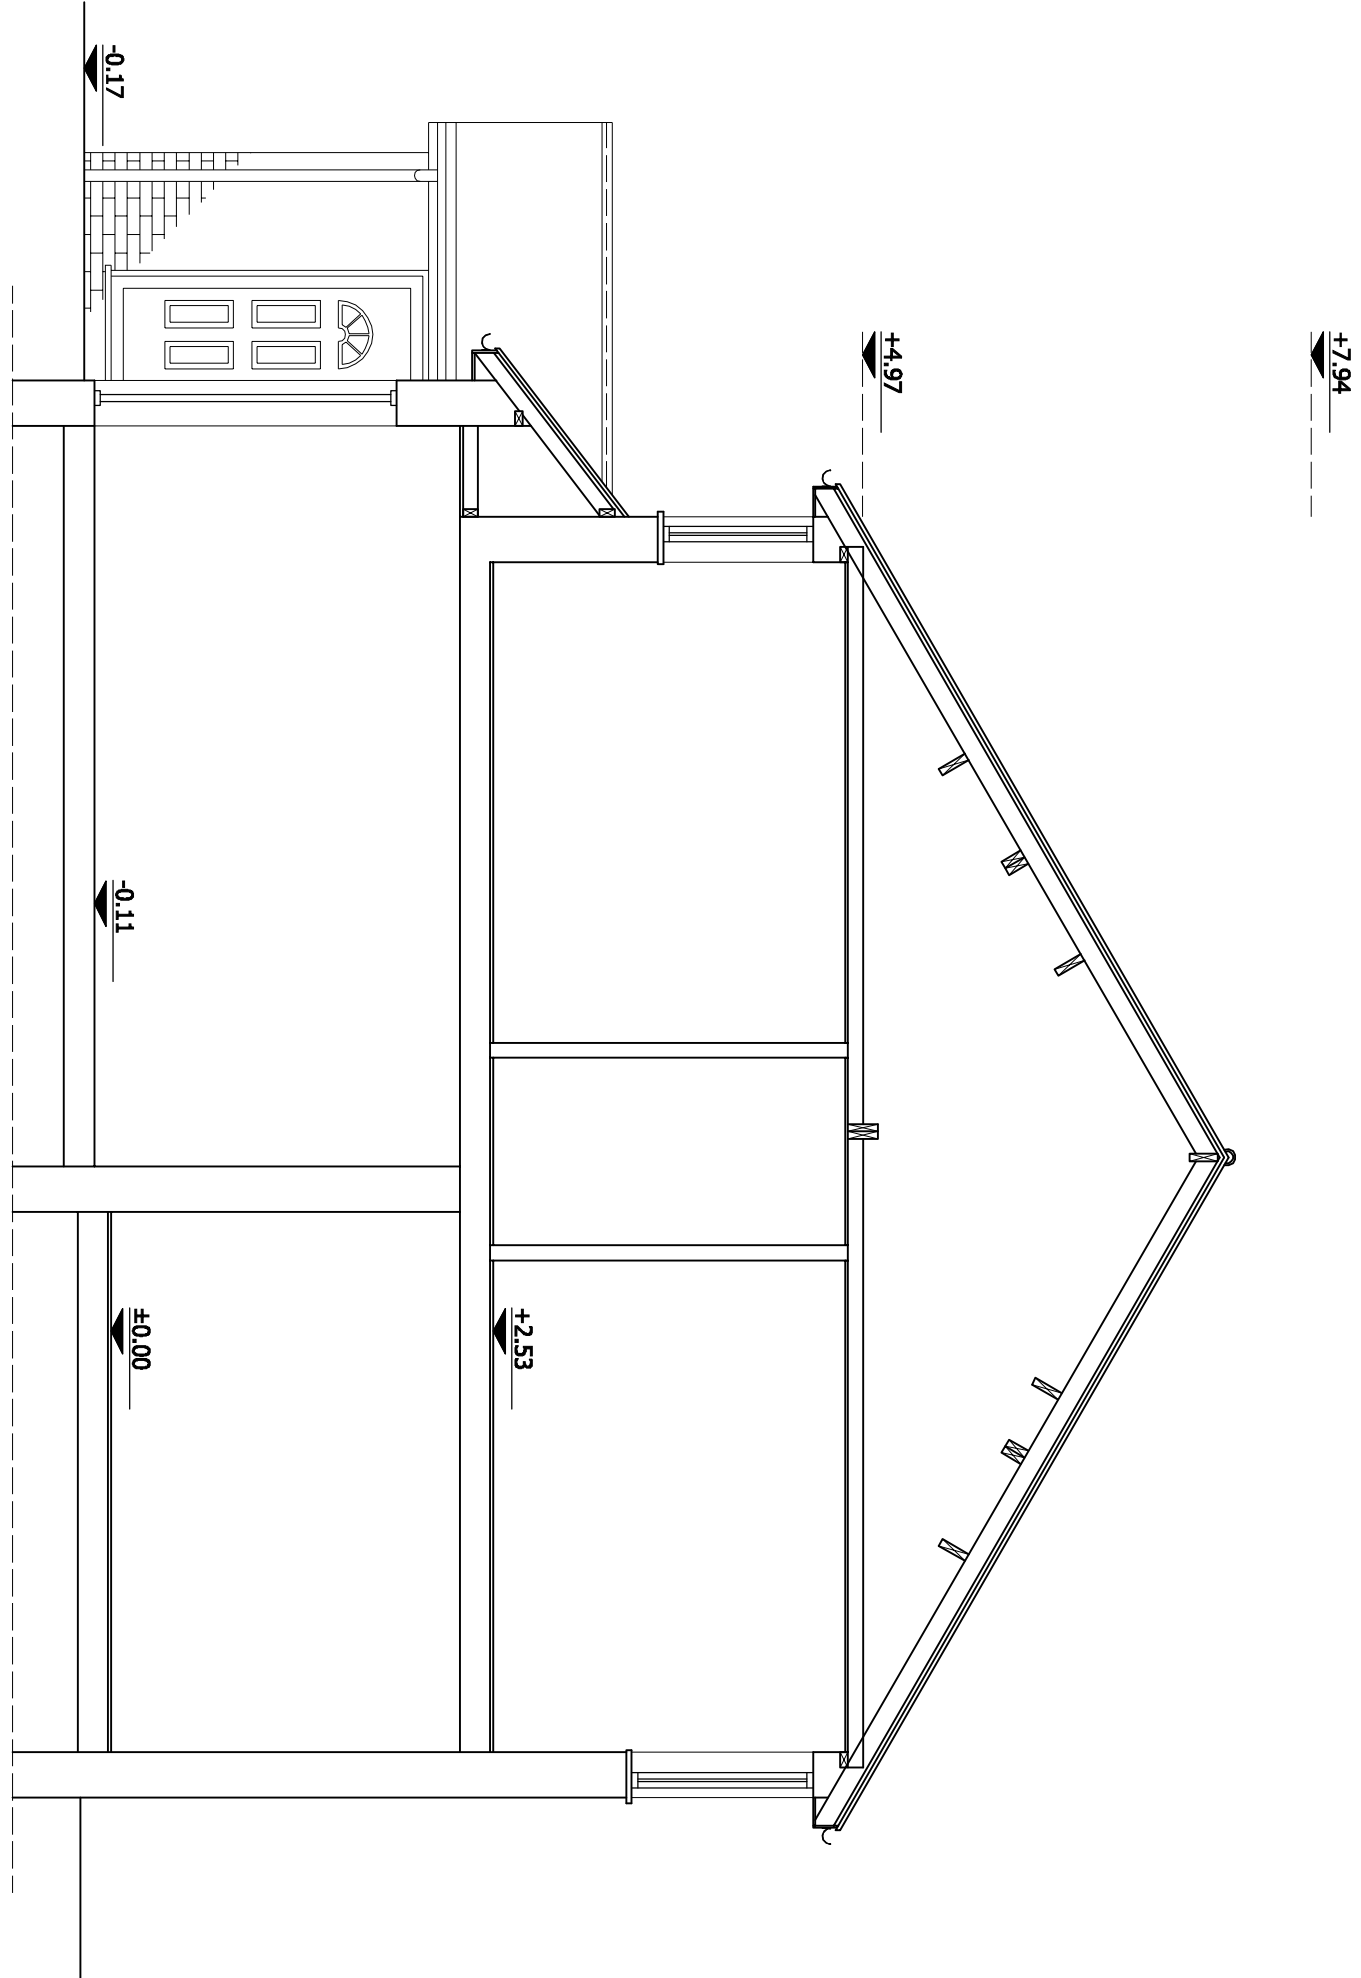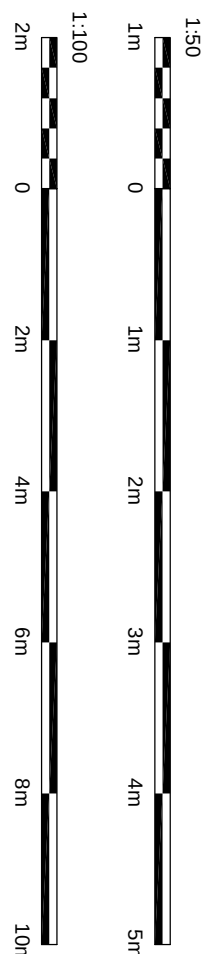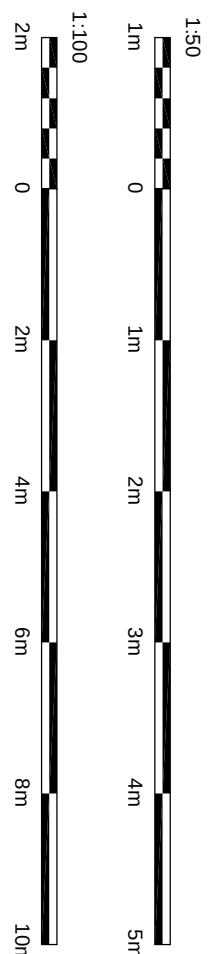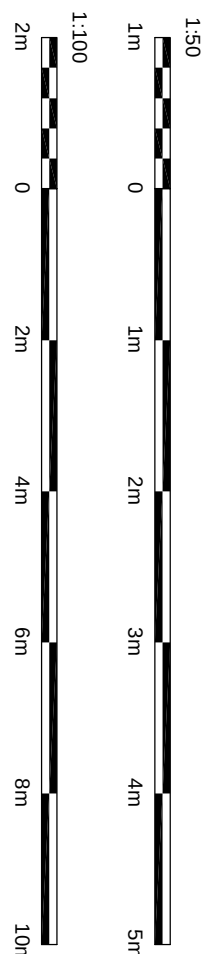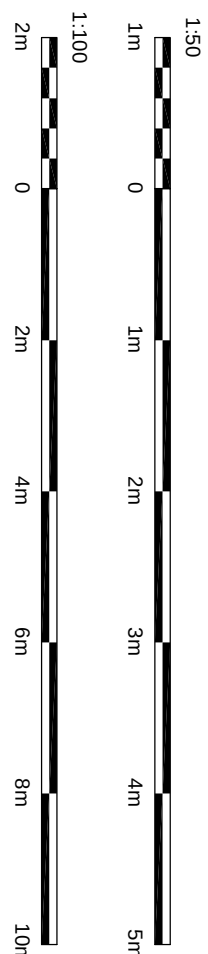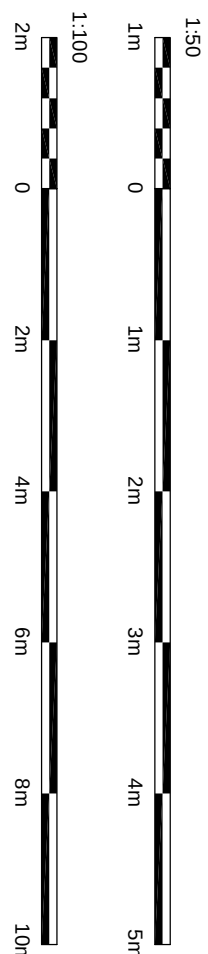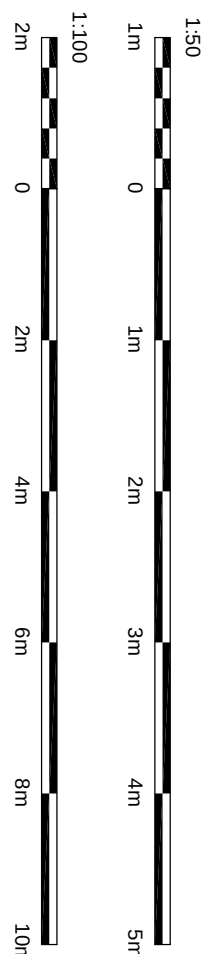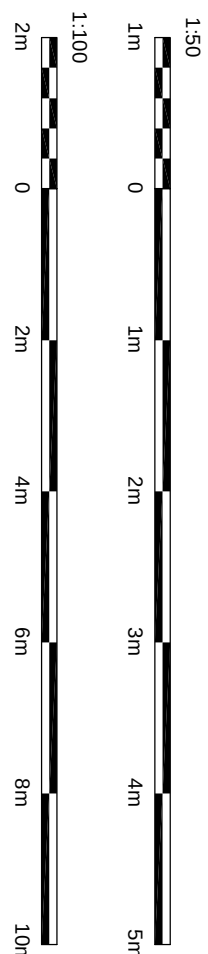


EXISTING SECTION
scale 1:50

scale 1:50

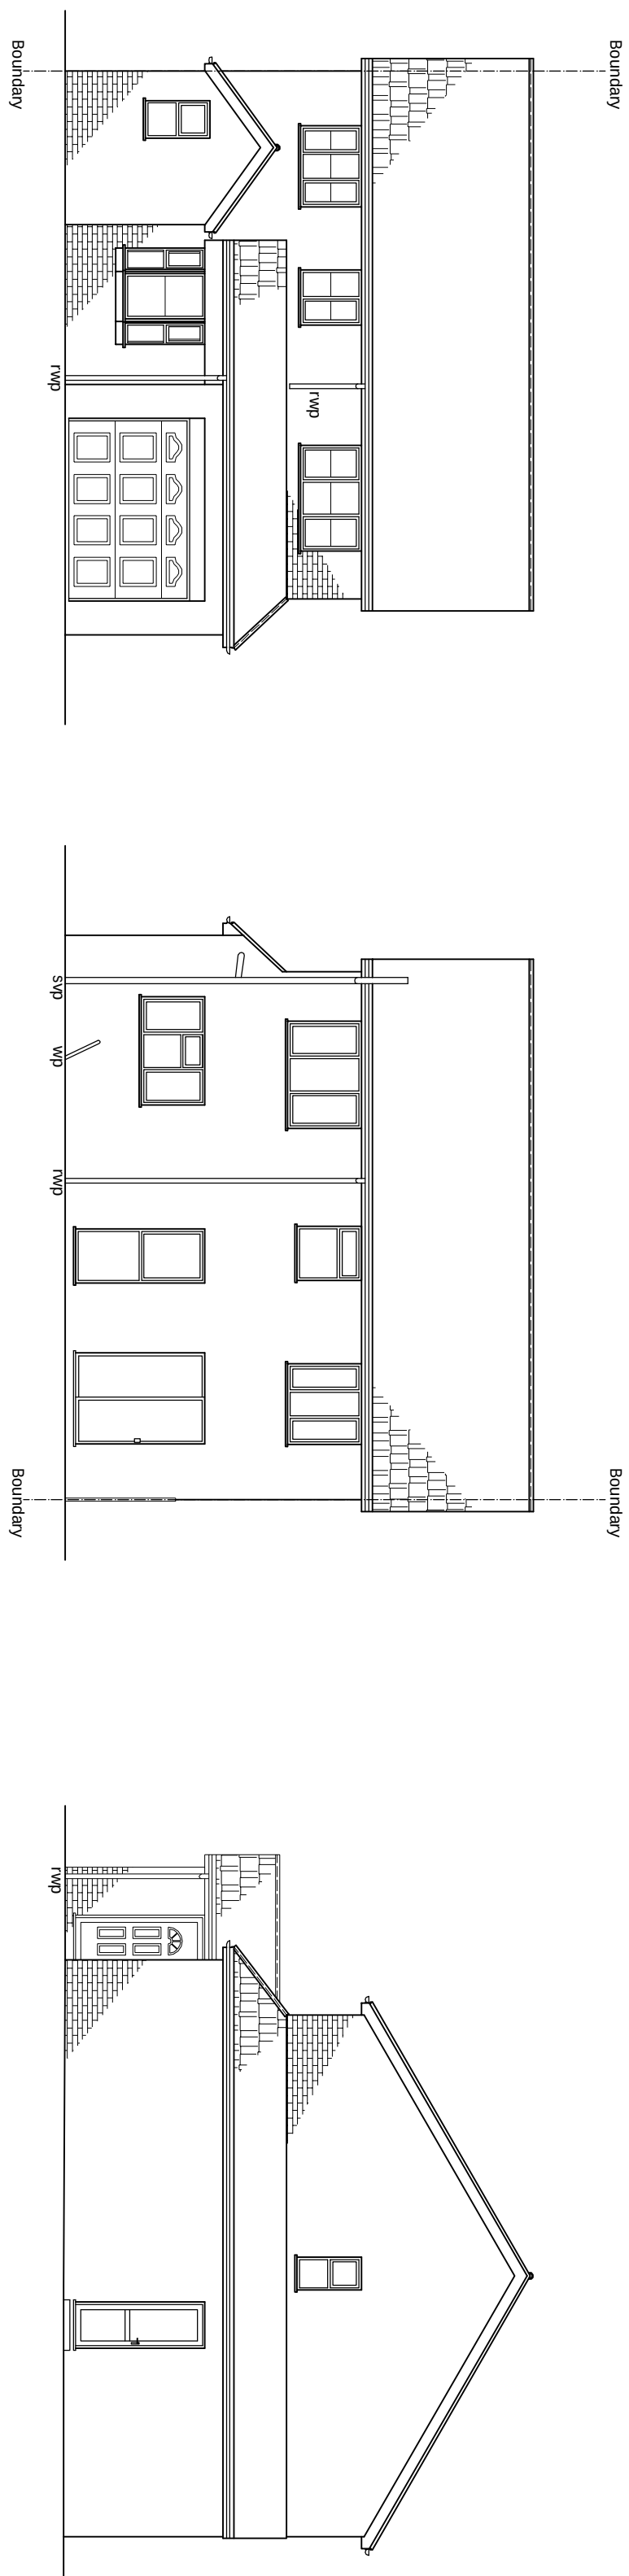


EXISTING FRONT ELEVATION

Scale 1:100

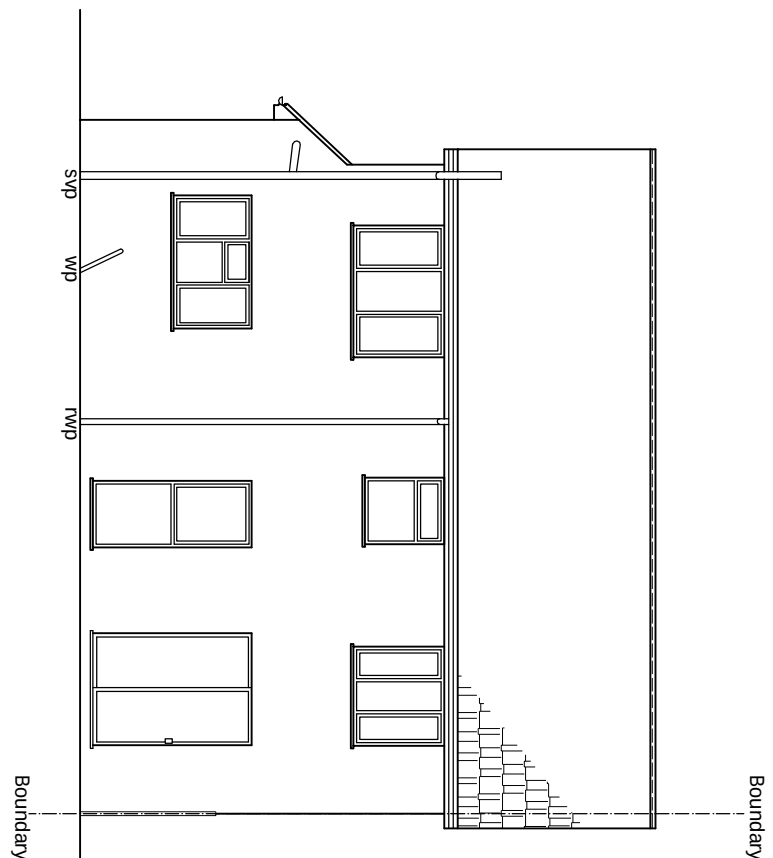

EXISTING REAR ELEVATION

scale 1:100

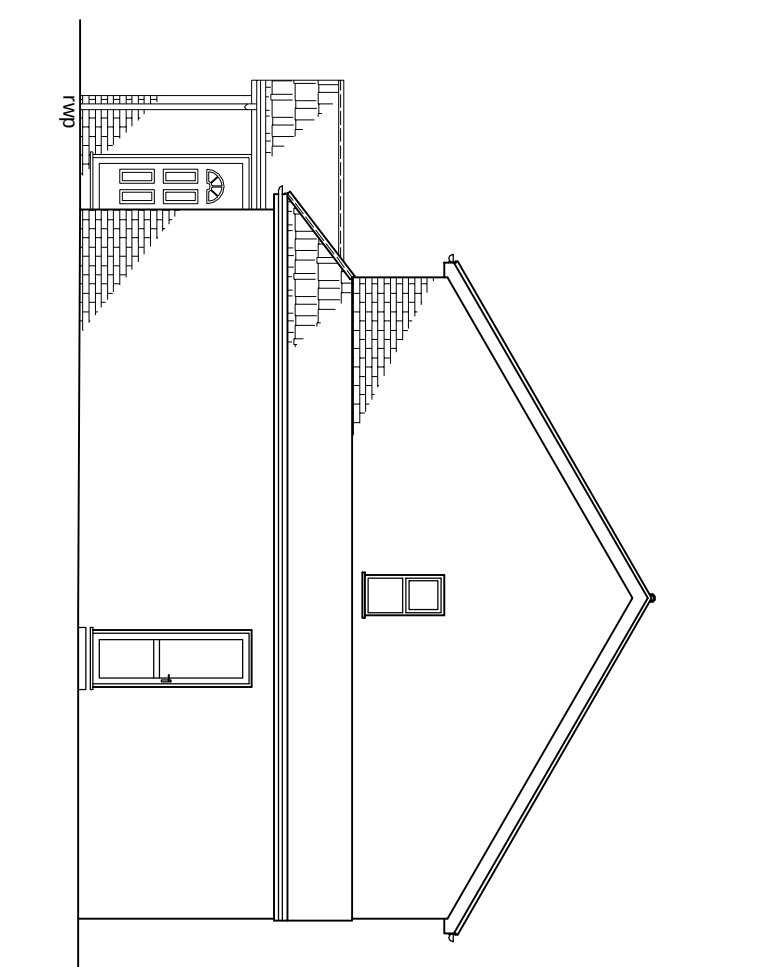

EXISTING SIDE ELEVATION

scale 1:100

[illegible]