


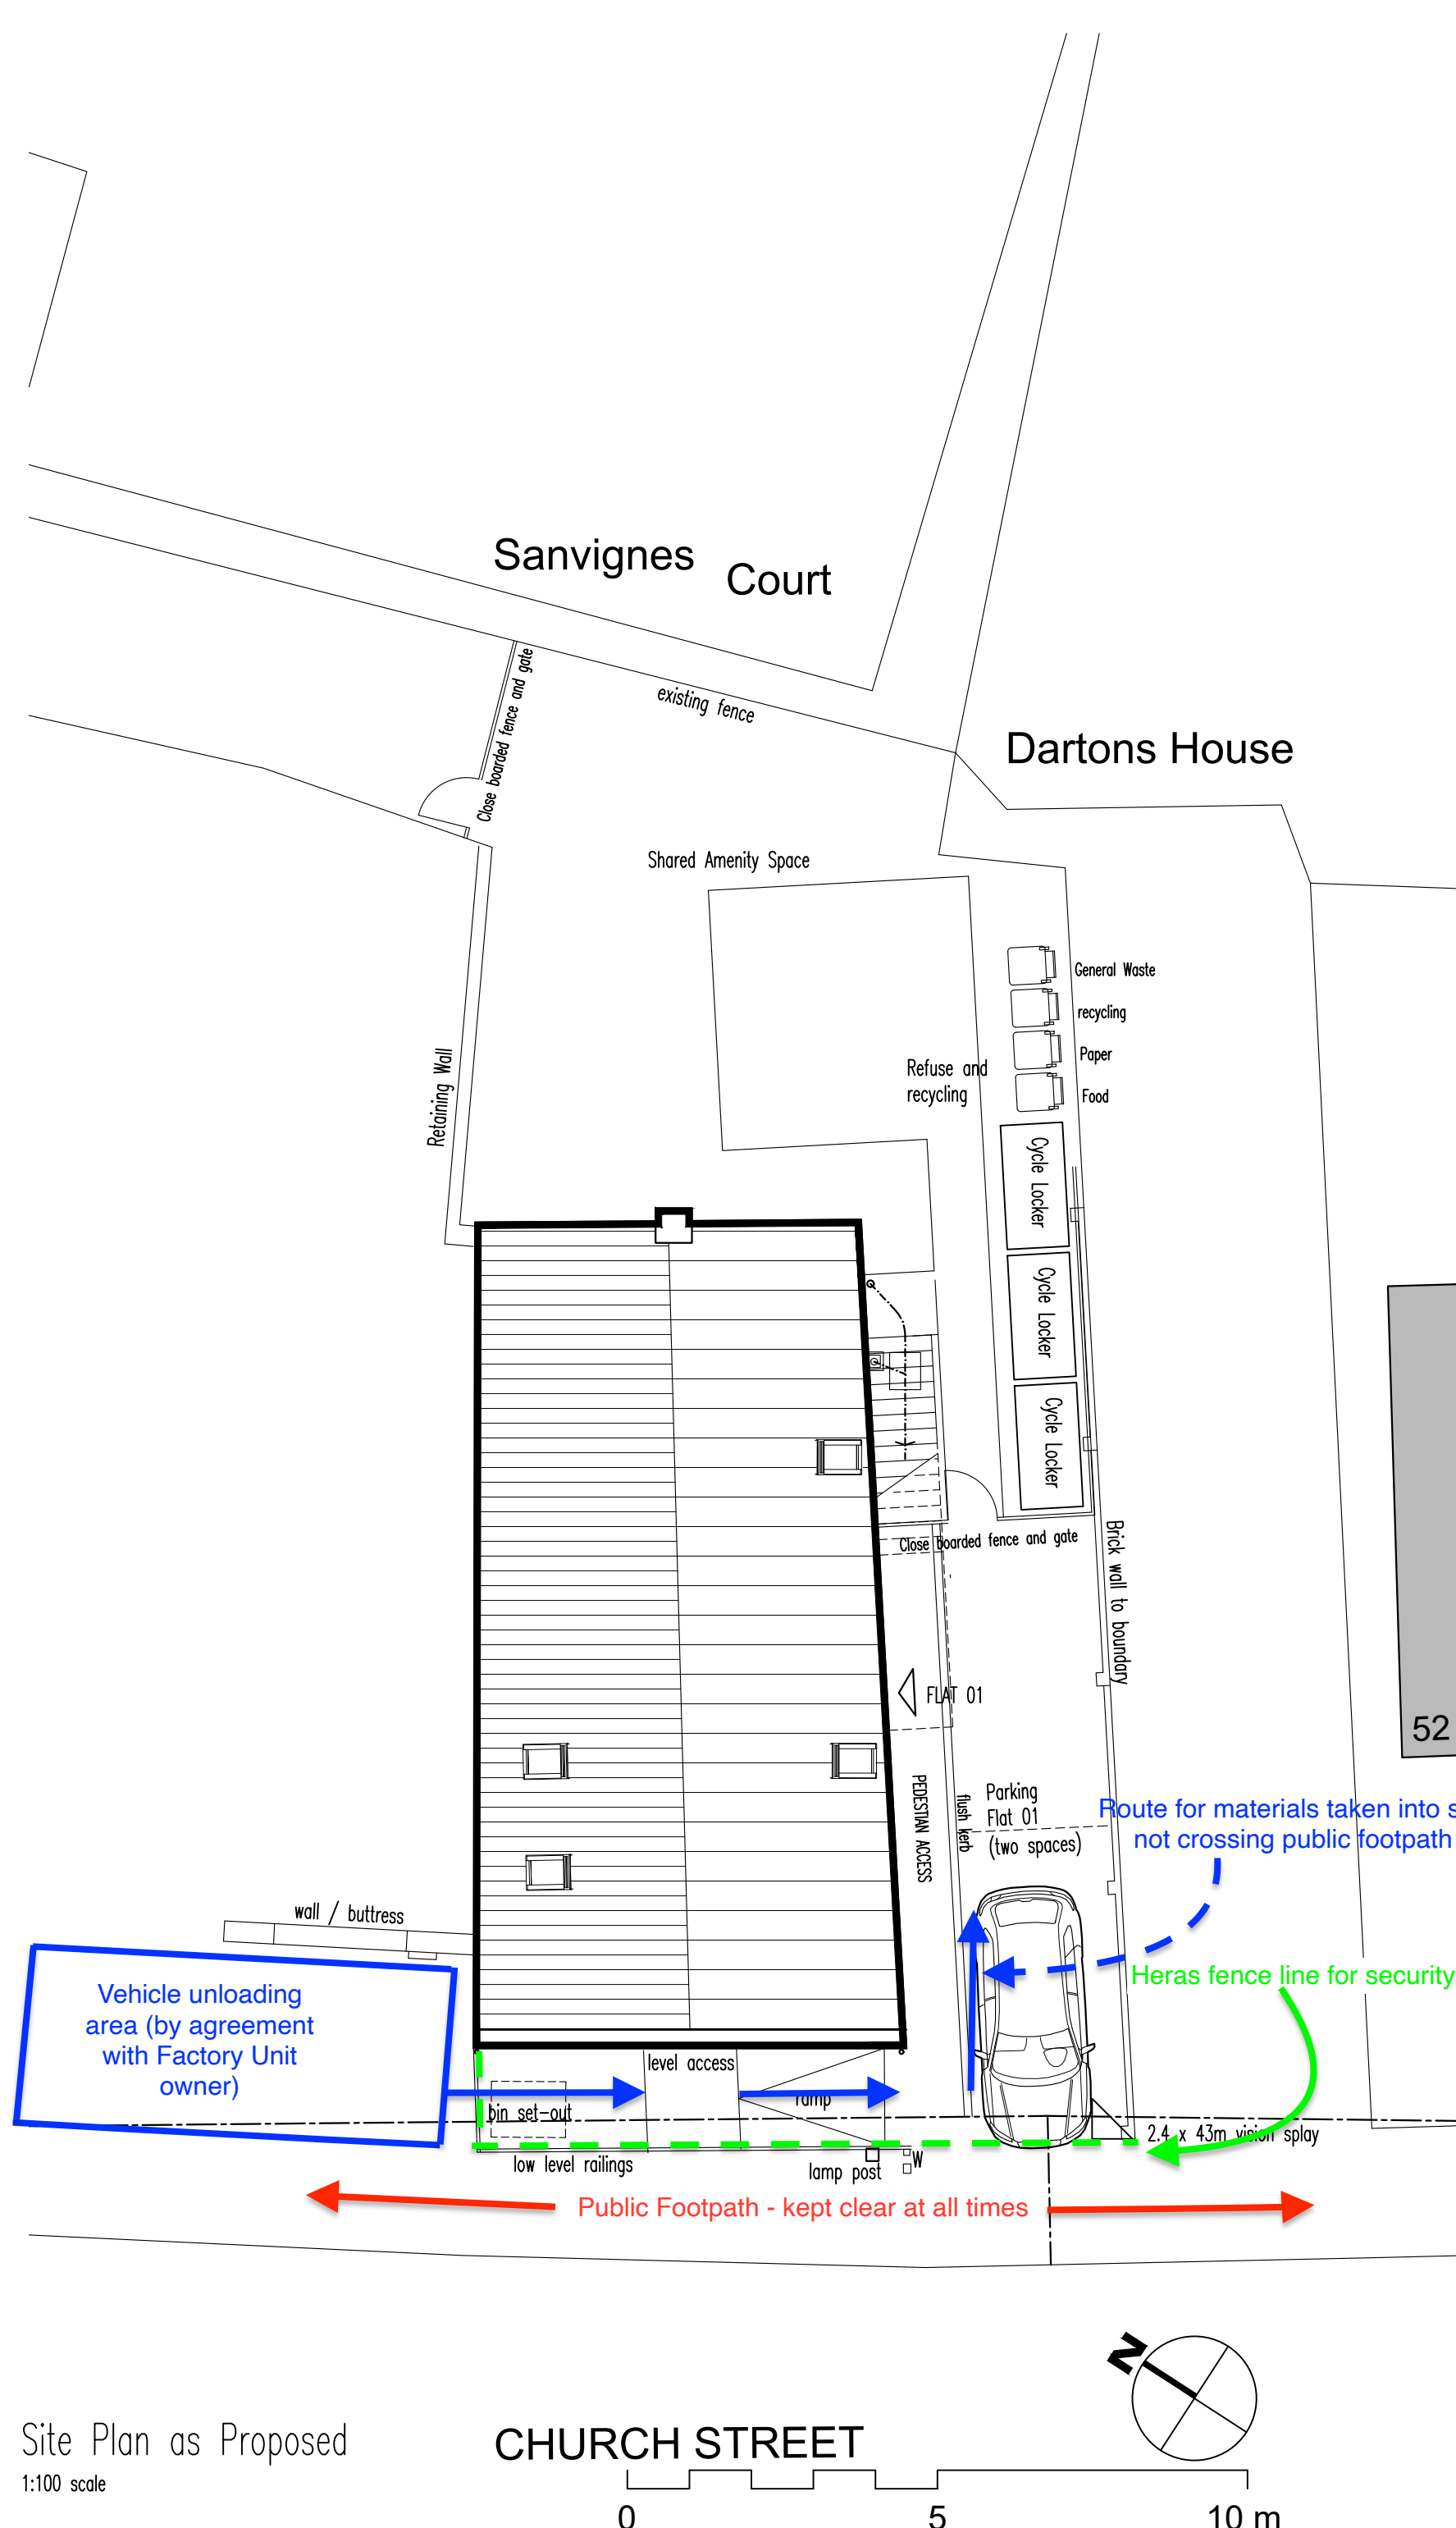

NOTES

Drawing SK01
Site Organisation &
Delivery Plan

PLANNING
PENTANGLE
DESIGN GROUP
SUITE 1, 21 BANCROFT HITCHIN HERTS SG5 1JW
TEL:01462 431133 E:PDG@PENTANGLEDESIGN.CO.UK
JOB TITLE
54 Church Street, Baldock

DRAWING TITLE
Site Plan as Proposed

SCALE 1:100	DRAWING NUMBER 03	REVISION D
DATE May '25		
SHEET A2		
JOB NUMBER 3938		

ARCHITECTS & INTERIOR DESIGNERS

Site Plan as Proposed
1:100 scale

