

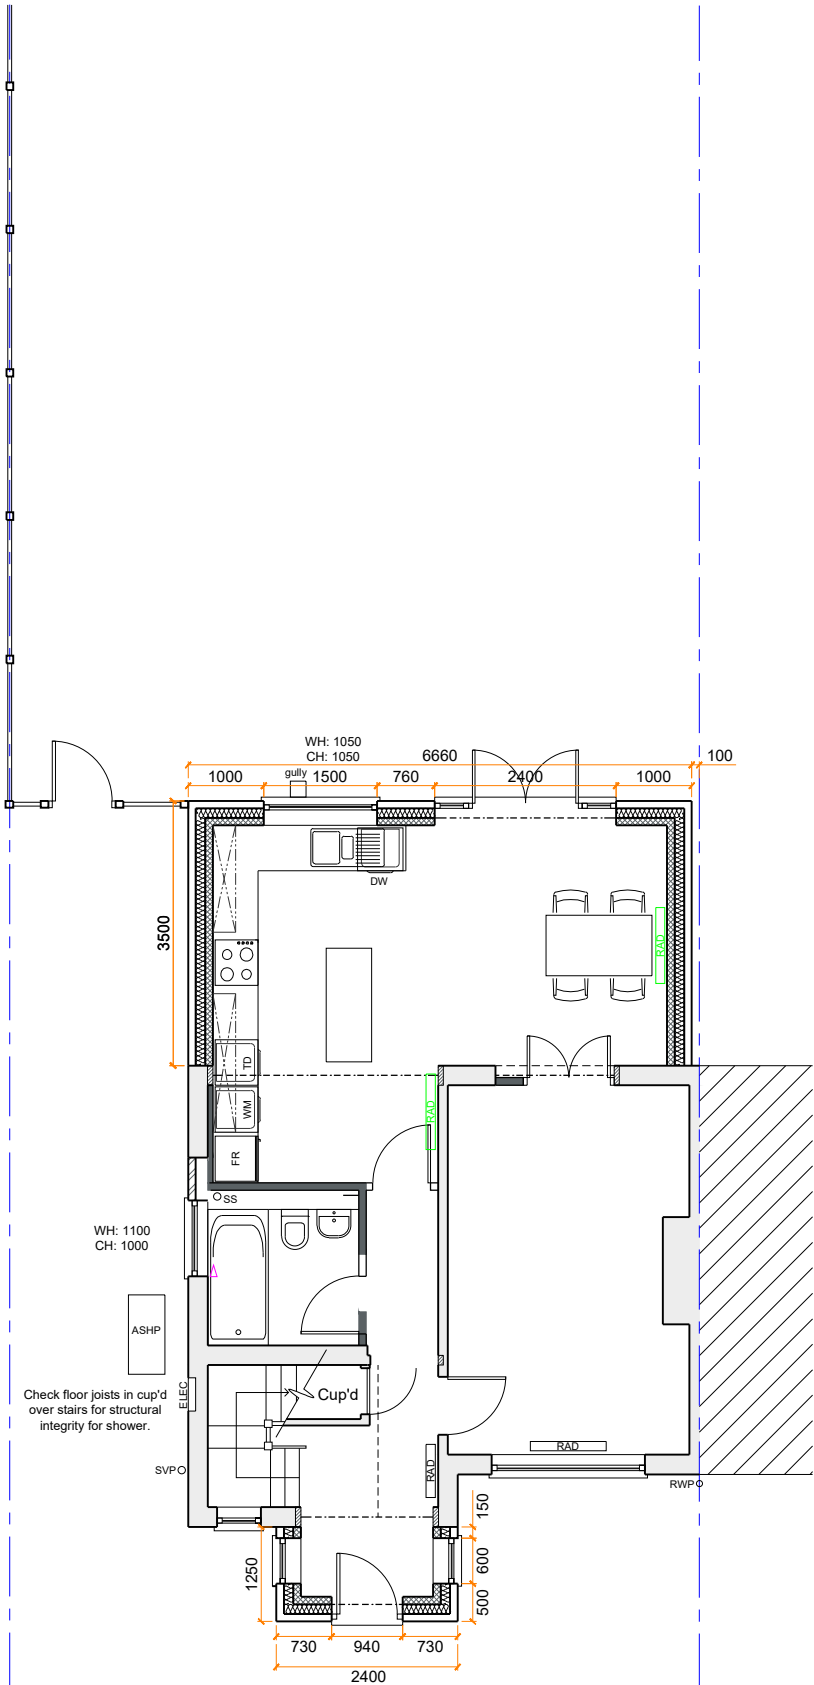



Work to figured dimensions only. Do not scale from drawings. Check dimensions on site before commencing work. Discrepancies to be reported to Lawtey Design. © Lawtey Design; drawing not to be copied or reproduced prior consent.

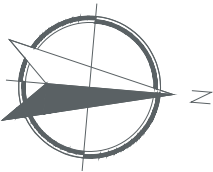

GROUND FLOOR PLAN

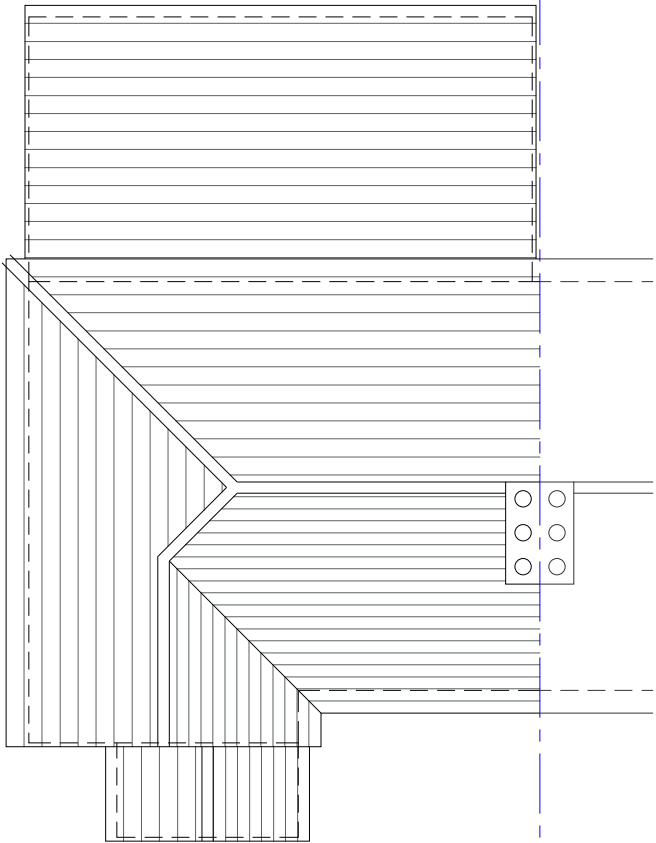

ROOF PLAN

 

REVISIONS
A 28.10.24 Changed front door configuration & internal alterations.

Proposed Plans:
Ground Floor & Roof

Project No: 24073

Drawing No: 02-1A

Address: 21 MEADOW WAY
OFFLEY
SG5 3AX

Scale: 1:50 @ A1 1:100 @ A3



lawteydesign
rachael@lawteydesign.co.uk | 07964 745856