




Note: All dimensions are in mm
unless stated otherwise

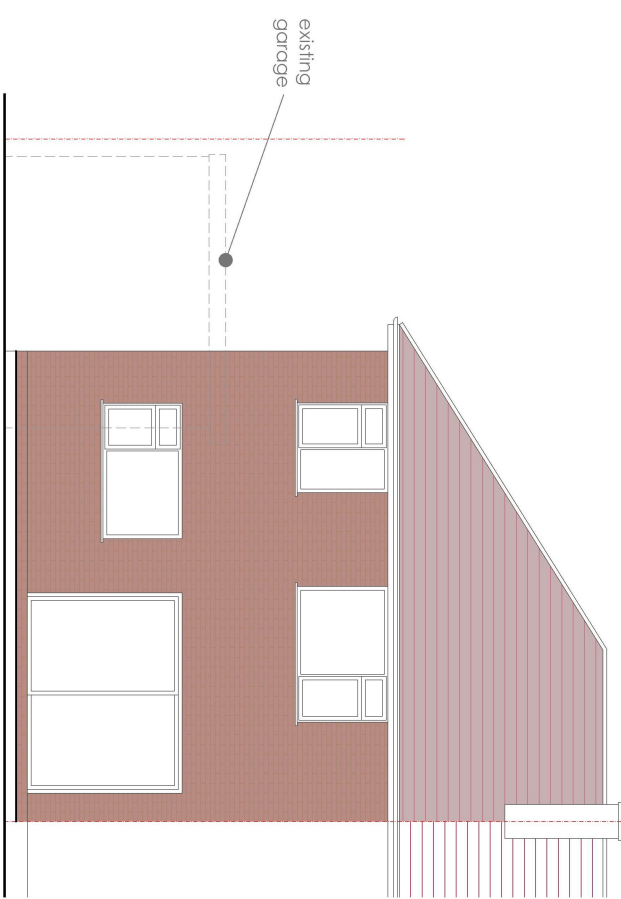

REAR ELEVATION
AS EXISTING

 


REAR ELEVATION
AS PROPOSED

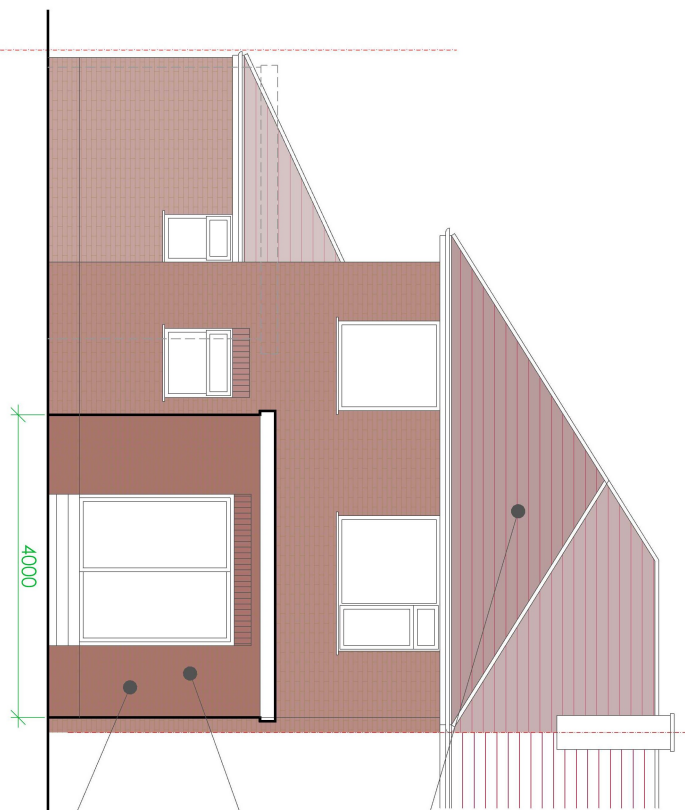

Roof tiles to extension to match
that on the existing house.

Brickwork to extensions to match
that on the existing house.

Single storey 6m extension
already approved under Prior
Notification application ref :
26/01238/NCS

 

Prepared by:
A+L Architecture Studio, Hitchin
www.alarchitecture.uk

Address:
162, Wymondley Road,
SG4 9QJ

Drawing name:
Rear Elevation: As
Existing and Proposed

Scale: 1:100 @ A4	Date drawn: Mar. 2026
-------------------------	--------------------------

Drawing number:
WR-FP212
Rev 01