





LEFT ELEVATION

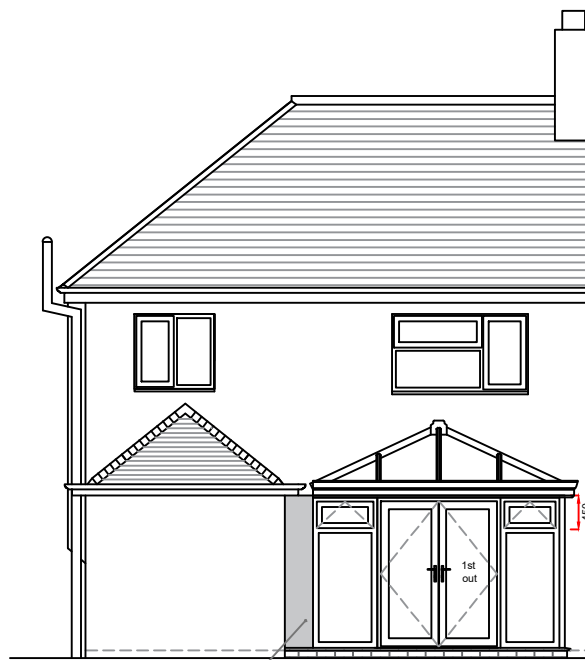

REAR ELEVATION

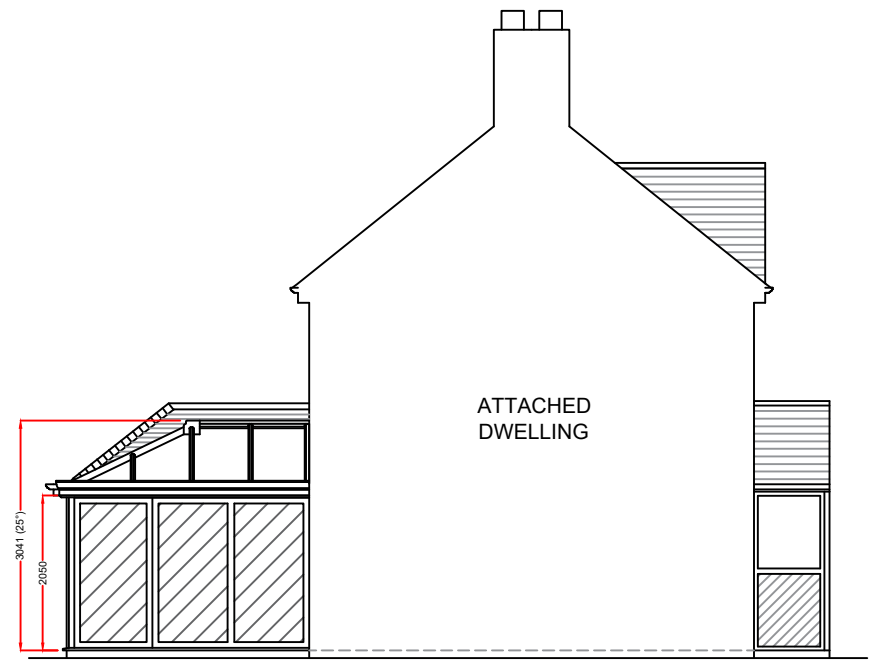


RIGHT ELEVATION


Product Specification:
Roof:
Roof Type: **Aluminium Rafter with PVCu Capping**
Roof Glazing: Solaroof Glass
Obscure Glass: N/A
Roof external colour: **Anthracite Grey**
Roof Internal colour: **WHITE**
Frames/Doors:
Frame type: **High Impact PVCu Mainframe**
External Colour : **Anthracite Grey**
Internal Colour : **WHITE**

Overall double door walk-through
1412mm, primary door walk-through
671mm. These are approximate sizes.

 = PVCu insulated solid panel.

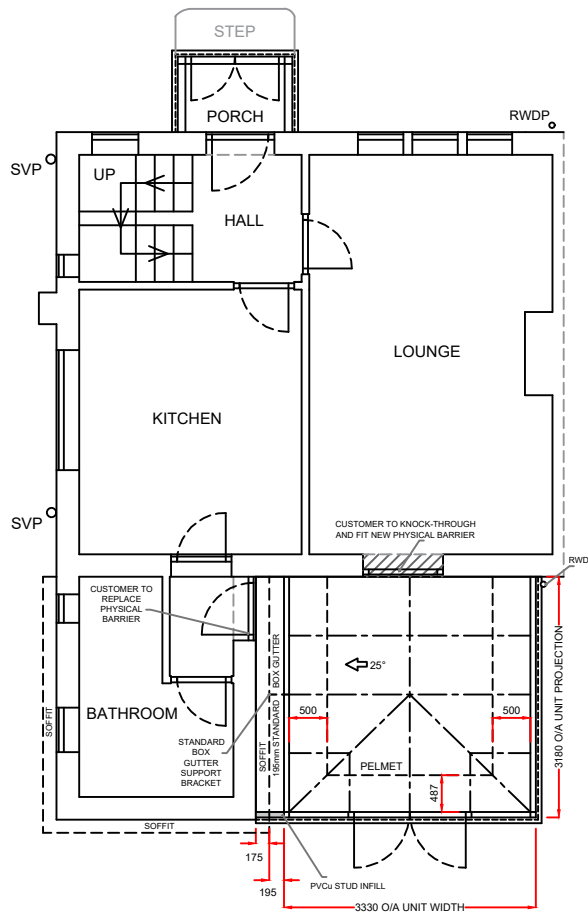

PLAN

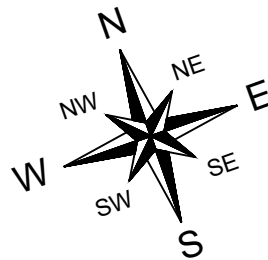

Notes:
Any drawings or plans depicted make no allowance for the provision of any tie bars within the roof of the proposed Living space. This can only be determined once the roof is put into manufacture.
New knock-through and new physical barrier by customer (rear window).
Existing physical barrier (single door) to be replaced by customer.
30mm packer to head of frames included in eaves height.
These drawings are the property of Anglian Home Improvements and must not be used, distributed, loaned or copied without the express permission of Anglian Home Improvements.
All dimensions are in millimetres (mm) unless noted otherwise.
Do not use for base laying purposes.
Produced on A3 paper

A.	14/08/2024	EXISTING CONSERVATORY ADDED	JAG
Rev.	Date	Description	Initials
 TELEPHONE: 0800 093 3015			
Drawing title: Proposed Plan and Elevations			
Contract No. : 900-14708		Page 2 of 2	
Proposed: PVCu Conservatory At: 3 ELMTREE AVENUE COCKERNHOE LUTON BEDFORDSHIRE, LU2 8QA.			
Drawers initials: JAG		Scale : 1:100	Date: 24/07/2024

