





Front Elevation

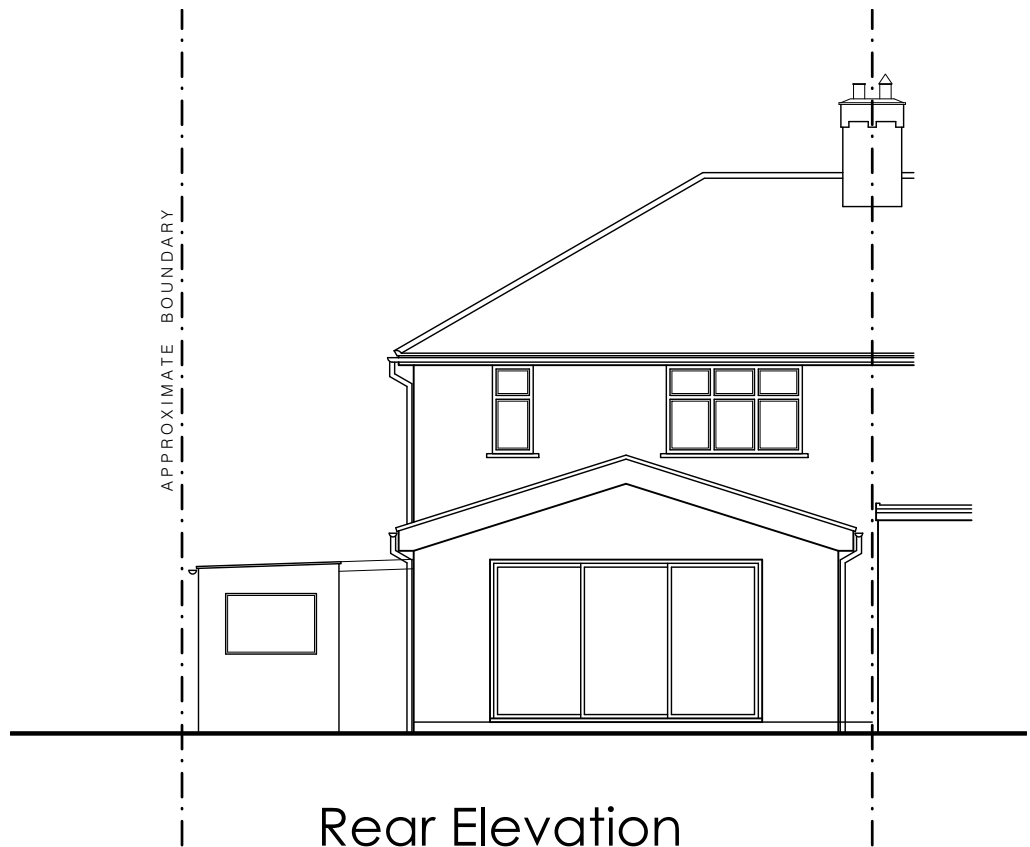

Rear Elevation

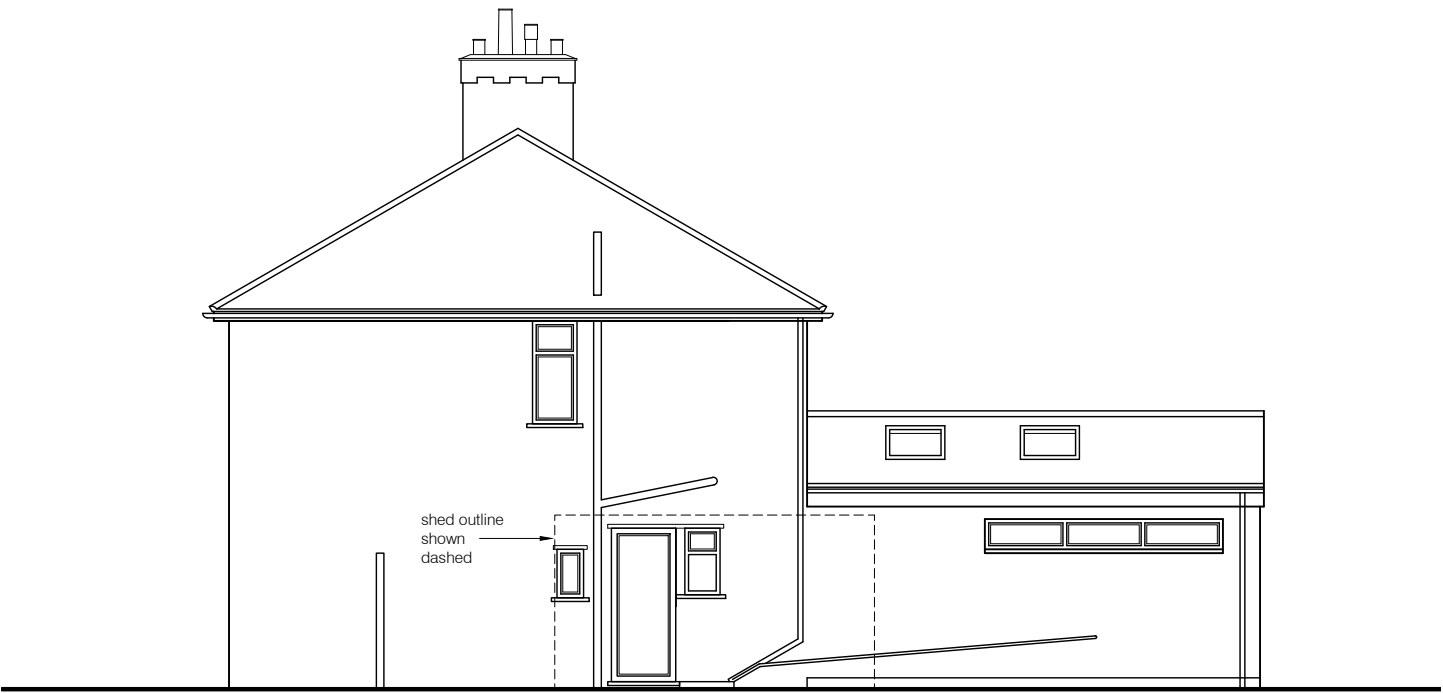

Side Elevation

Notes:

This scheme is subject to Town Planning and all other necessary consents.

This drawing is a print and must not be scaled from without reference being made to the accompanying scale bar. Dimensions and levels, where given, are to be checked on site.

This drawing is to be read in conjunction with all other consultants' and specialists' drawings and documents and any discrepancies are to be reported to the architect prior to commencement of the relevant work.


Materials and the workmanship of all relevant trades shall comply fully with the British Standards.

This drawing remains the copyright of **Boyd Seddon Architect**.

| METERS | 0 | 0.5 | 1 | 1.5 | 2 |
|--------|---|-----|---|-----|---|
| 1:50   |   |     |   |     |   |
| 1:100  |   |     |   |     |   |

| REV | DATE     |                                        |
|-----|----------|----------------------------------------|
| A   | 07.03.26 | neighbouring extension outline amended |

BOYD SEDDON  
architect

 

07880 720711 • [boyd@boydseddonarchitect.com](mailto:boyd@boydseddonarchitect.com)  
RIBA Chartered • ARB Registered • Green Register

CLIENT  
Mr & Mrs Smith

PROJECT  
51 Gaping Lane  
Hitchin  
SG5 2JE

DRAWING TITLE  
EXISTING  
  
elevations

|                |             |                |          |
|----------------|-------------|----------------|----------|
| SCALE          | 1:100 at A3 | DRAWING NUMBER | REVISION |
| DATE           | Oct 2025    | EX-02          | A        |
| DRAWN          | bjs         |                |          |
| PROJECT NUMBER | 25359       |                |          |