


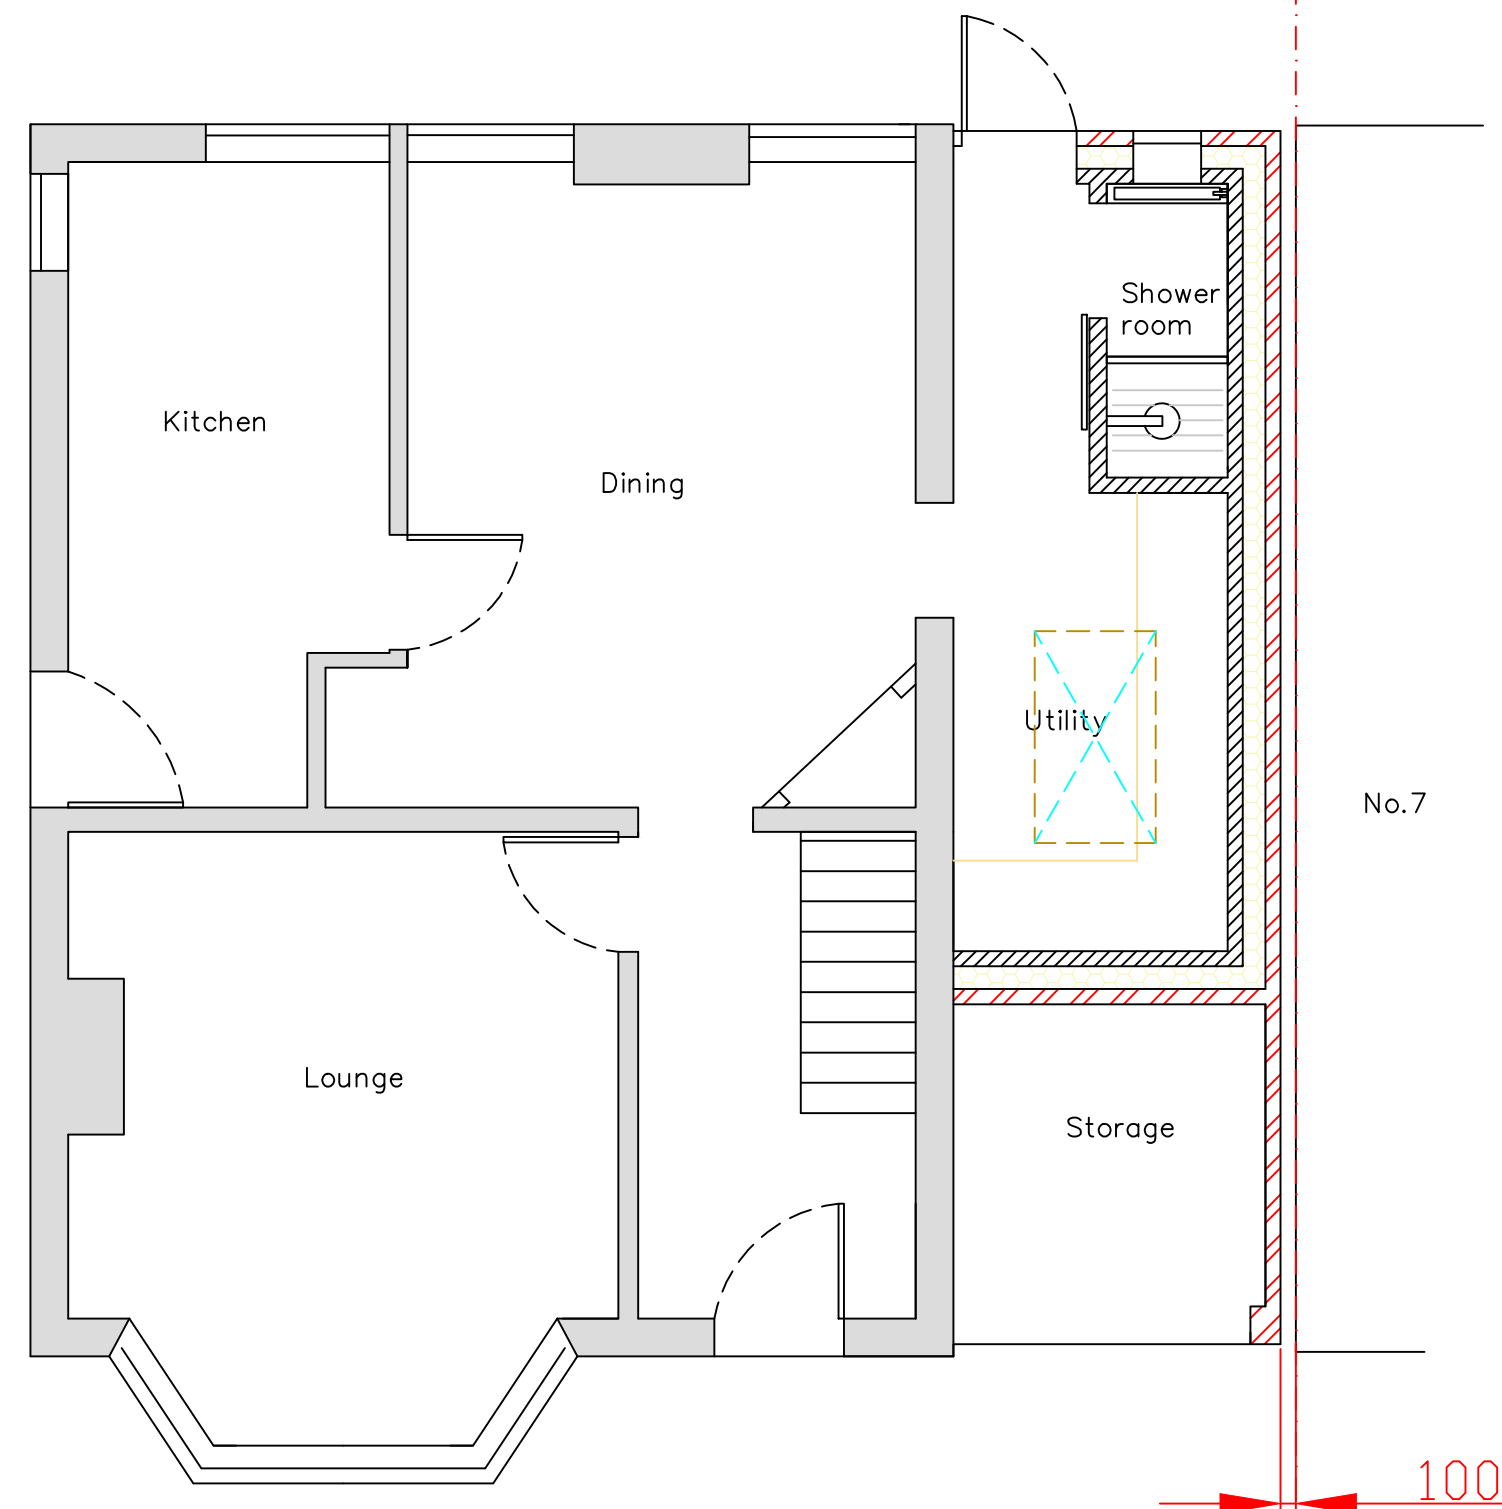


Propoed Ground Floor plan



Proposed First Floor plan
(Unaltered)




Proposed Front Elevation

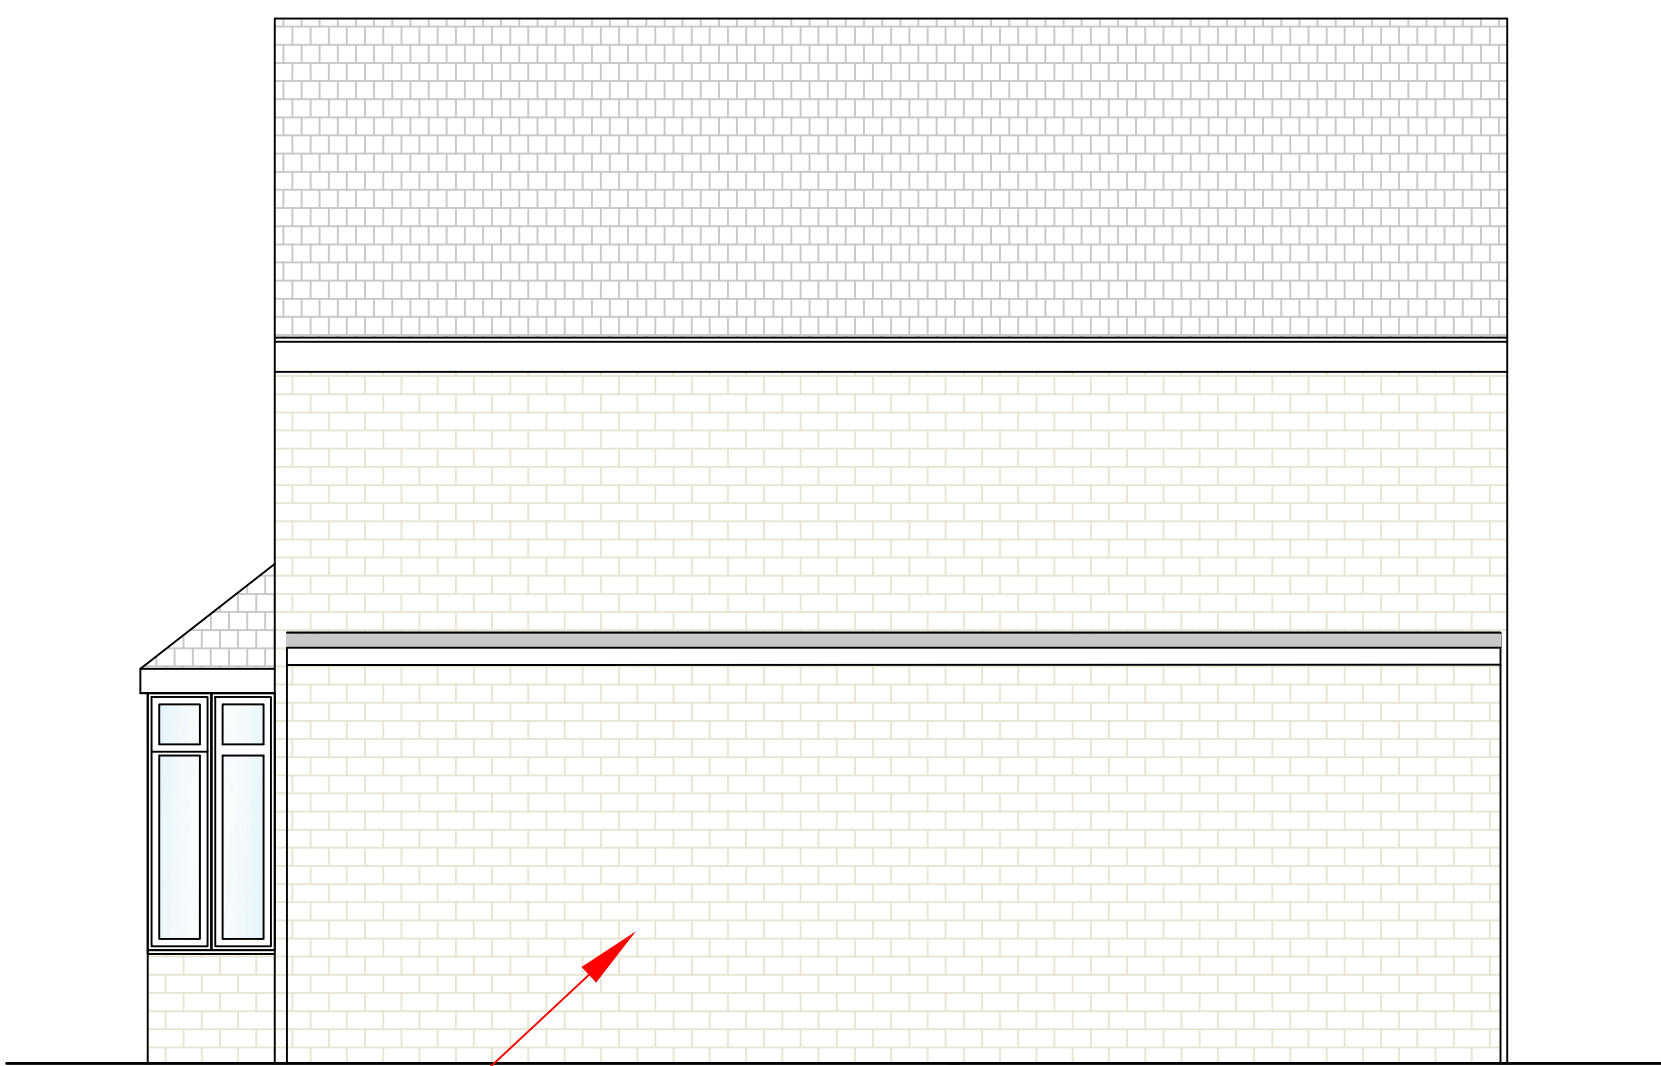


Proposed Side Elevation



Proposed Rear Elevation

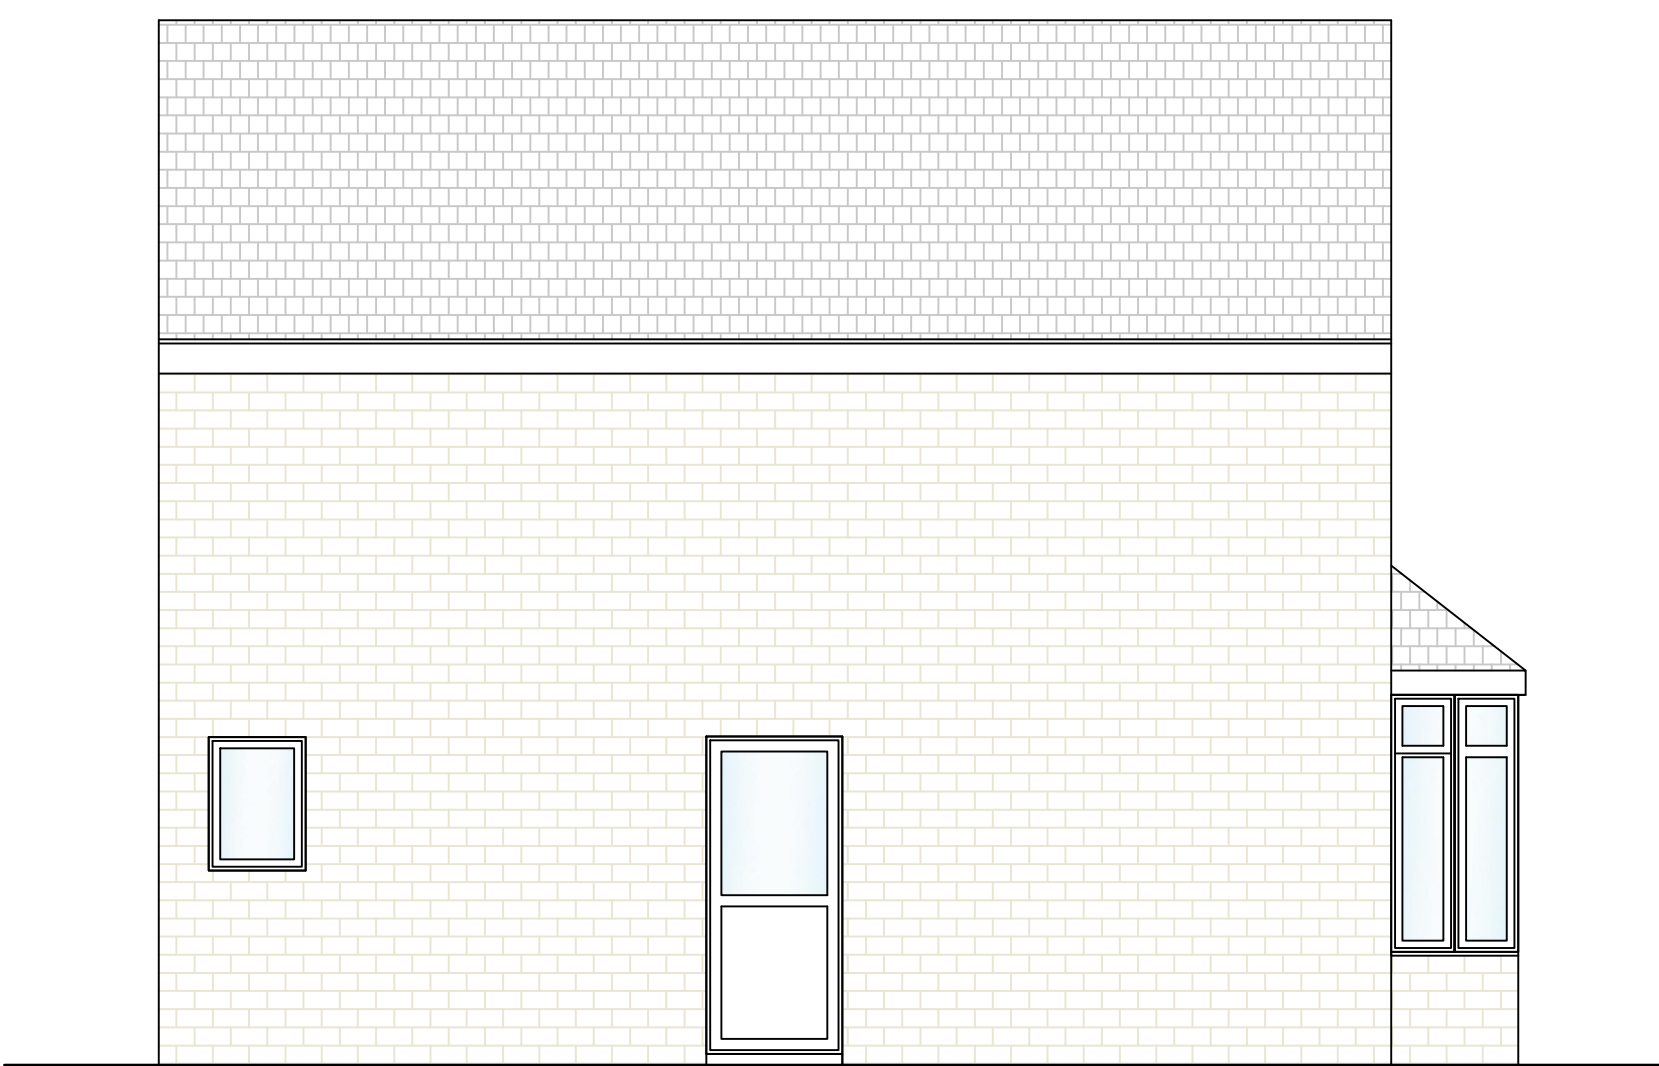

Proposed Side Elevation

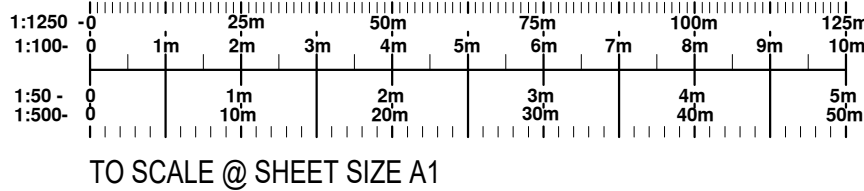

REVISION		DESCRIPTION	DATE
DATE		CLIENT/PROJECT	
2025		5 West Hill, Hitchin	
SCALE		Ben Piers Burton	
1:50		DRAWING TITLE	
CONSTRUCTION		Proposed floor Plans and Elevations	
NO UNAUTHORISED PRINTING OR DIGITAL SCANNING ALLOWED C COPYRIGHT 2025		79 Pelham Road, St neots Tel. 07834738581	
		Ref: 022	01E