



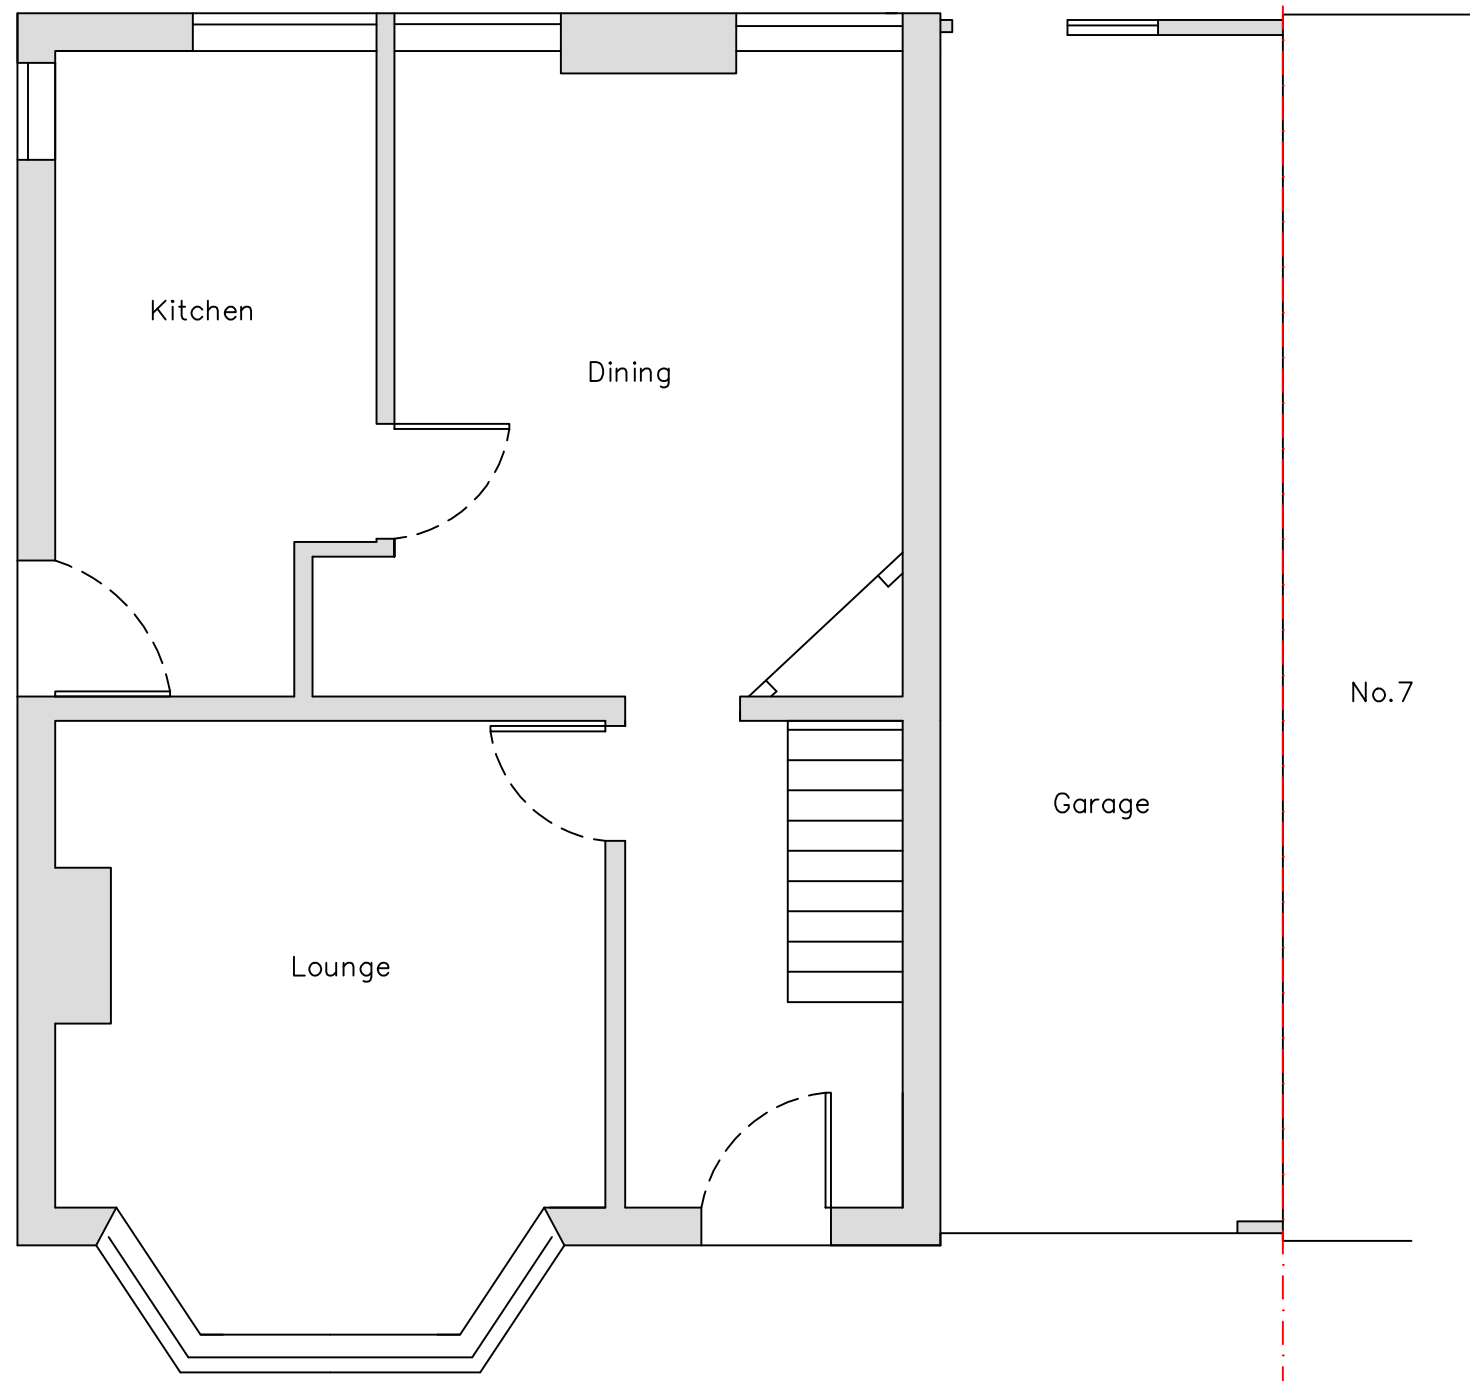

Existing Ground Floor plan

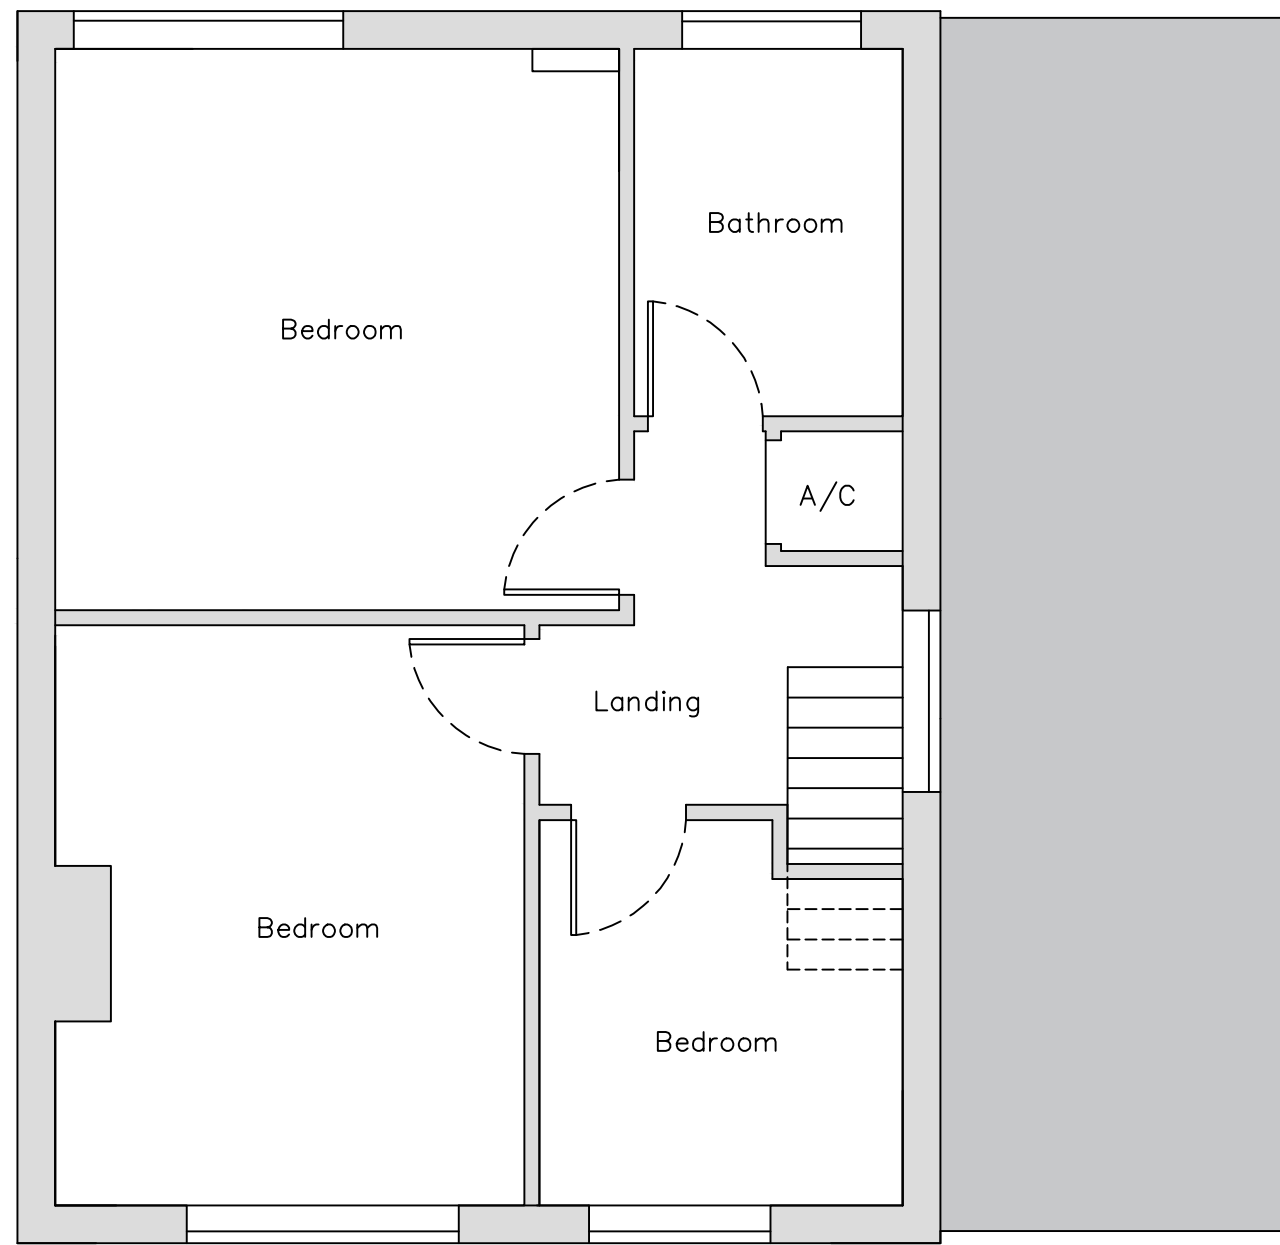


Existing First Floor plan
(Unaltered)




Existing Front Elevation




Existing Rear Elevation

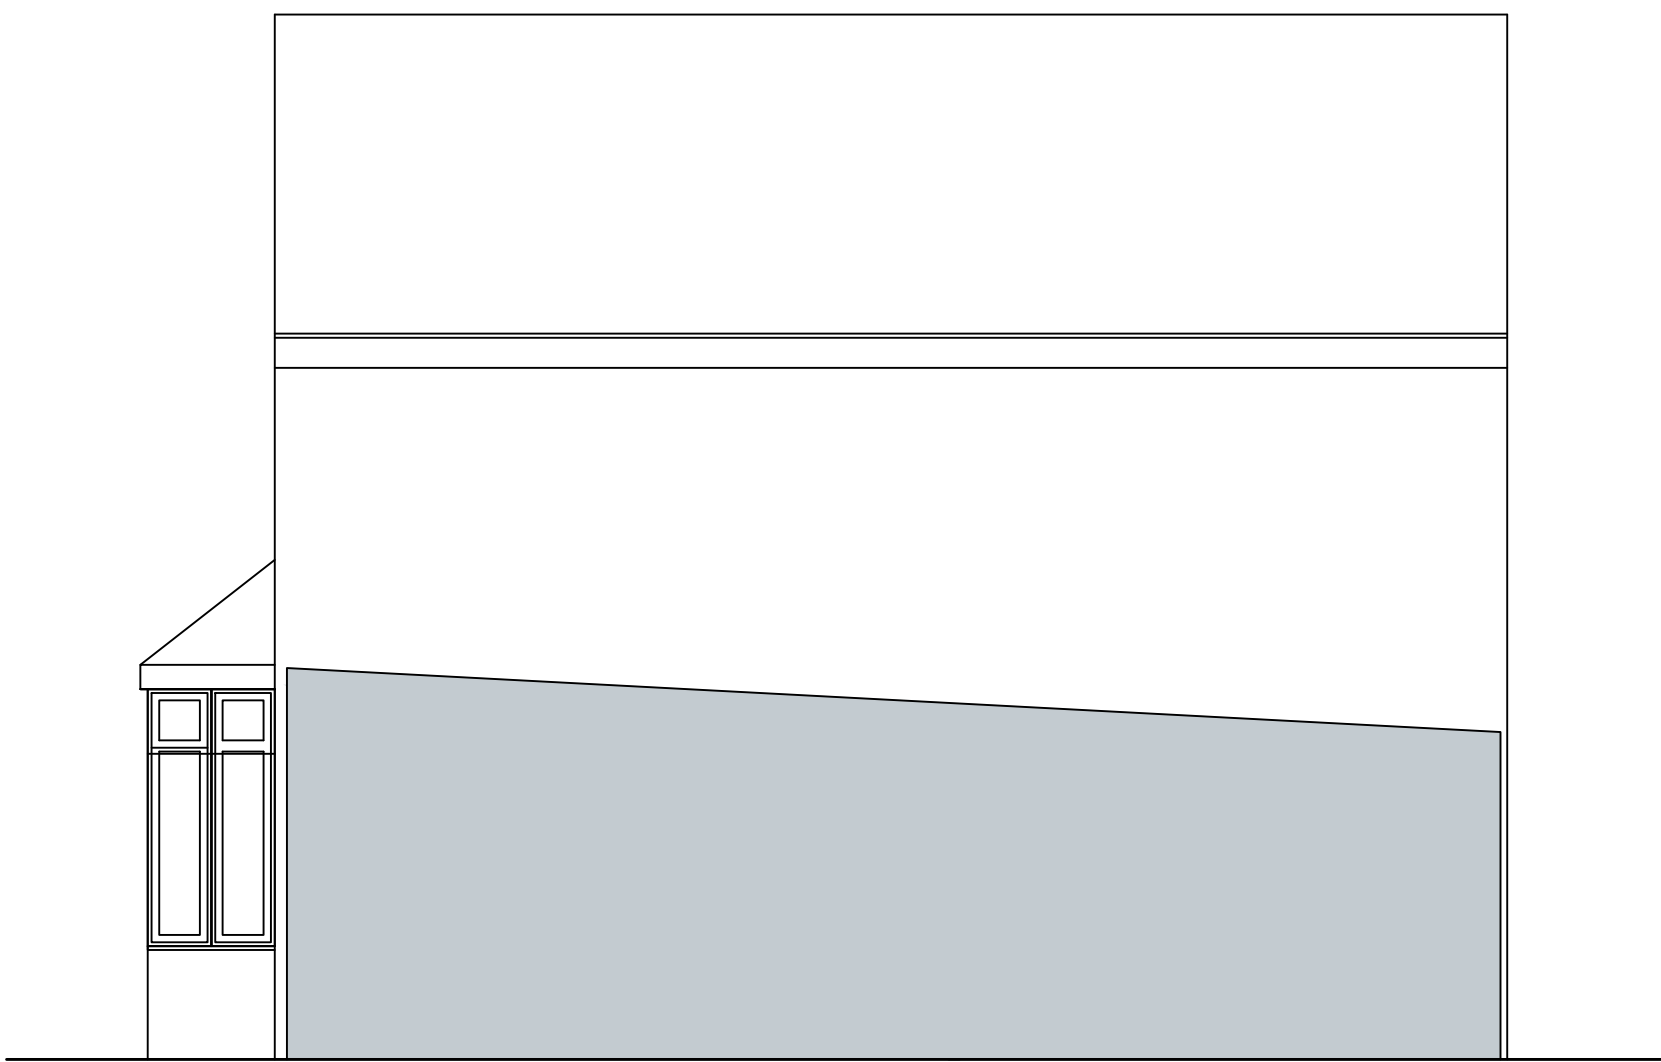

Existing Side Elevation

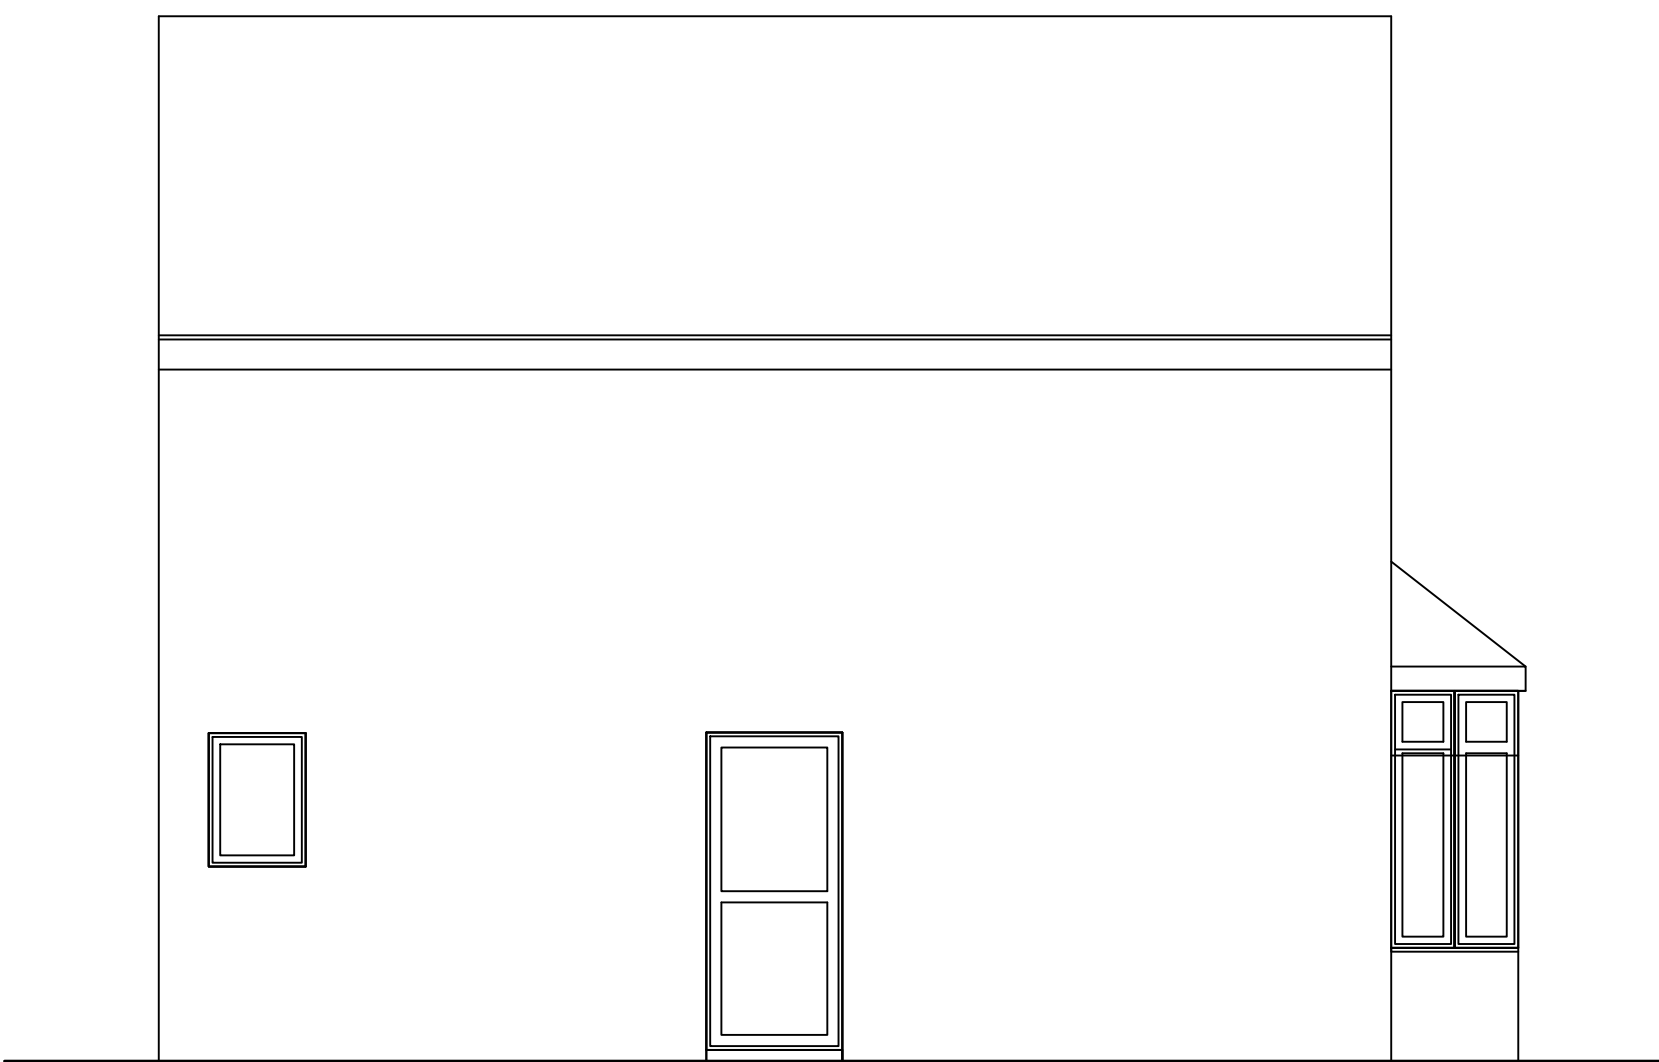

Existing Side Elevation

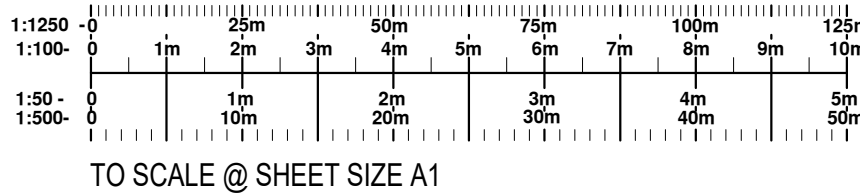

REVISION	DESCRIPTION	DATE
DATE	CLIENT/PROJECT	BPB Ben Piers Burton
2025	5 West Hill, Hitchin	
SCALE	DRAWING STATUS	79 Pelham Road, St Neots Tel. 07834738581
1:50	CONSTRUCTION	
DRAWING TITLE		Ref: 022
Existing floor Plans and Elevations		01B
NO UNAUTHORISED PRINTING OR DIGITAL SCANNING ALLOWED © COPYRIGHT 2025		