
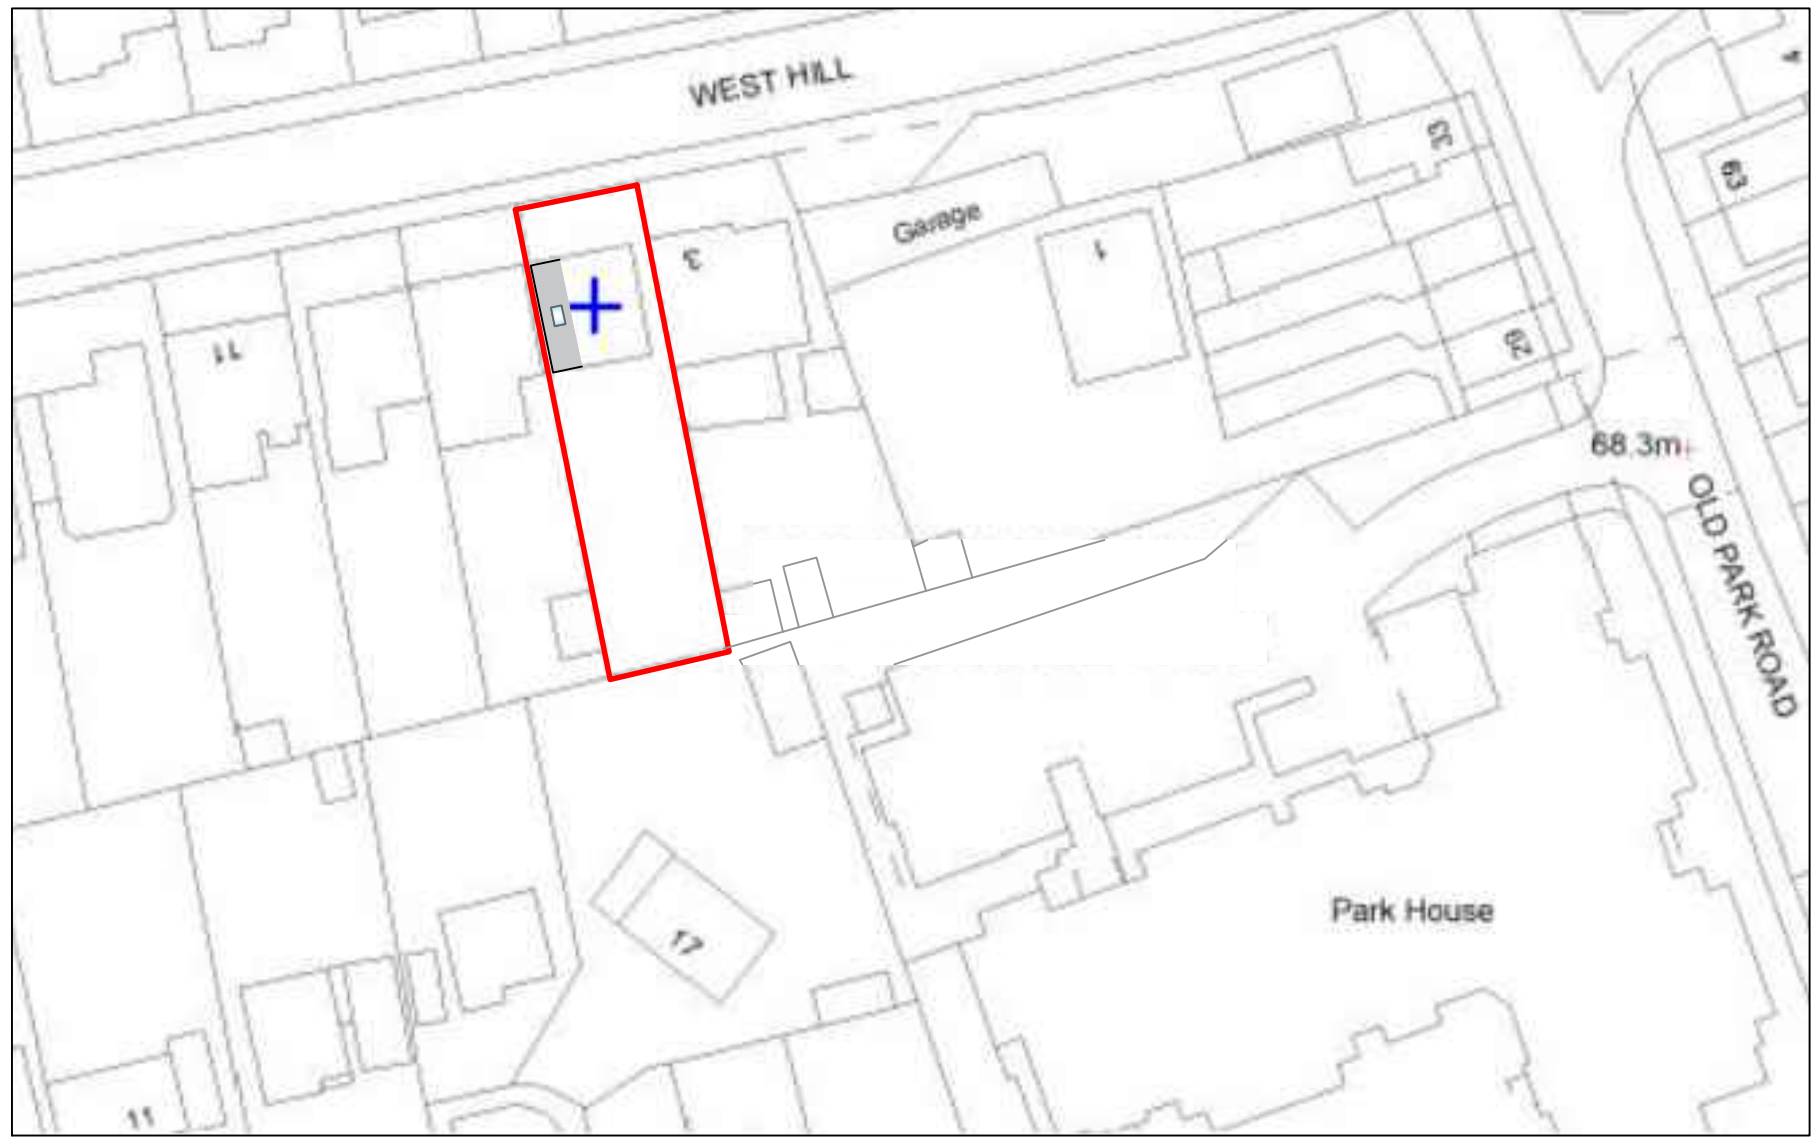


N

Location Plan

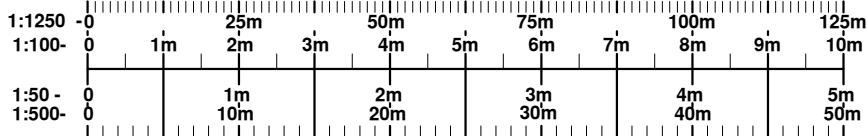

TO SCALE @ SHEET SIZE A1

REVISION		DESCRIPTION	DATE
DATE		CLIENT/PROJECT	
2025		5 West Hill, Hitchin	
SCALE		Ben Piers Burton	
1:1250		79 Pelham Road, St neots Tel. 07834738581	
DRAWING STATUS		DRAWING TITLE	
CONSTRUCTION		Existing floor Plans and Elevations	
NO UNAUTHORISED PRINTING OR DIGITAL SCANNING ALLOWED © COPYRIGHT 2025		Ref: 022	01C