




NOTE
Loft conversion application submitted
Ref-25/00697/LDCP

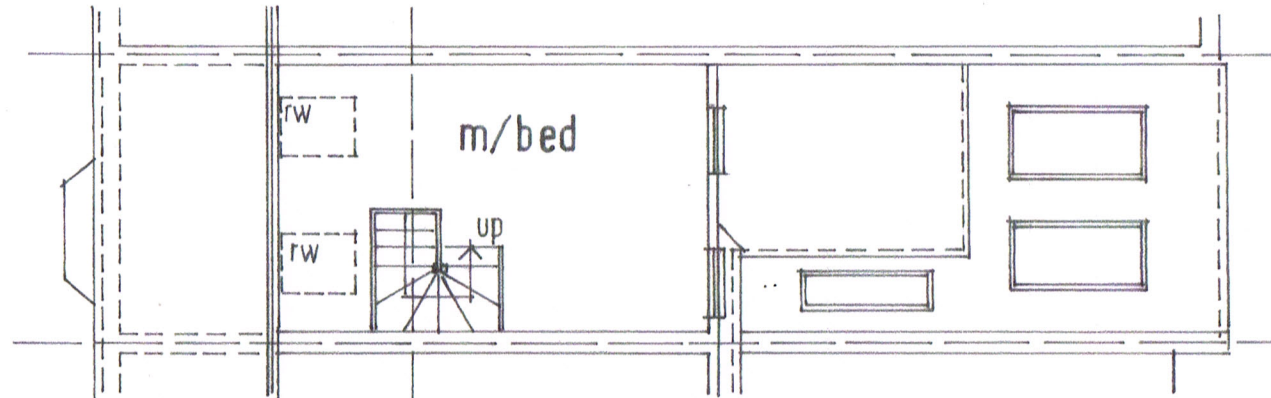



SECOND FLOOR PLAN

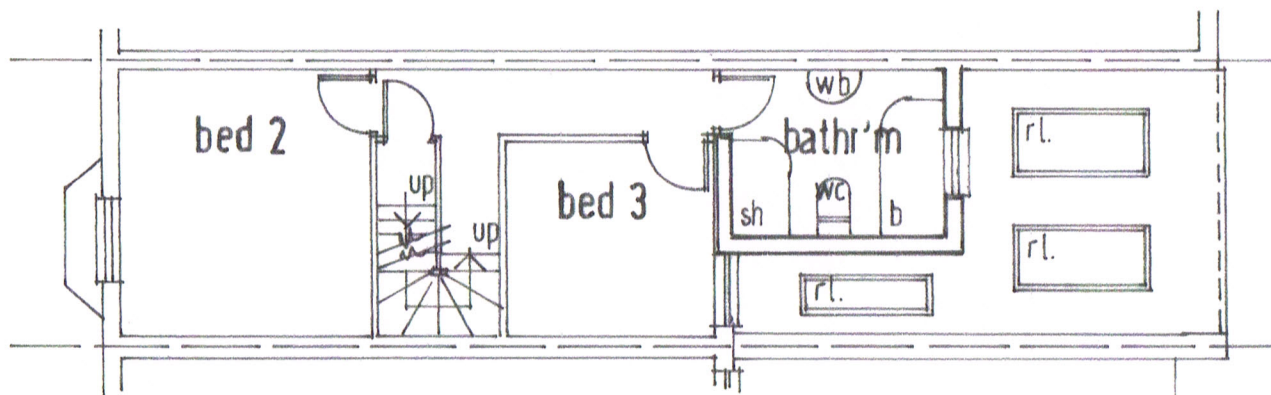

FIRST FLOOR PLAN

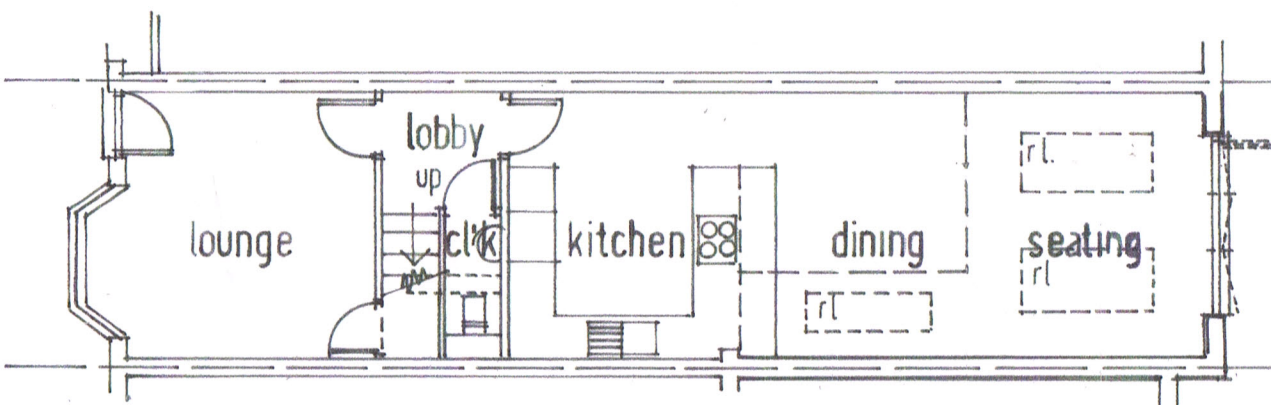

GROUND FLOOR PLAN

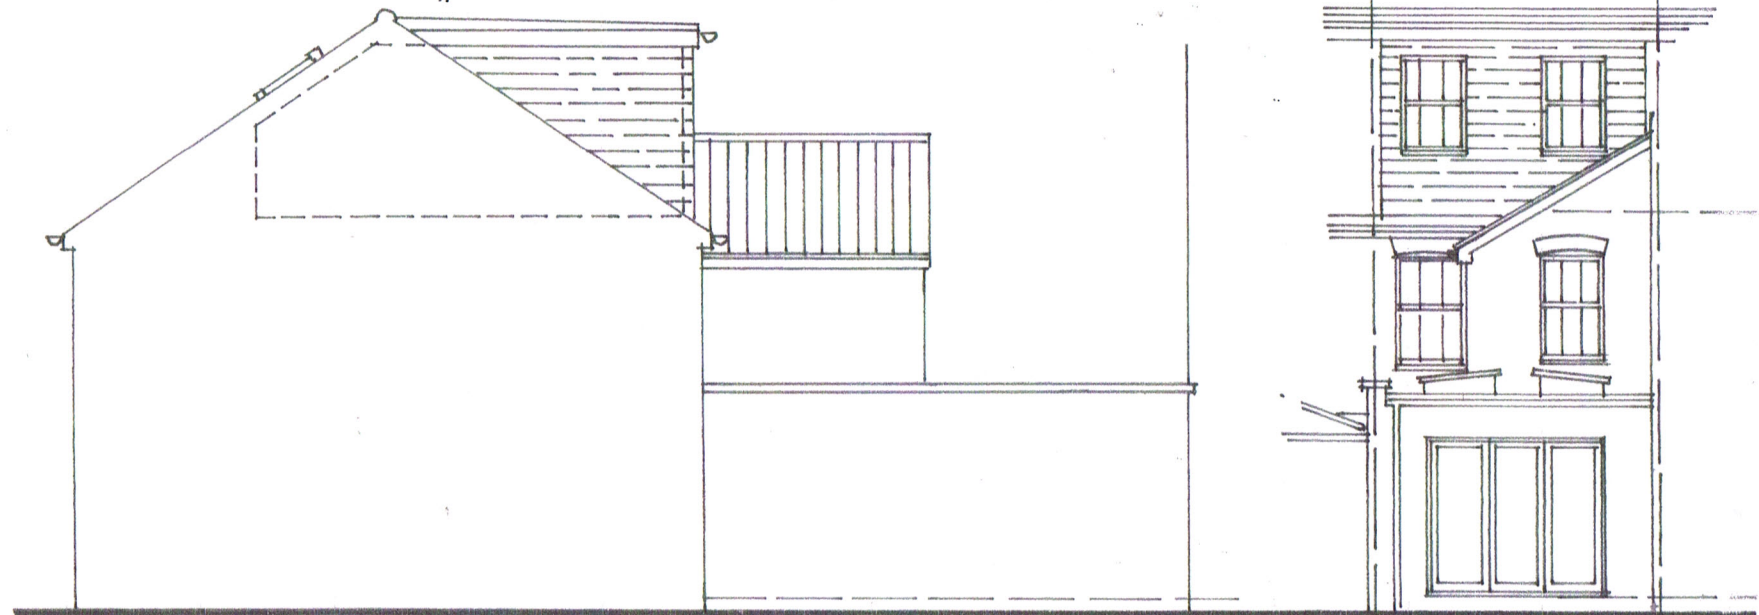 


side/section
PROPOSED ELEVATIONS

rear



front

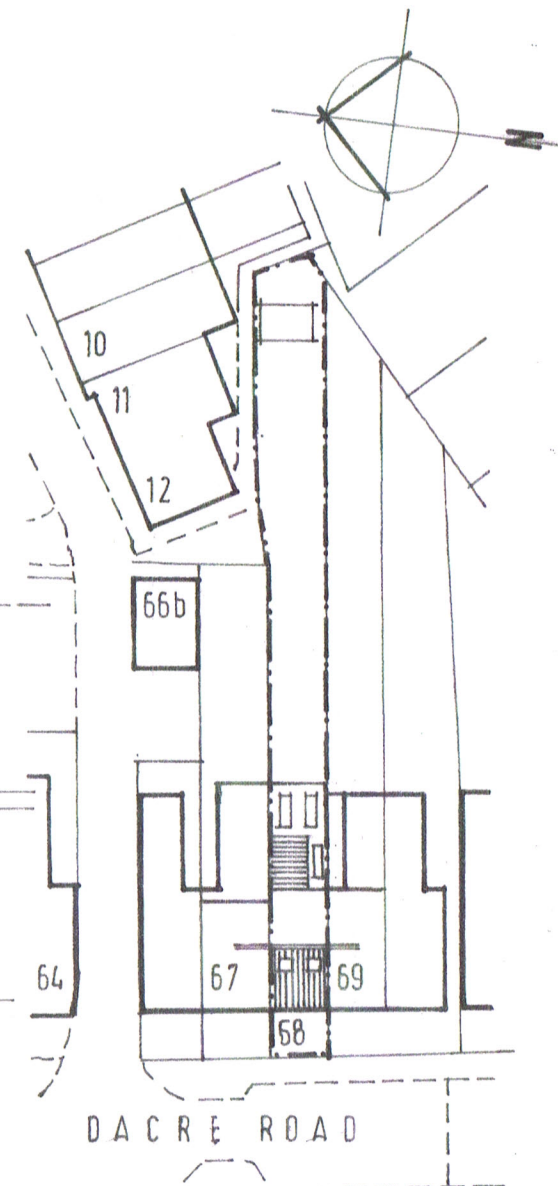

BLOCK & ROOF PLAN
1:500 scale

HEATHER MOVE B.Sc. Architectural Design Consultant
Corner House, 1 Balmoral Road,
Hitchin, Hertfordshire. SG5 1XG.
Tel 01462 459910

client
MR J. AUGSBURGER

job
PROPOSED LOFT CONVERSION & ALTERATION AT
68 DACRE ROAD / HITCHIN / HERTS

subject
PROPOSED PLANS AND ELEVATIONS
(A3 sheet size)

scale 1:100, 1:500	
date JAN. 2025	drawn HM
drawing no. HM-24662-03	rev.