


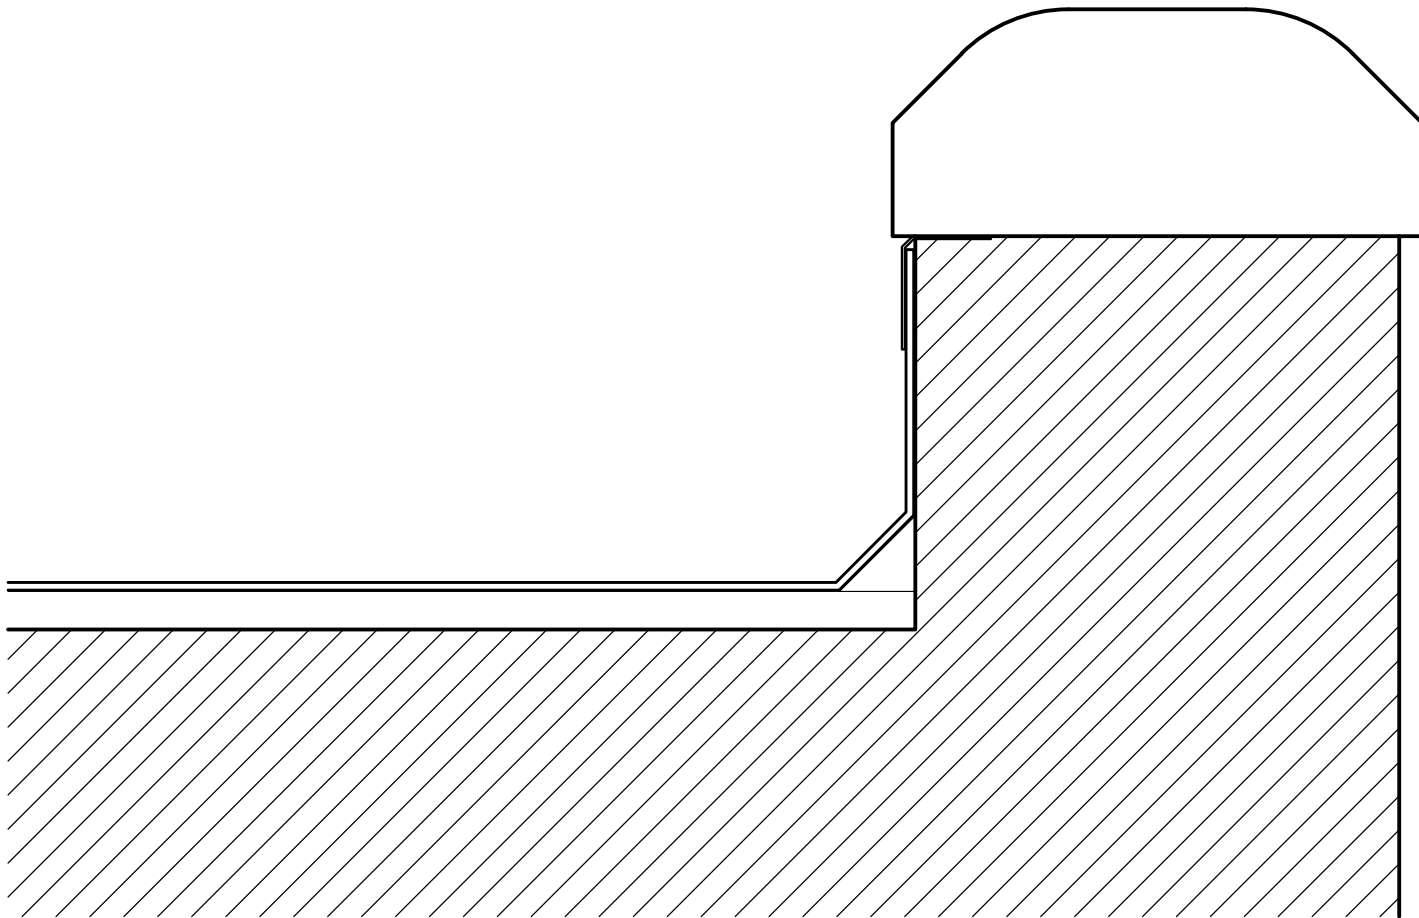


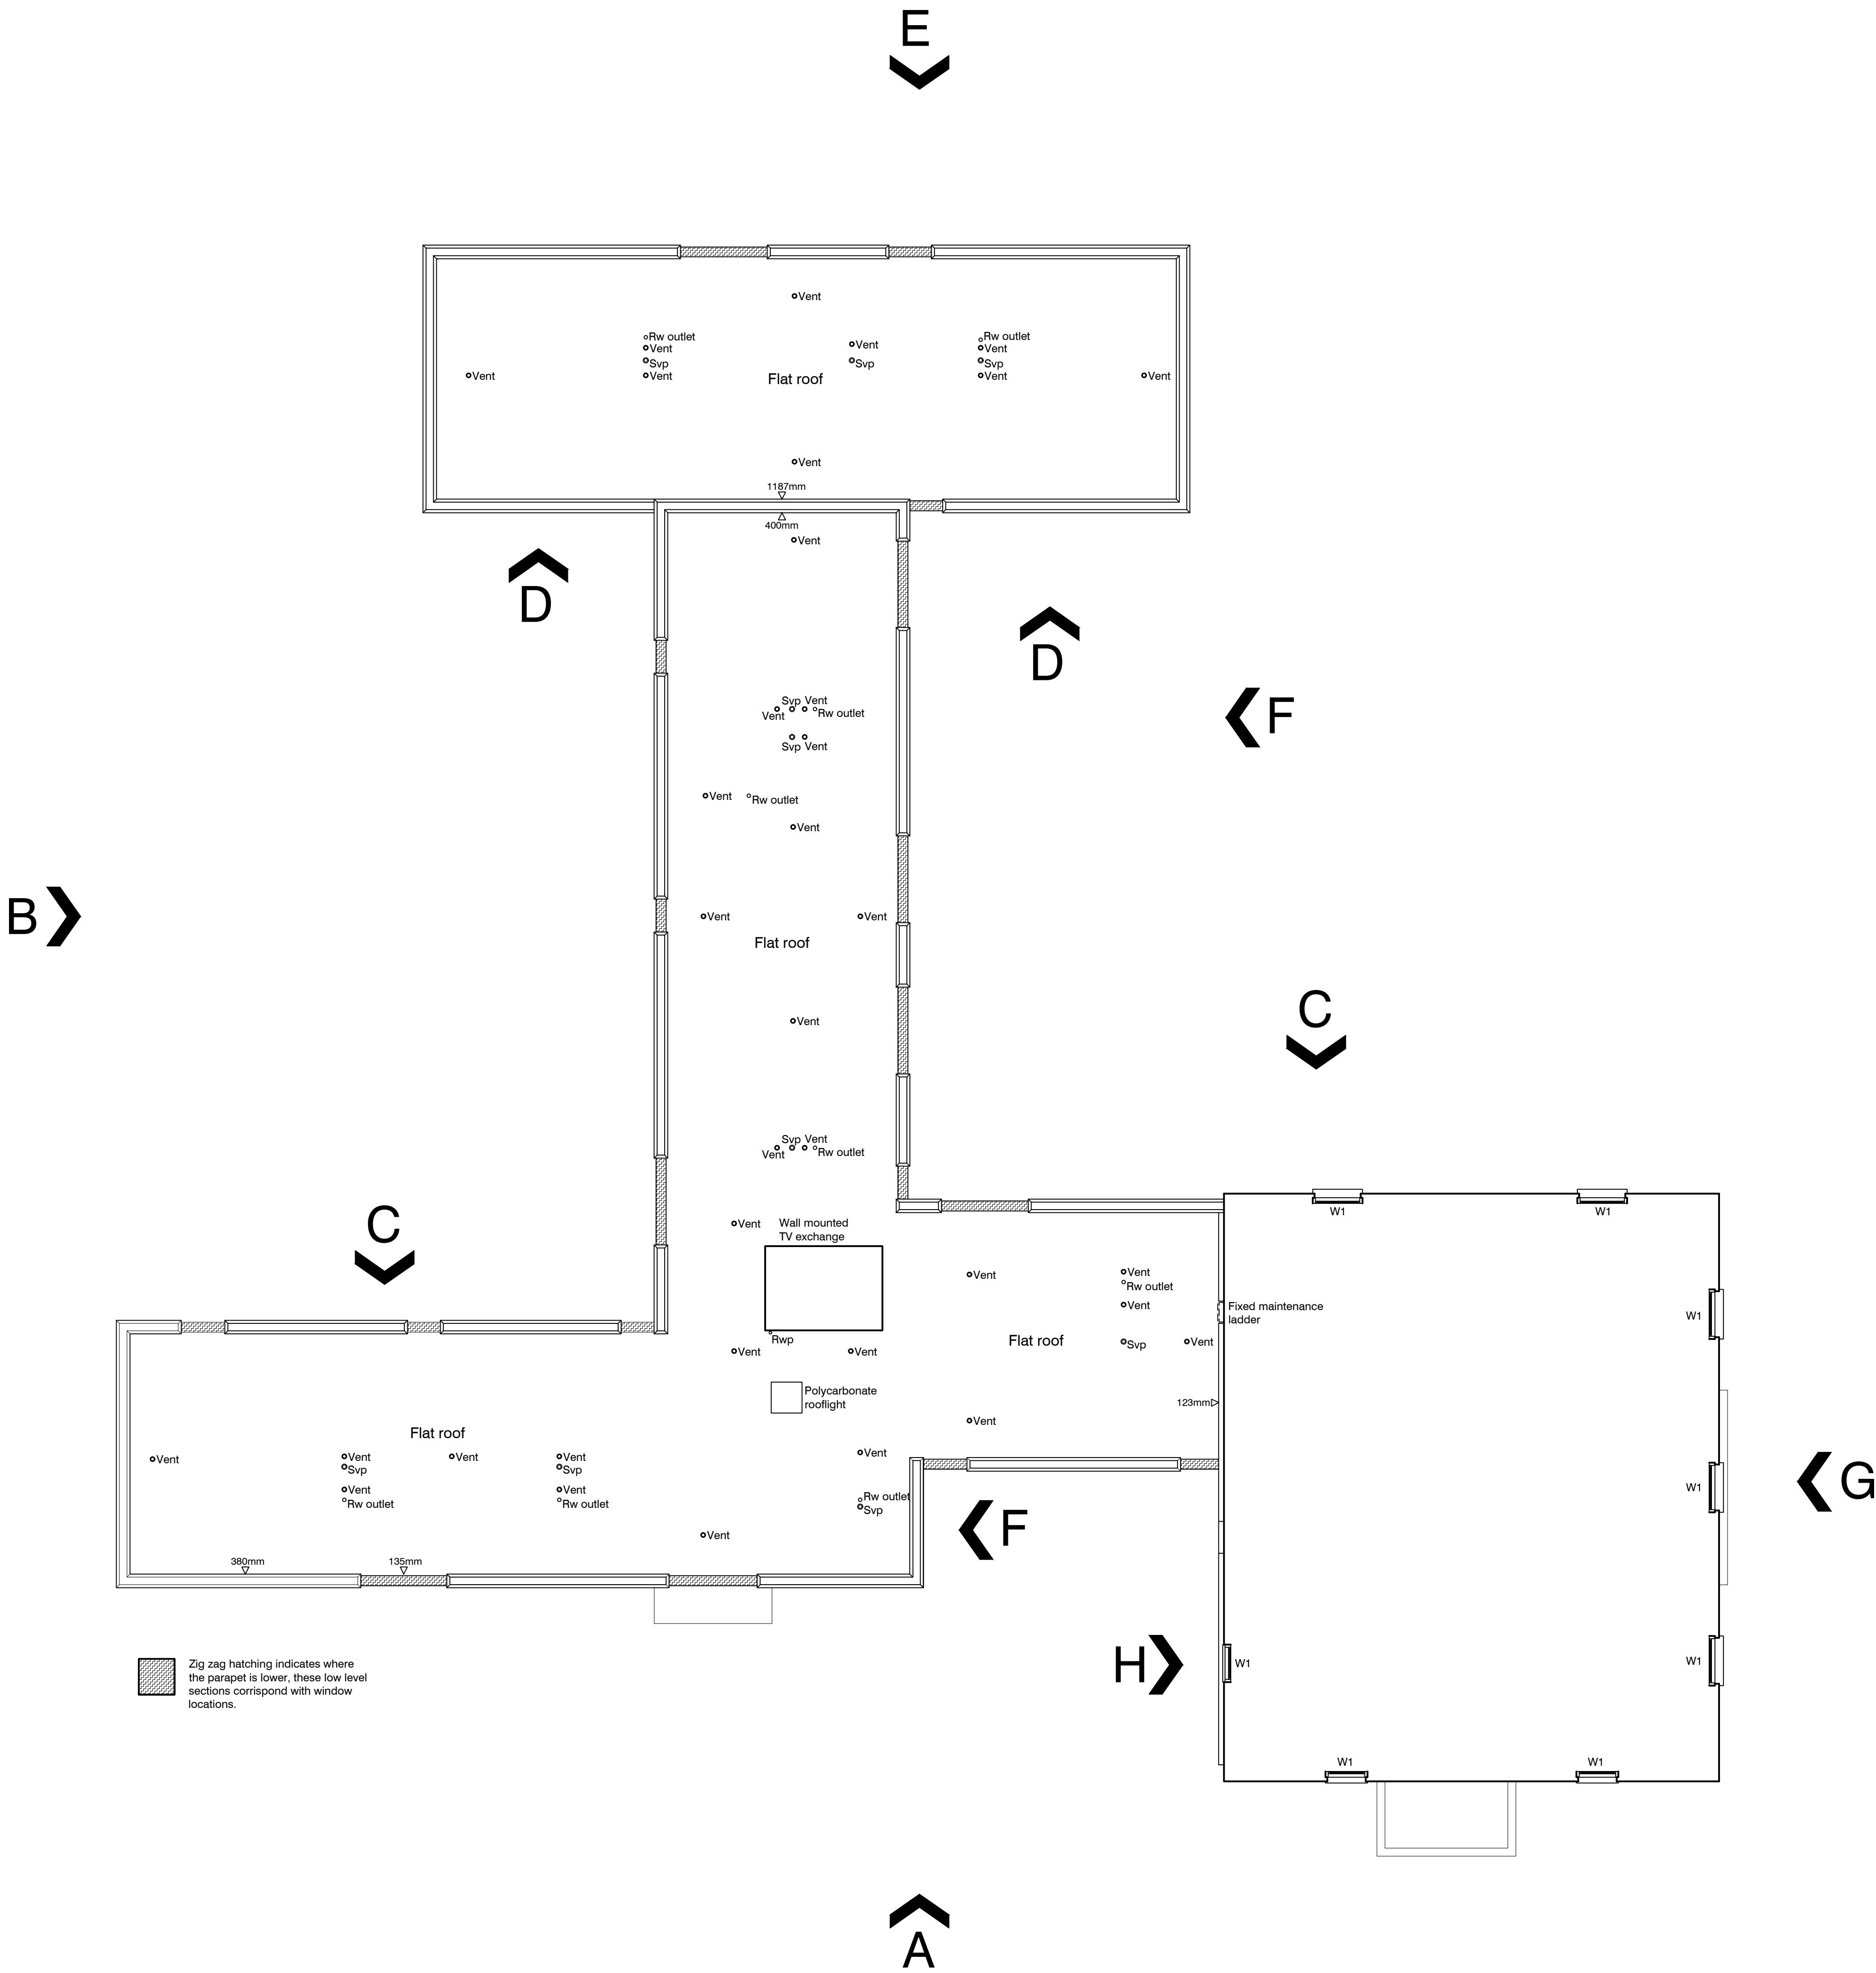

ASSUMED PARAPET
WALL DETAIL

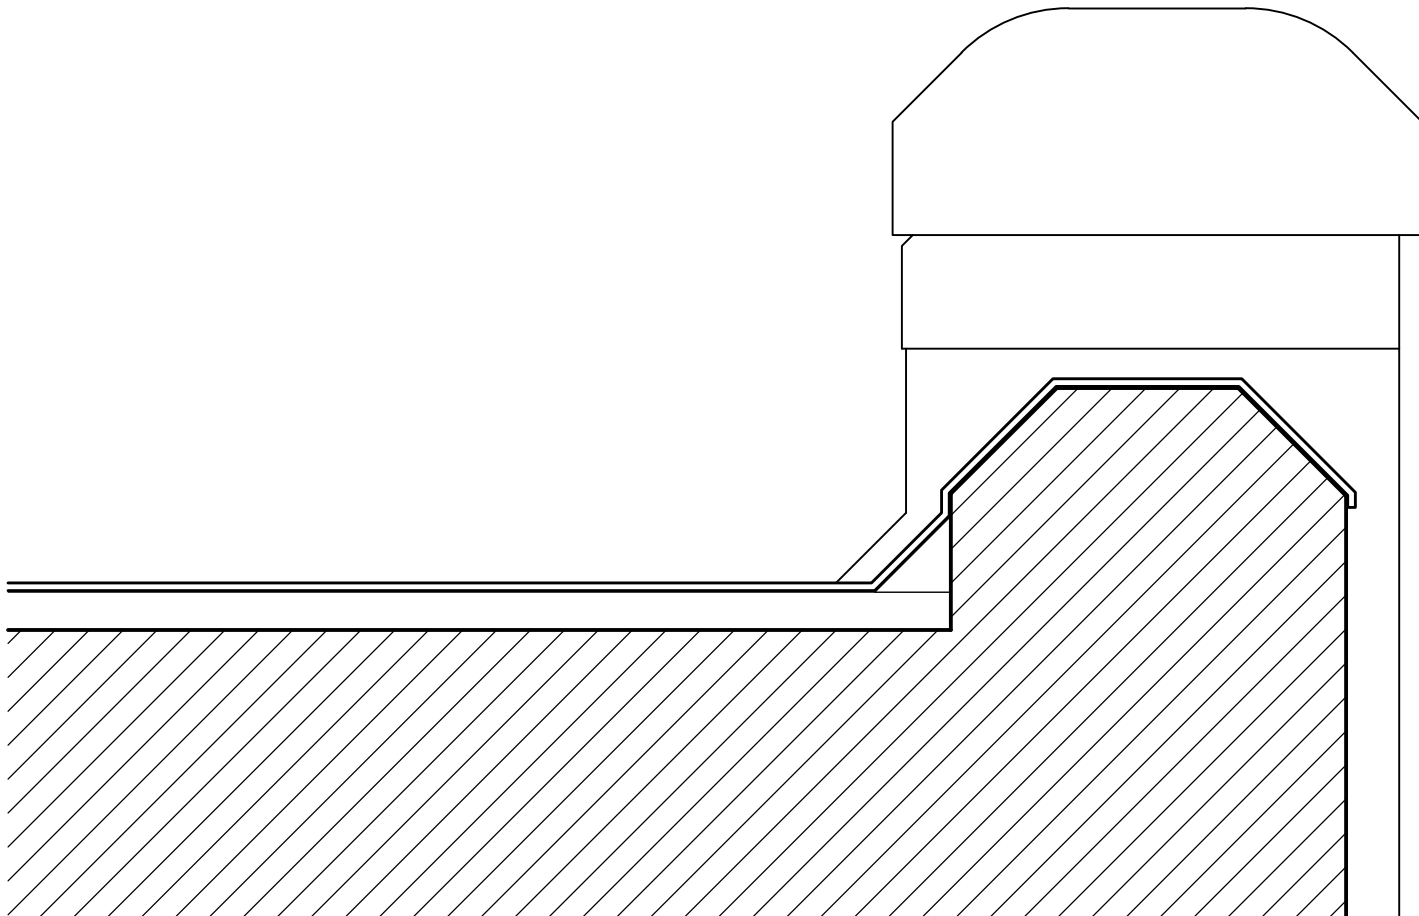

ASSUMED PARAPET WALL
DETAIL OVER WINDOWS

 

CONTRACT	SCALE	1:100.
The Bury, Bury Lane Codicote, Hitchin Hertfordshire. SG4 8GG.	DATE	September 2025.
	DRAWN	C.J.
	CHECKED	
TITLE	DRAWING No	25190_004.
Existing Lower Roof Plan	REVISION	