




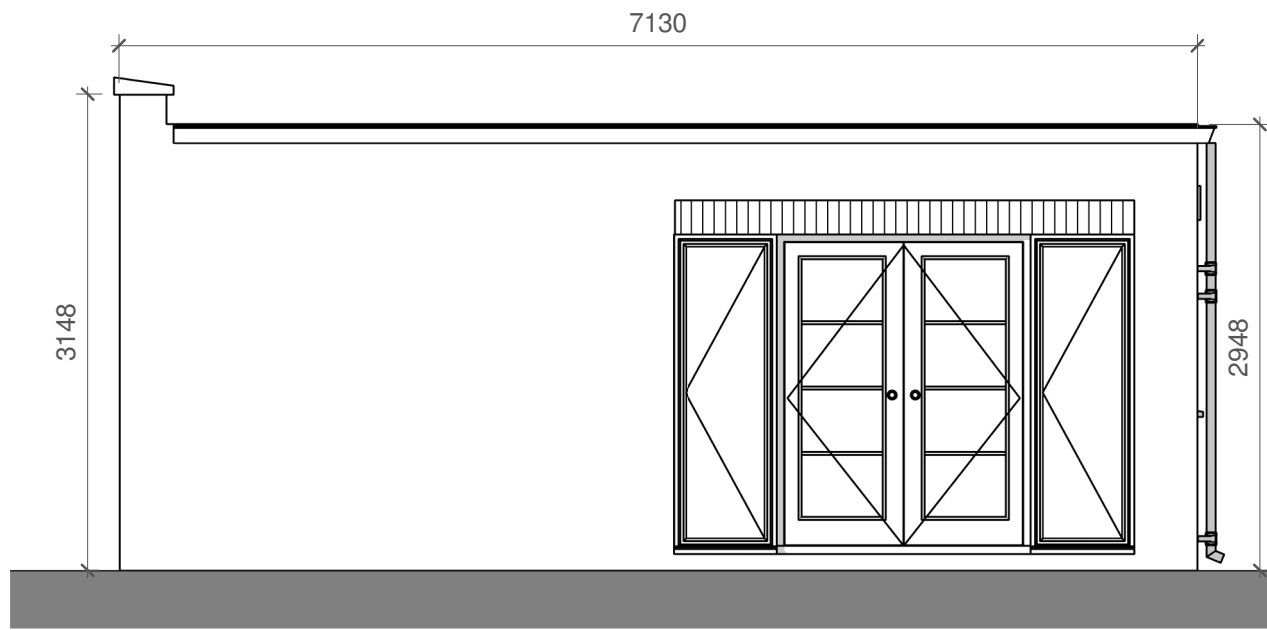


1 Side Elevation - Garage
1 : 50

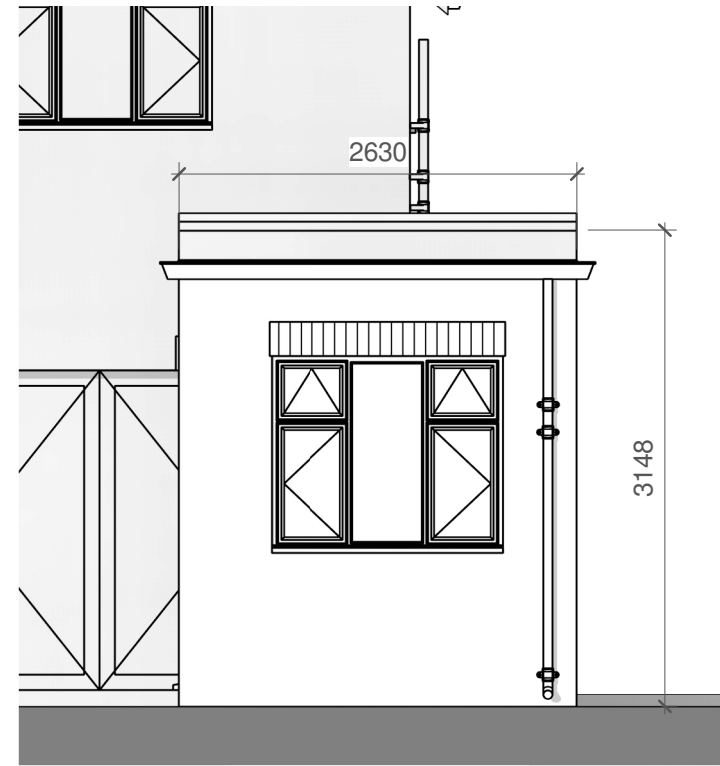


4 Rear Elevation - Garage
1 : 50

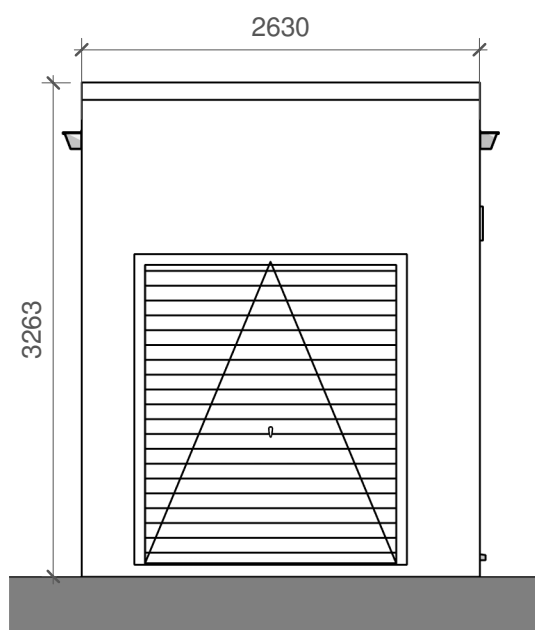

3 Front Elevation - Garage
1 : 50

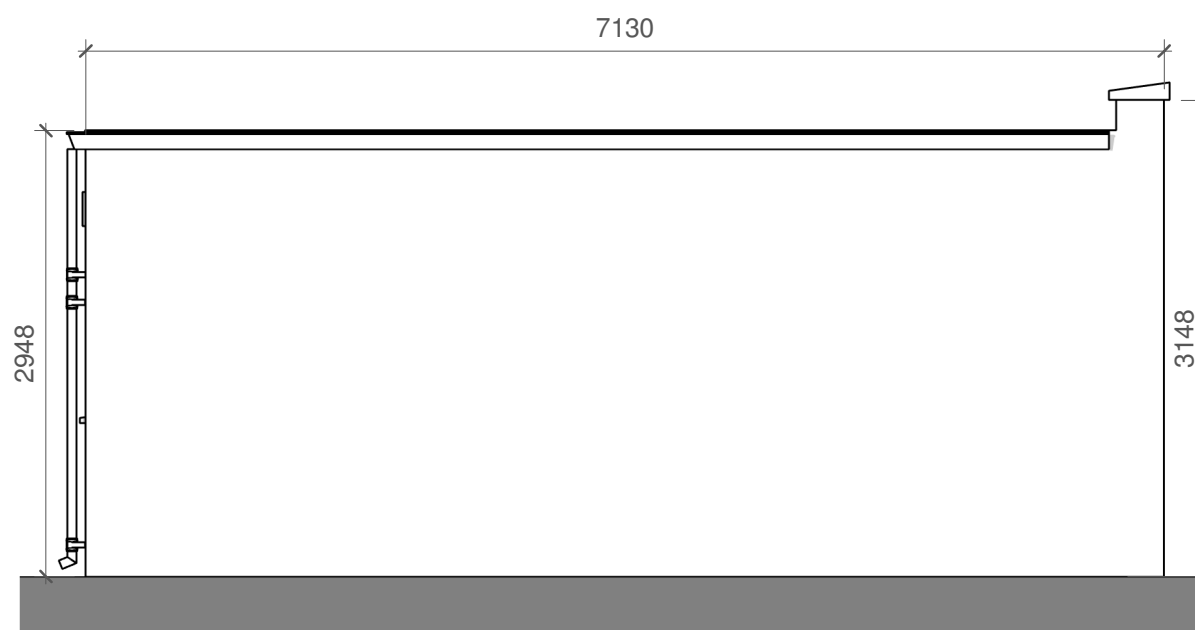

2 Side Elevation 02 - Garage
1 : 50

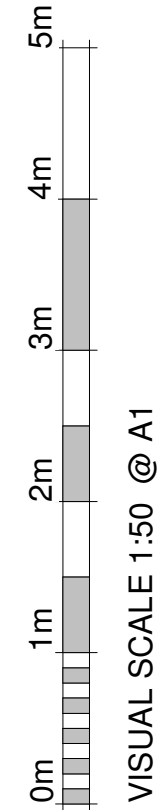

Rev. No.	Revision Description	Revision Date
Revision		

Planning
Status:

Dimensions, areas and levels where given are only approximate and subject to site survey. All dimensions are to be checked on site. Figured dimensions only are to be taken from this drawing. This drawing is to be read in conjunction with all relevant consultants and/or specialists drawings/documents and any discrepancies or variations are to be notified to the Architect before the affected work commences. This drawing is copyright and remains the property of the Architects.

ARCHITECTS
REGISTERED QUALIFIED ARCHITECTS / HERTFORDSHIRE
telephone: 01462 453931
email: info@croearchitects.co.uk
web: www.croearchitects.co.uk

Project:
213 Nevells Rd,
Letchworth Garden City
SG6 4TZ

Client:
Mr and Mrs Shergill

Drawing name:
As Proposed - Garage
Elevations

Scale: 1 : 50 at A2	Drawing number	Rev.
Date: 14/08	25080 - 012	
Drawn by: OD		