




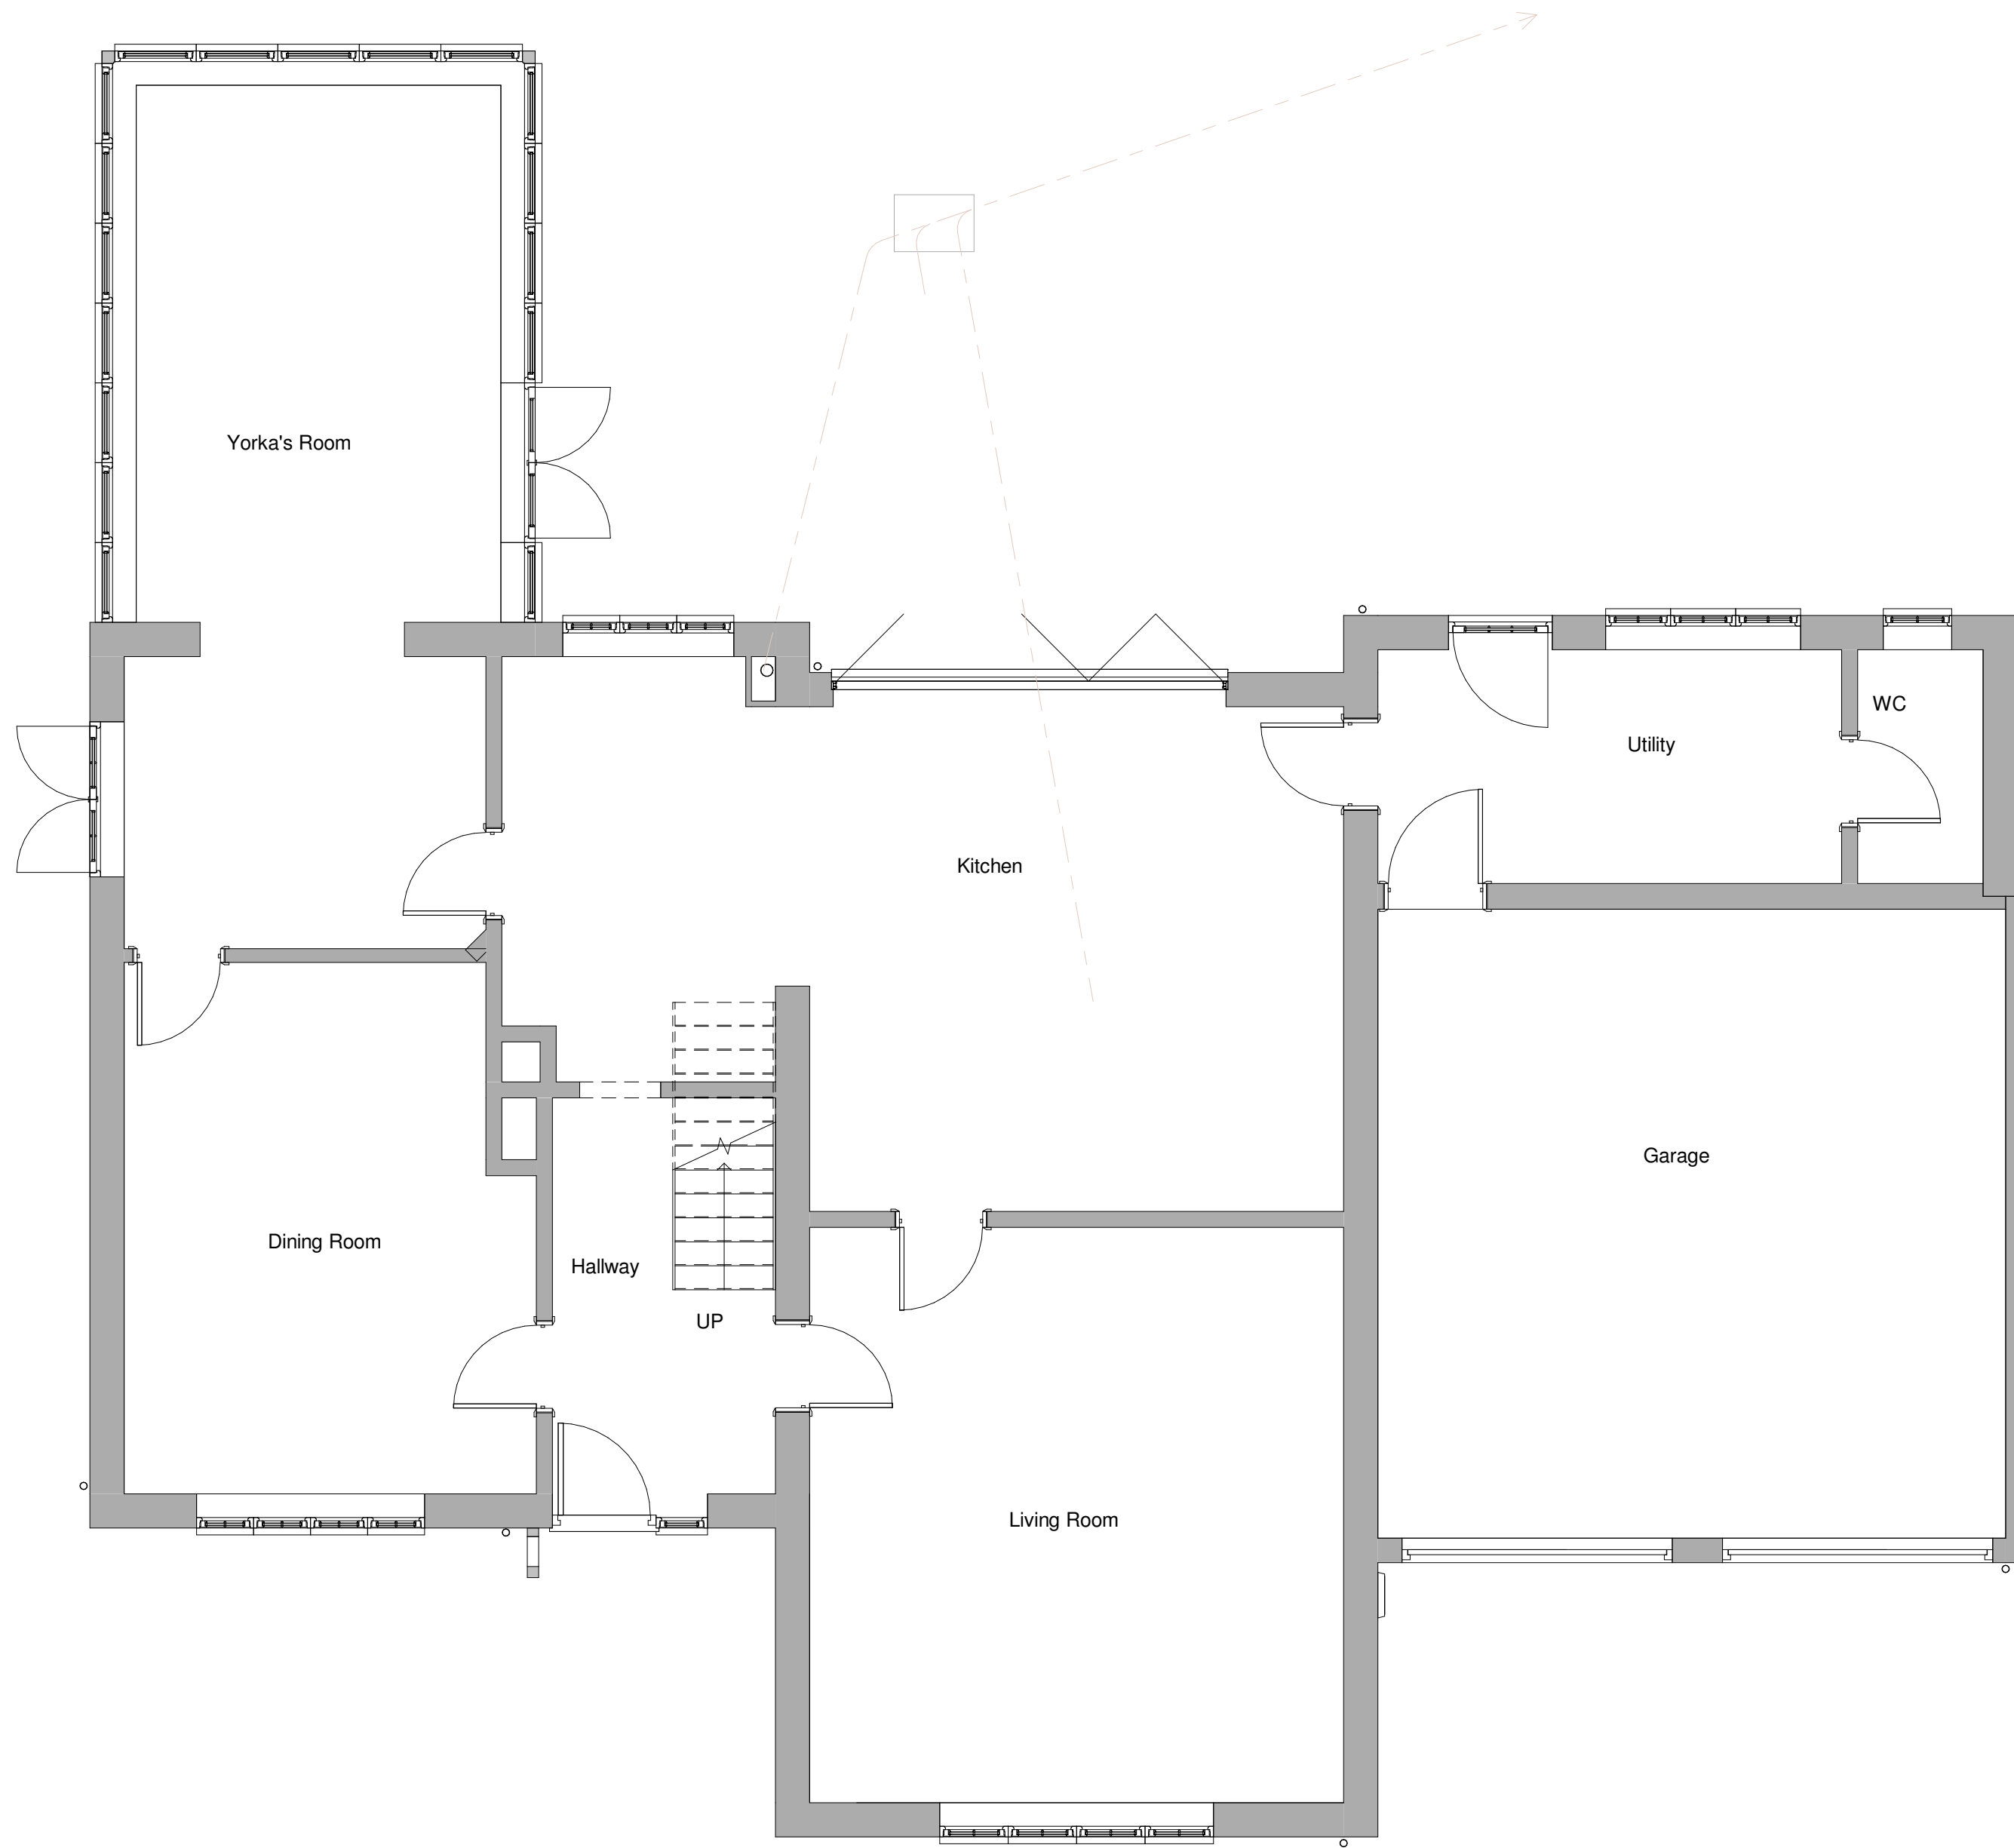

1 Ground Floor Plan
1 : 50

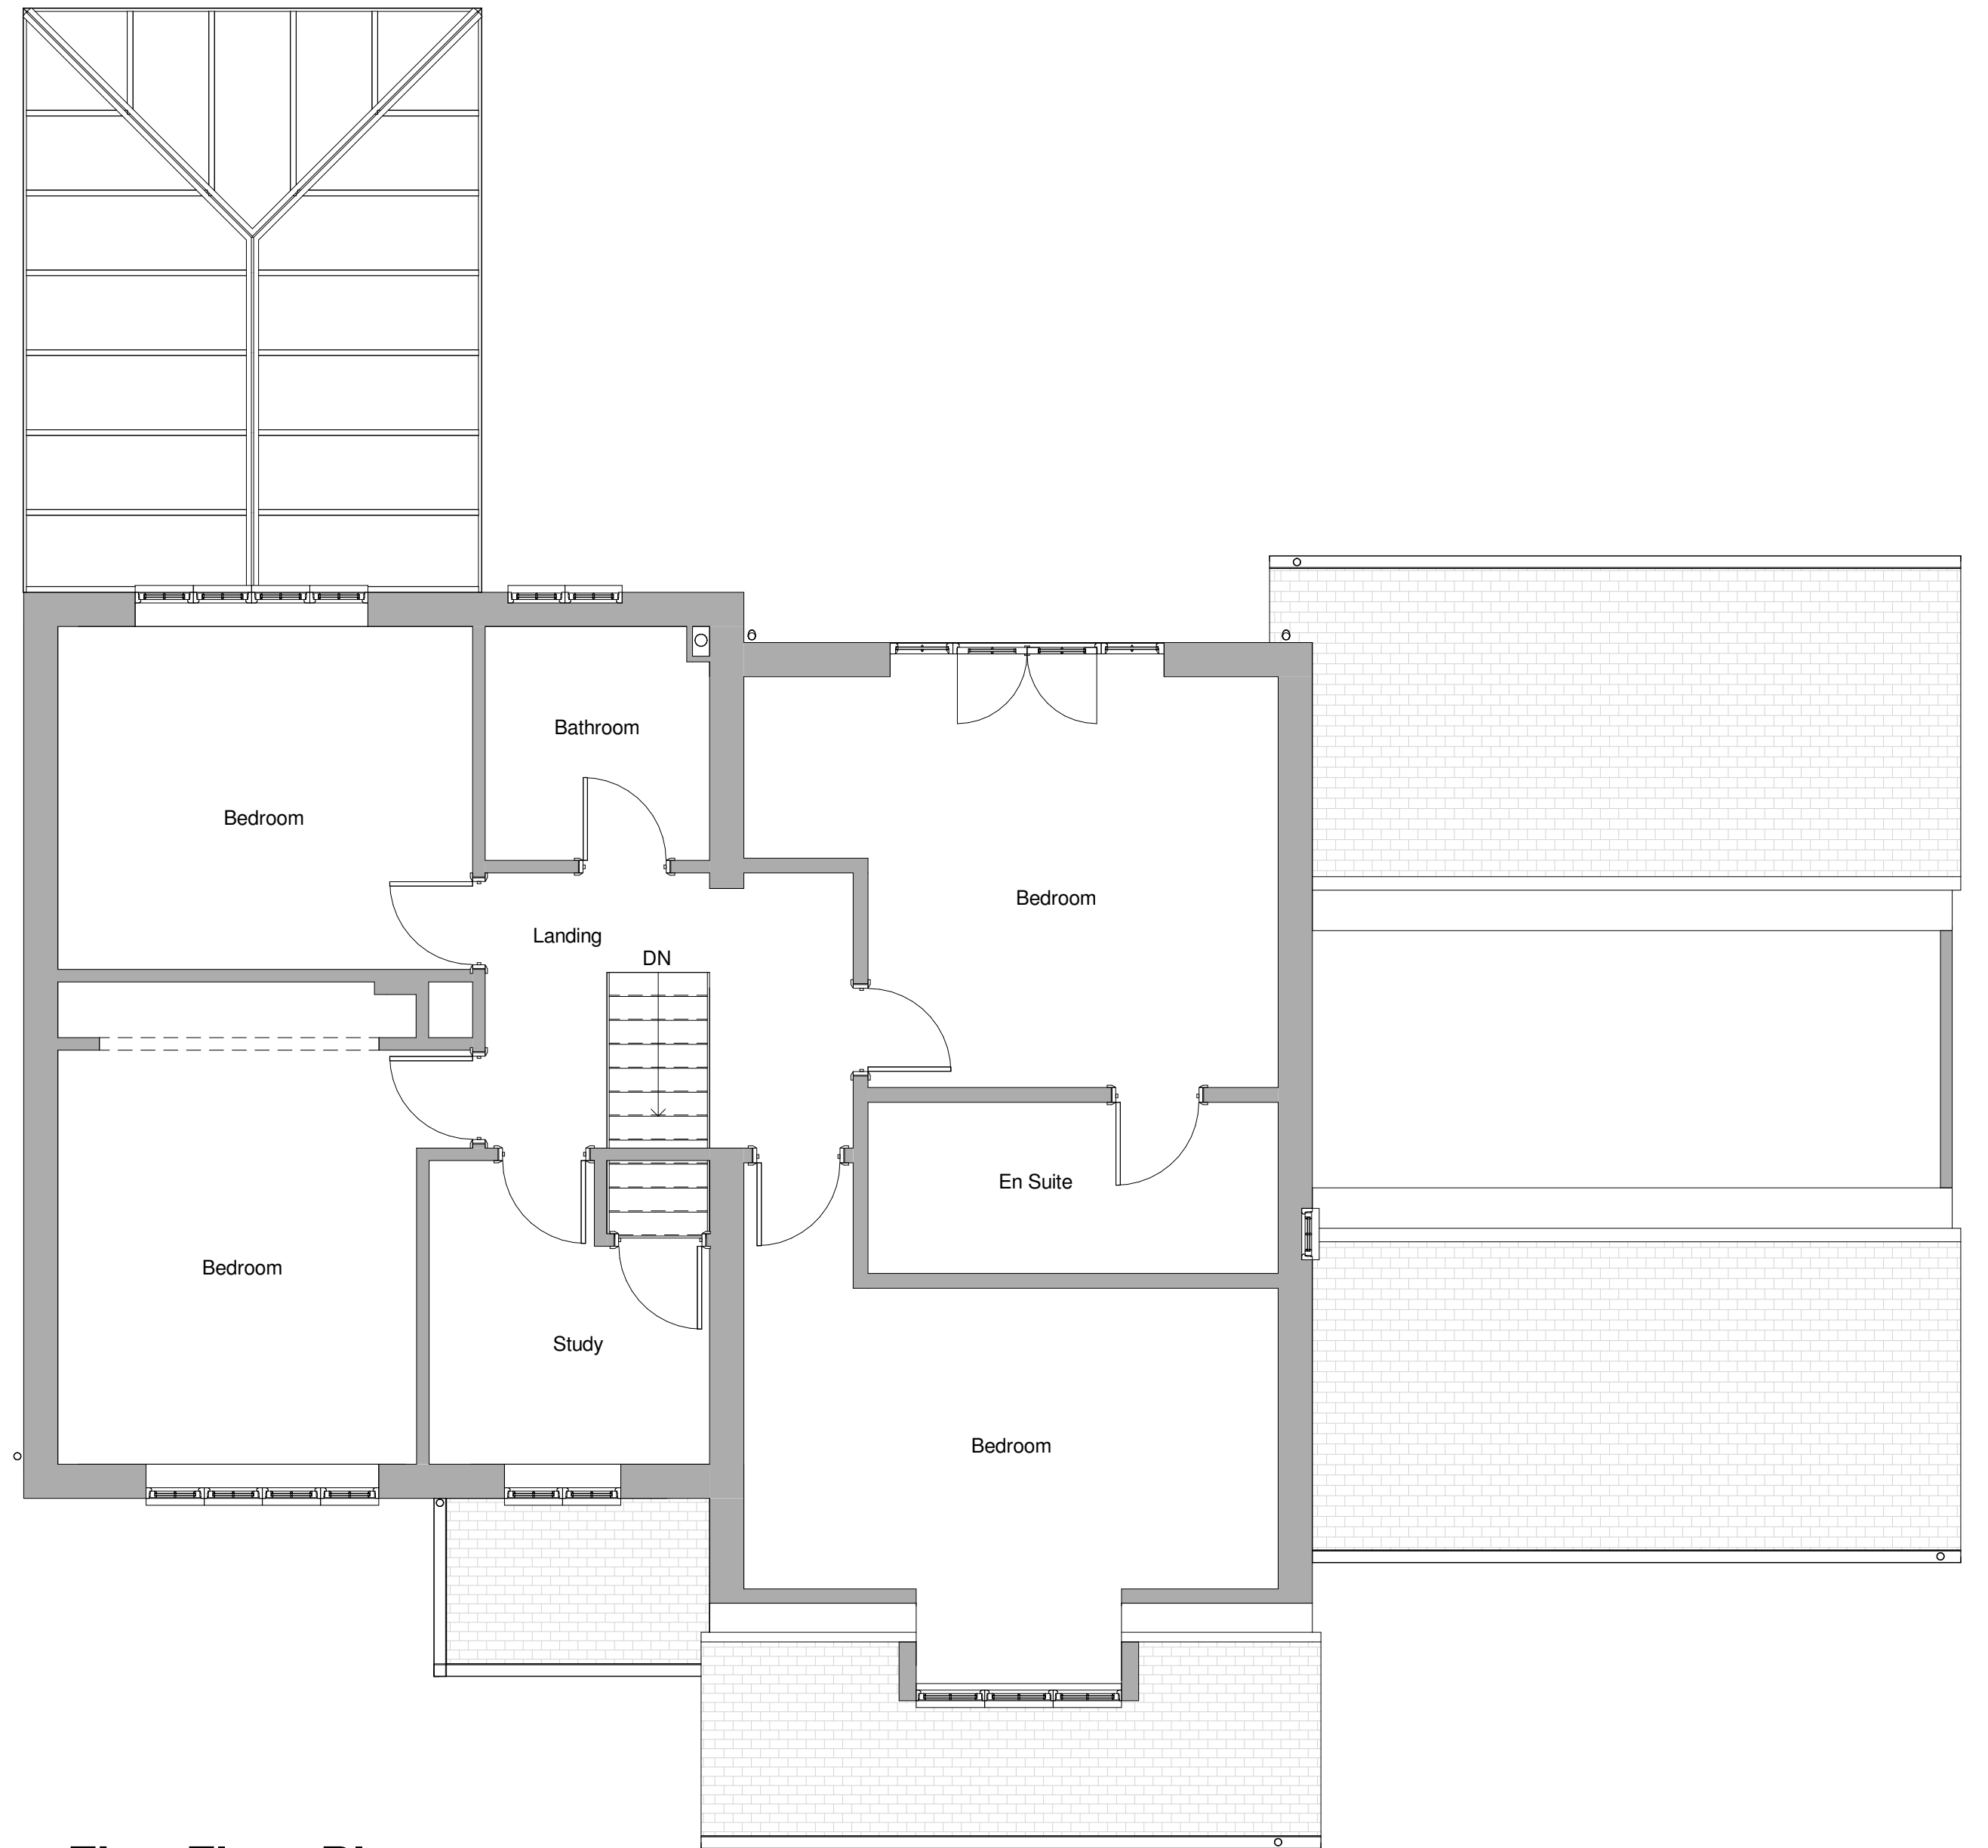

2 First Floor Plan
1 : 50

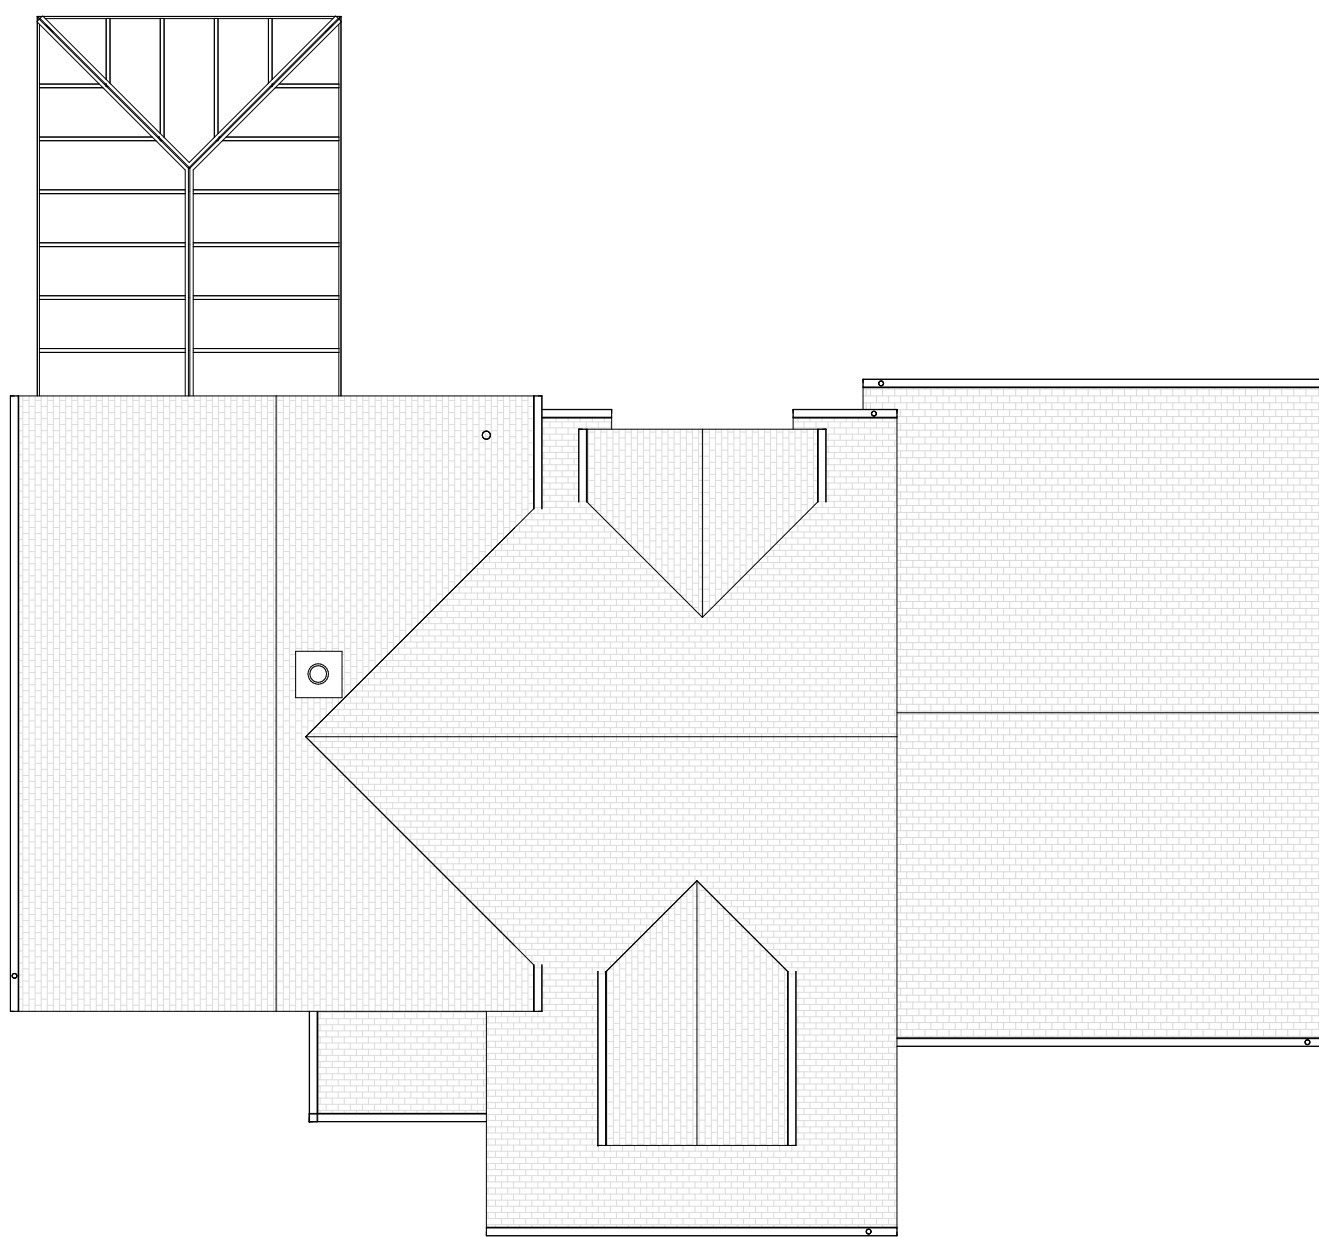

3 Roof Plan
1 : 100

0 1 to 100 10m				
0 1 to 50 5m				
Rev	Date	Details	Drawn	Checked

Issued for:

Project/Client:	Project No:
The Old Police House	Project Number
	Dwg No:
	A100
	Rev:
Drawing:	Scale:
Existing Plans	As indicated @A1
	Drawn By: Date:
	Author
	Checked By: Date:
	Checker



D.Chandler Architectural Design Ltd
Devonshire Business Centre, Works Rd, Letchworth, SG6 1GJ
Tel : 07901 864 742 - Email : daniel@dcarchitectural.org